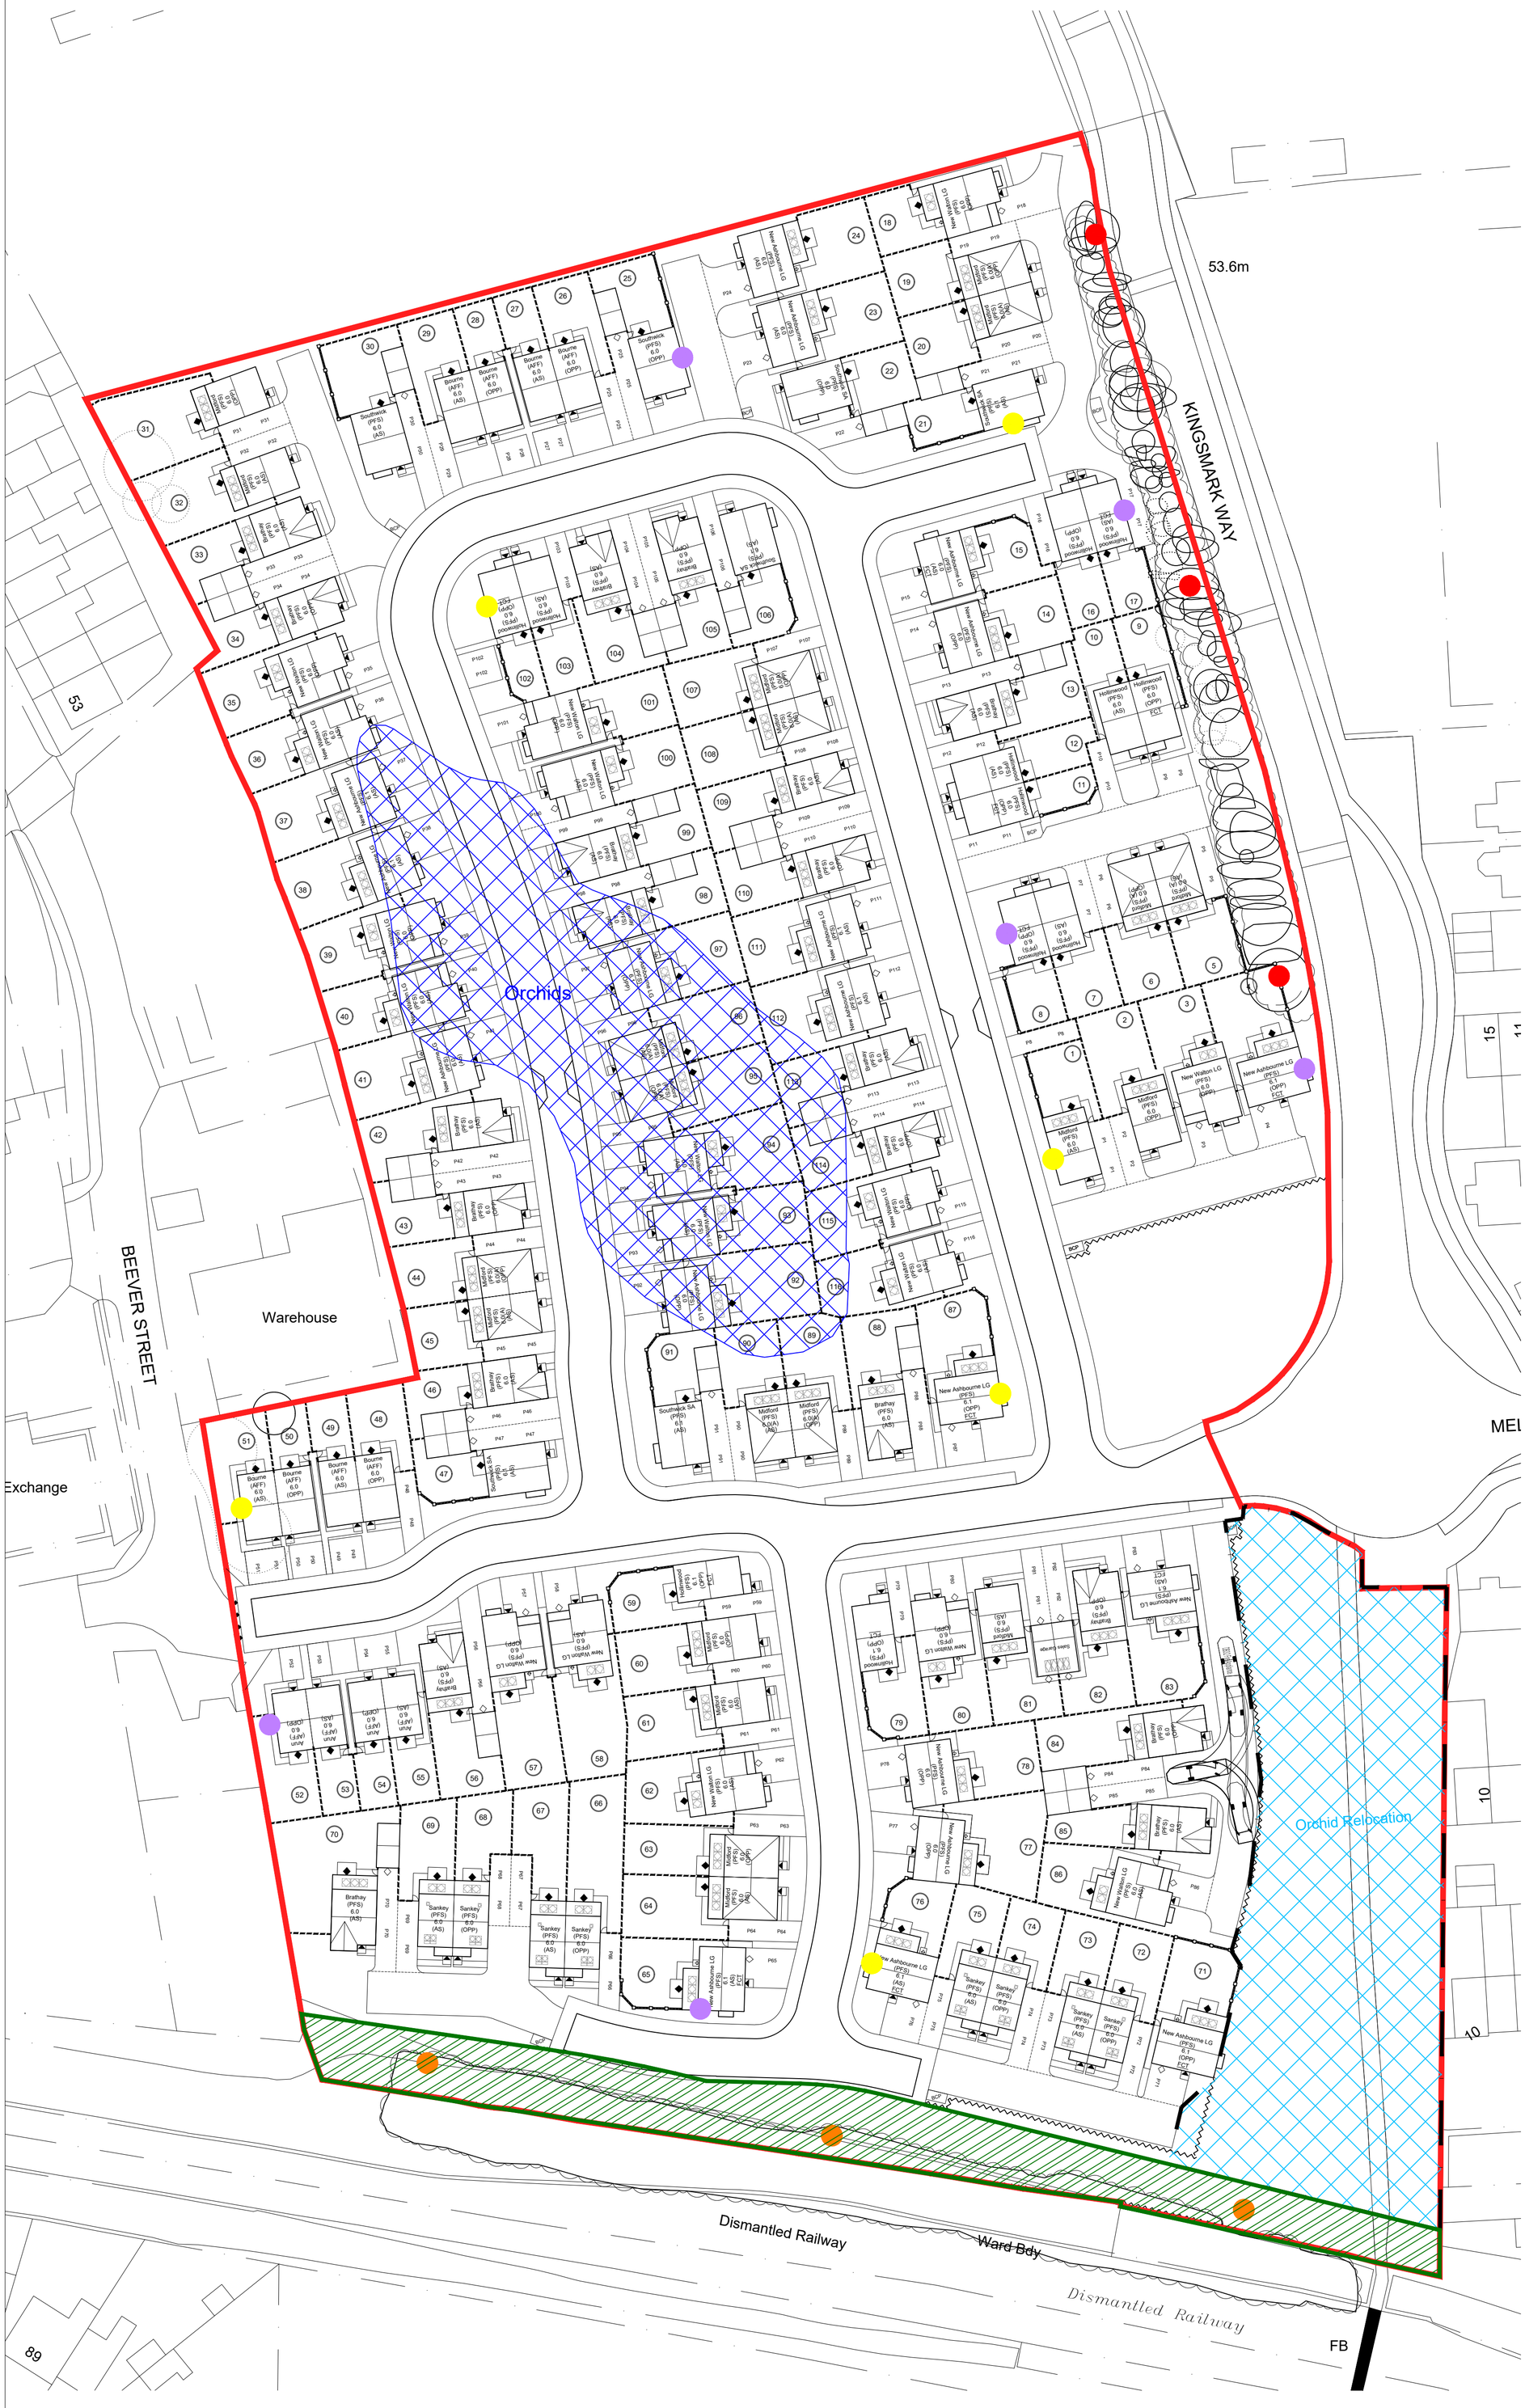


Rev	Date	By	Description	Chk'd

COUNTRYSIDE
Places People Love

Countryside Properties (UK) Limited
Partnerships Yorkshire
Aeris, 3200 Century Way,
Thorpe Park, Leeds, LS15 8ZB
Tel: 01135 324500
www.countrysideproperties.com

site: **Bella Wood View
Kingsmark Way
Goldthorpe**

title: **Ecology Mitigation**

scale: @A1	1:500	drawn by:	TS
date:	10.07.2020	checked:	ZE

drawing no: **SK656-EM-01**

sheet no: **Sheet 1 of 1**

revision: **-**

0026
CertifGate Number 10507
ISO 9001
ISO 14001

© This drawing is copyright of Countryside Properties (UK) Limited and must not be copied or reproduced in whole or in part, nor used in conjunction with any project without Countryside's written consent.

g:\yorkshire\barnsley\kingsmark way goldthorpe\3.00_design info\3.03 architectural\tech\ecology plan\sk656-em-01 - goldthorpe ecology mitigation.dwg