


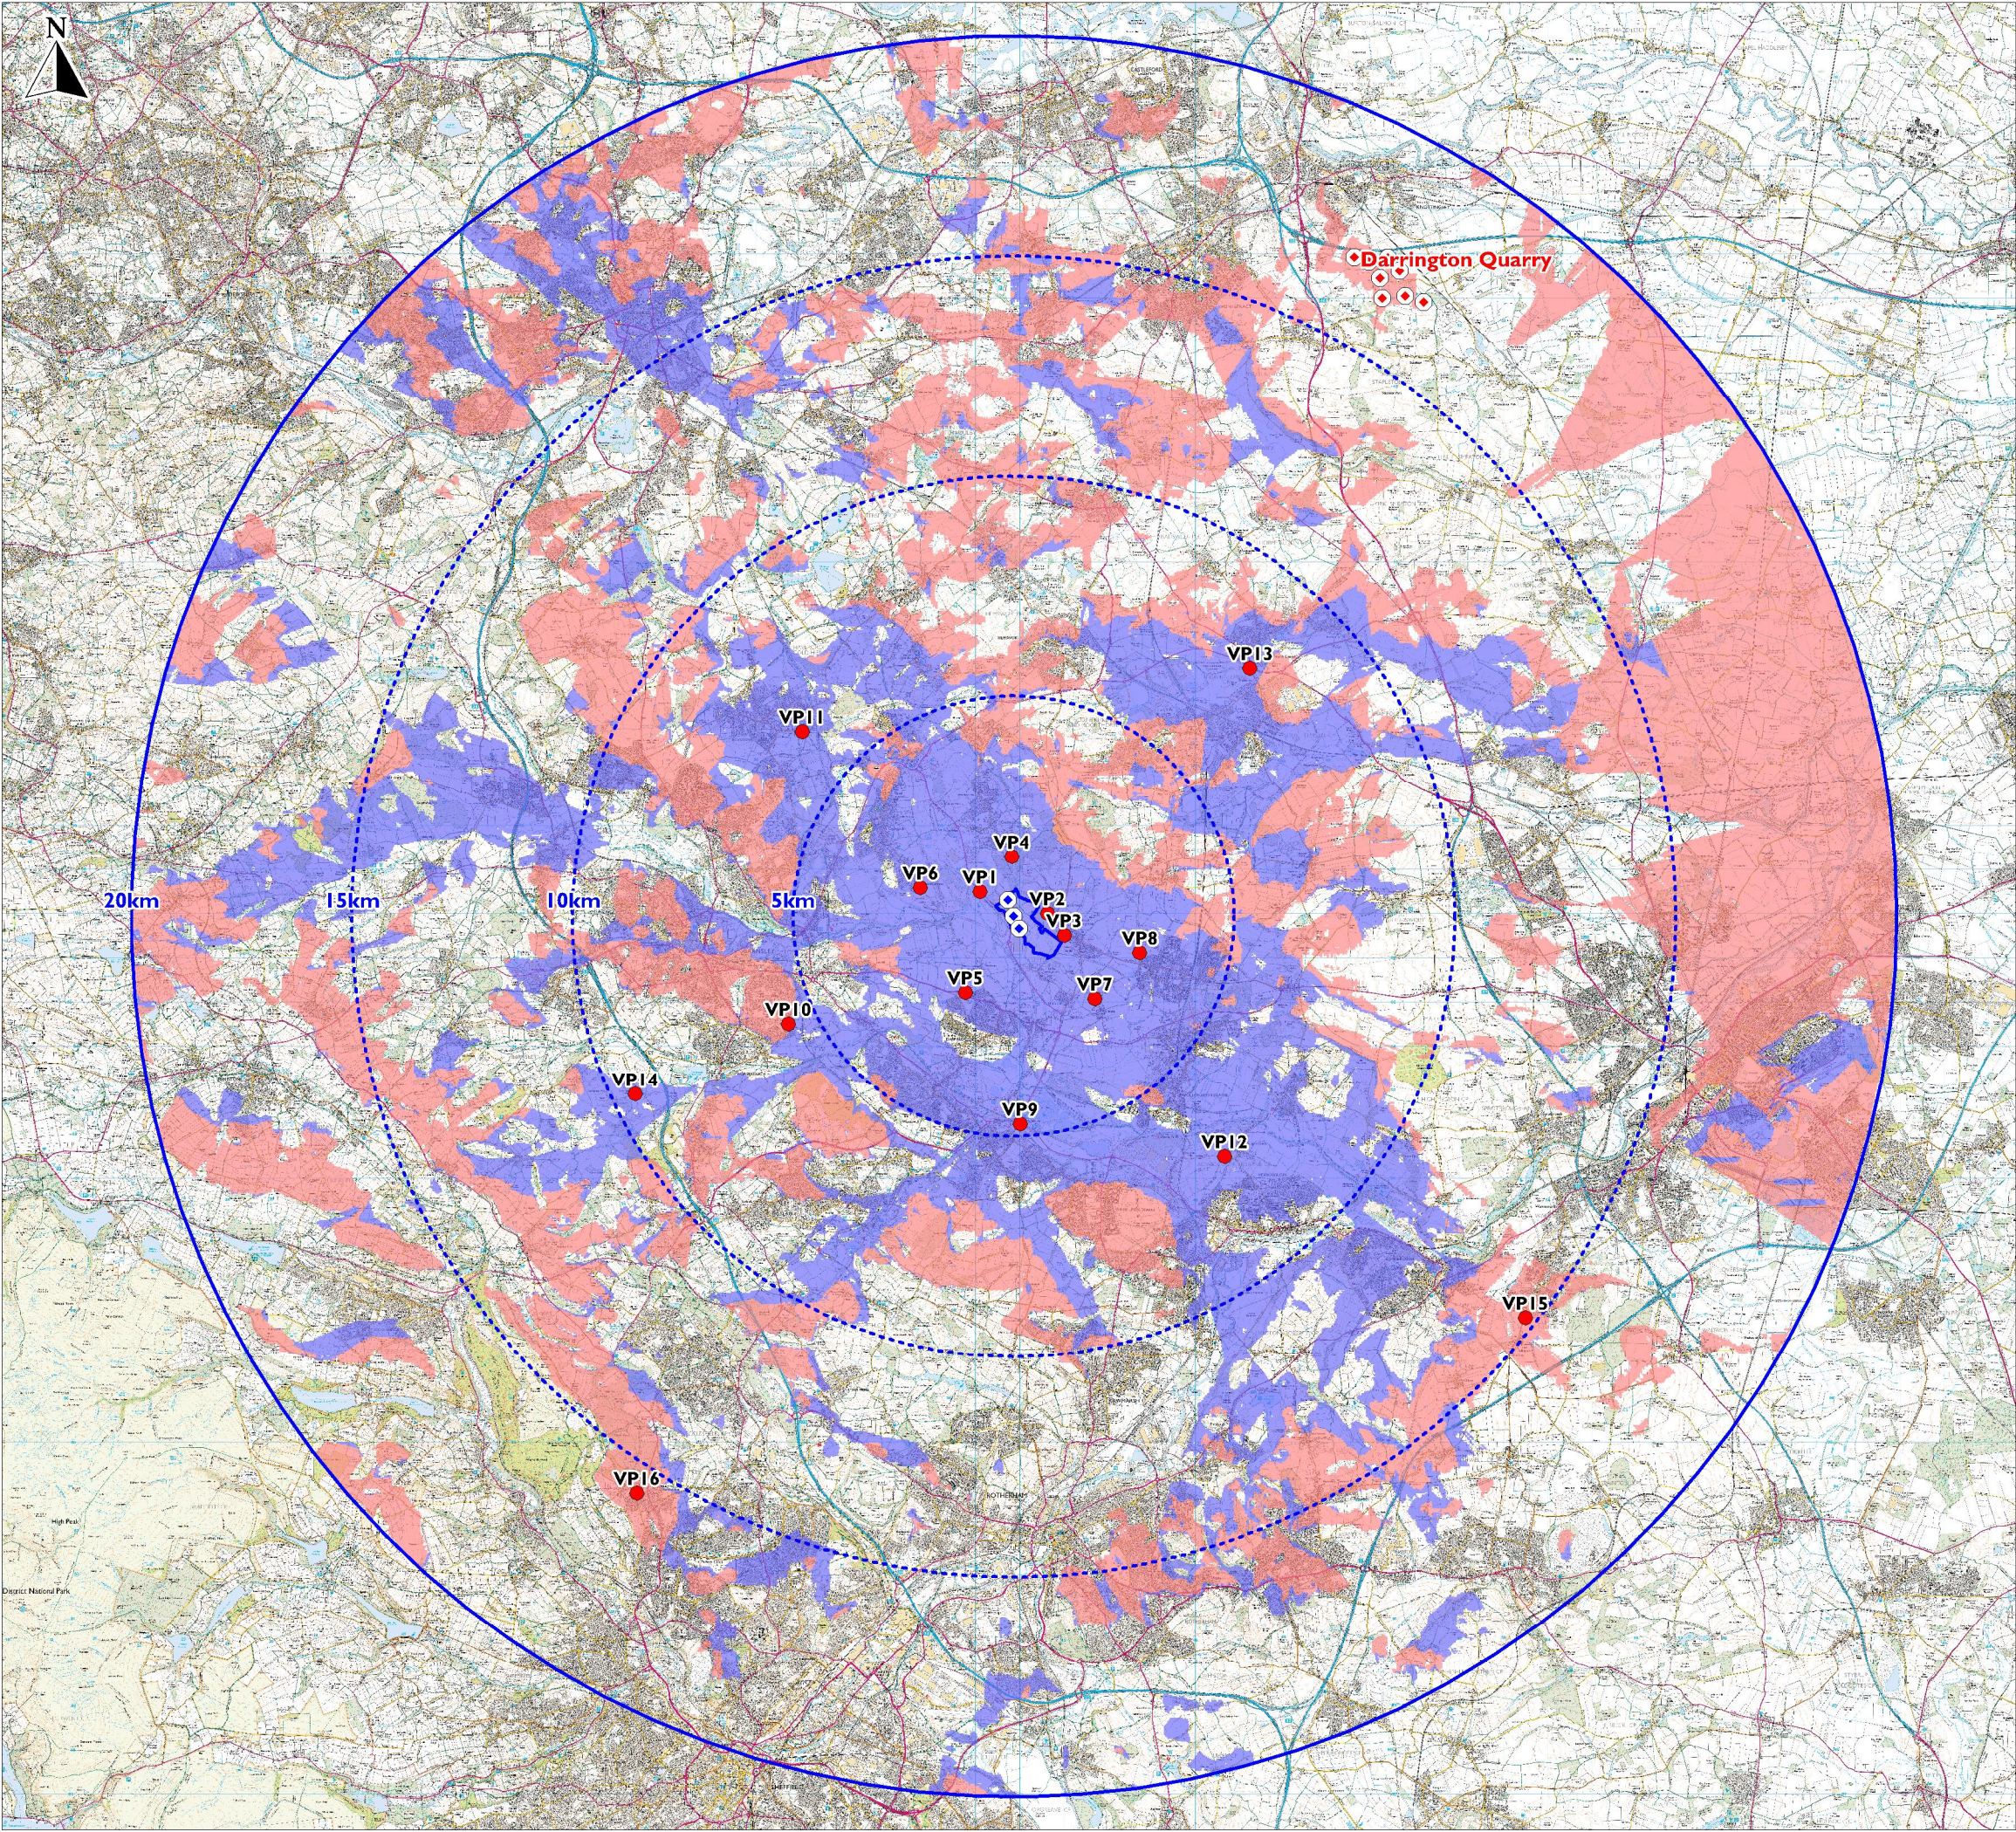

LEGEND

- Site boundary

Site radii

Study area
- Zone of theoretical visibility

Park Spring

Park Spring + Darrington Quarry

Park Spring turbine

Darrington Quarry turbine

Darrington Quarry wind farm
90m Rotor diameter, 125m tip

Status: In planning

- Viewpoint

VP1

VP2

VP3

VP4

VP5

VP6

VP7

VP8

VP9

VP10

VP11

VP12

VP13

VP14

VP15

VP16
- Park Spring Road (A6195)

Park Lane, Great Houghton

Church St and Rodes Ave, Great Houghton

Chestnut St, Grimethorpe

A635 and B6096 junction, Darfield

Cudworth Common

High Street, Billingley

Clayton Lane, Thurnscoe

Trans Pennine Way, Brampton

B6100, Barnsley

Pools Lane, Royston near National Cycle Route

Adwick Rd, Adwick-upon-Dearne

North Elmsall

Wentworth Castle, Obelisk in Eastern Parkland

B6376, New Edlington

Grenoside recreational ground

Reproduced from Ordnance Survey digital map data.
© Crown Copyright 2013. All rights reserved. Licence number 0100031673.

PARK SPRING WIND FARM		
Cumulative Zone of Theoretical Visibility Including Darrington Quarry & Viewpoint Locations		
DOCUMENT REFERENCE PSR135		LAST REVISION DATE May 2013
SITE DESIGN VERSION V5		SCALE 1:150,000 @ A3
DRAWN RH	CHECKED LM	APPROVED KL
PARSONS BRINCKERHOFF	EDF ENERGY	FIGURE 6.31