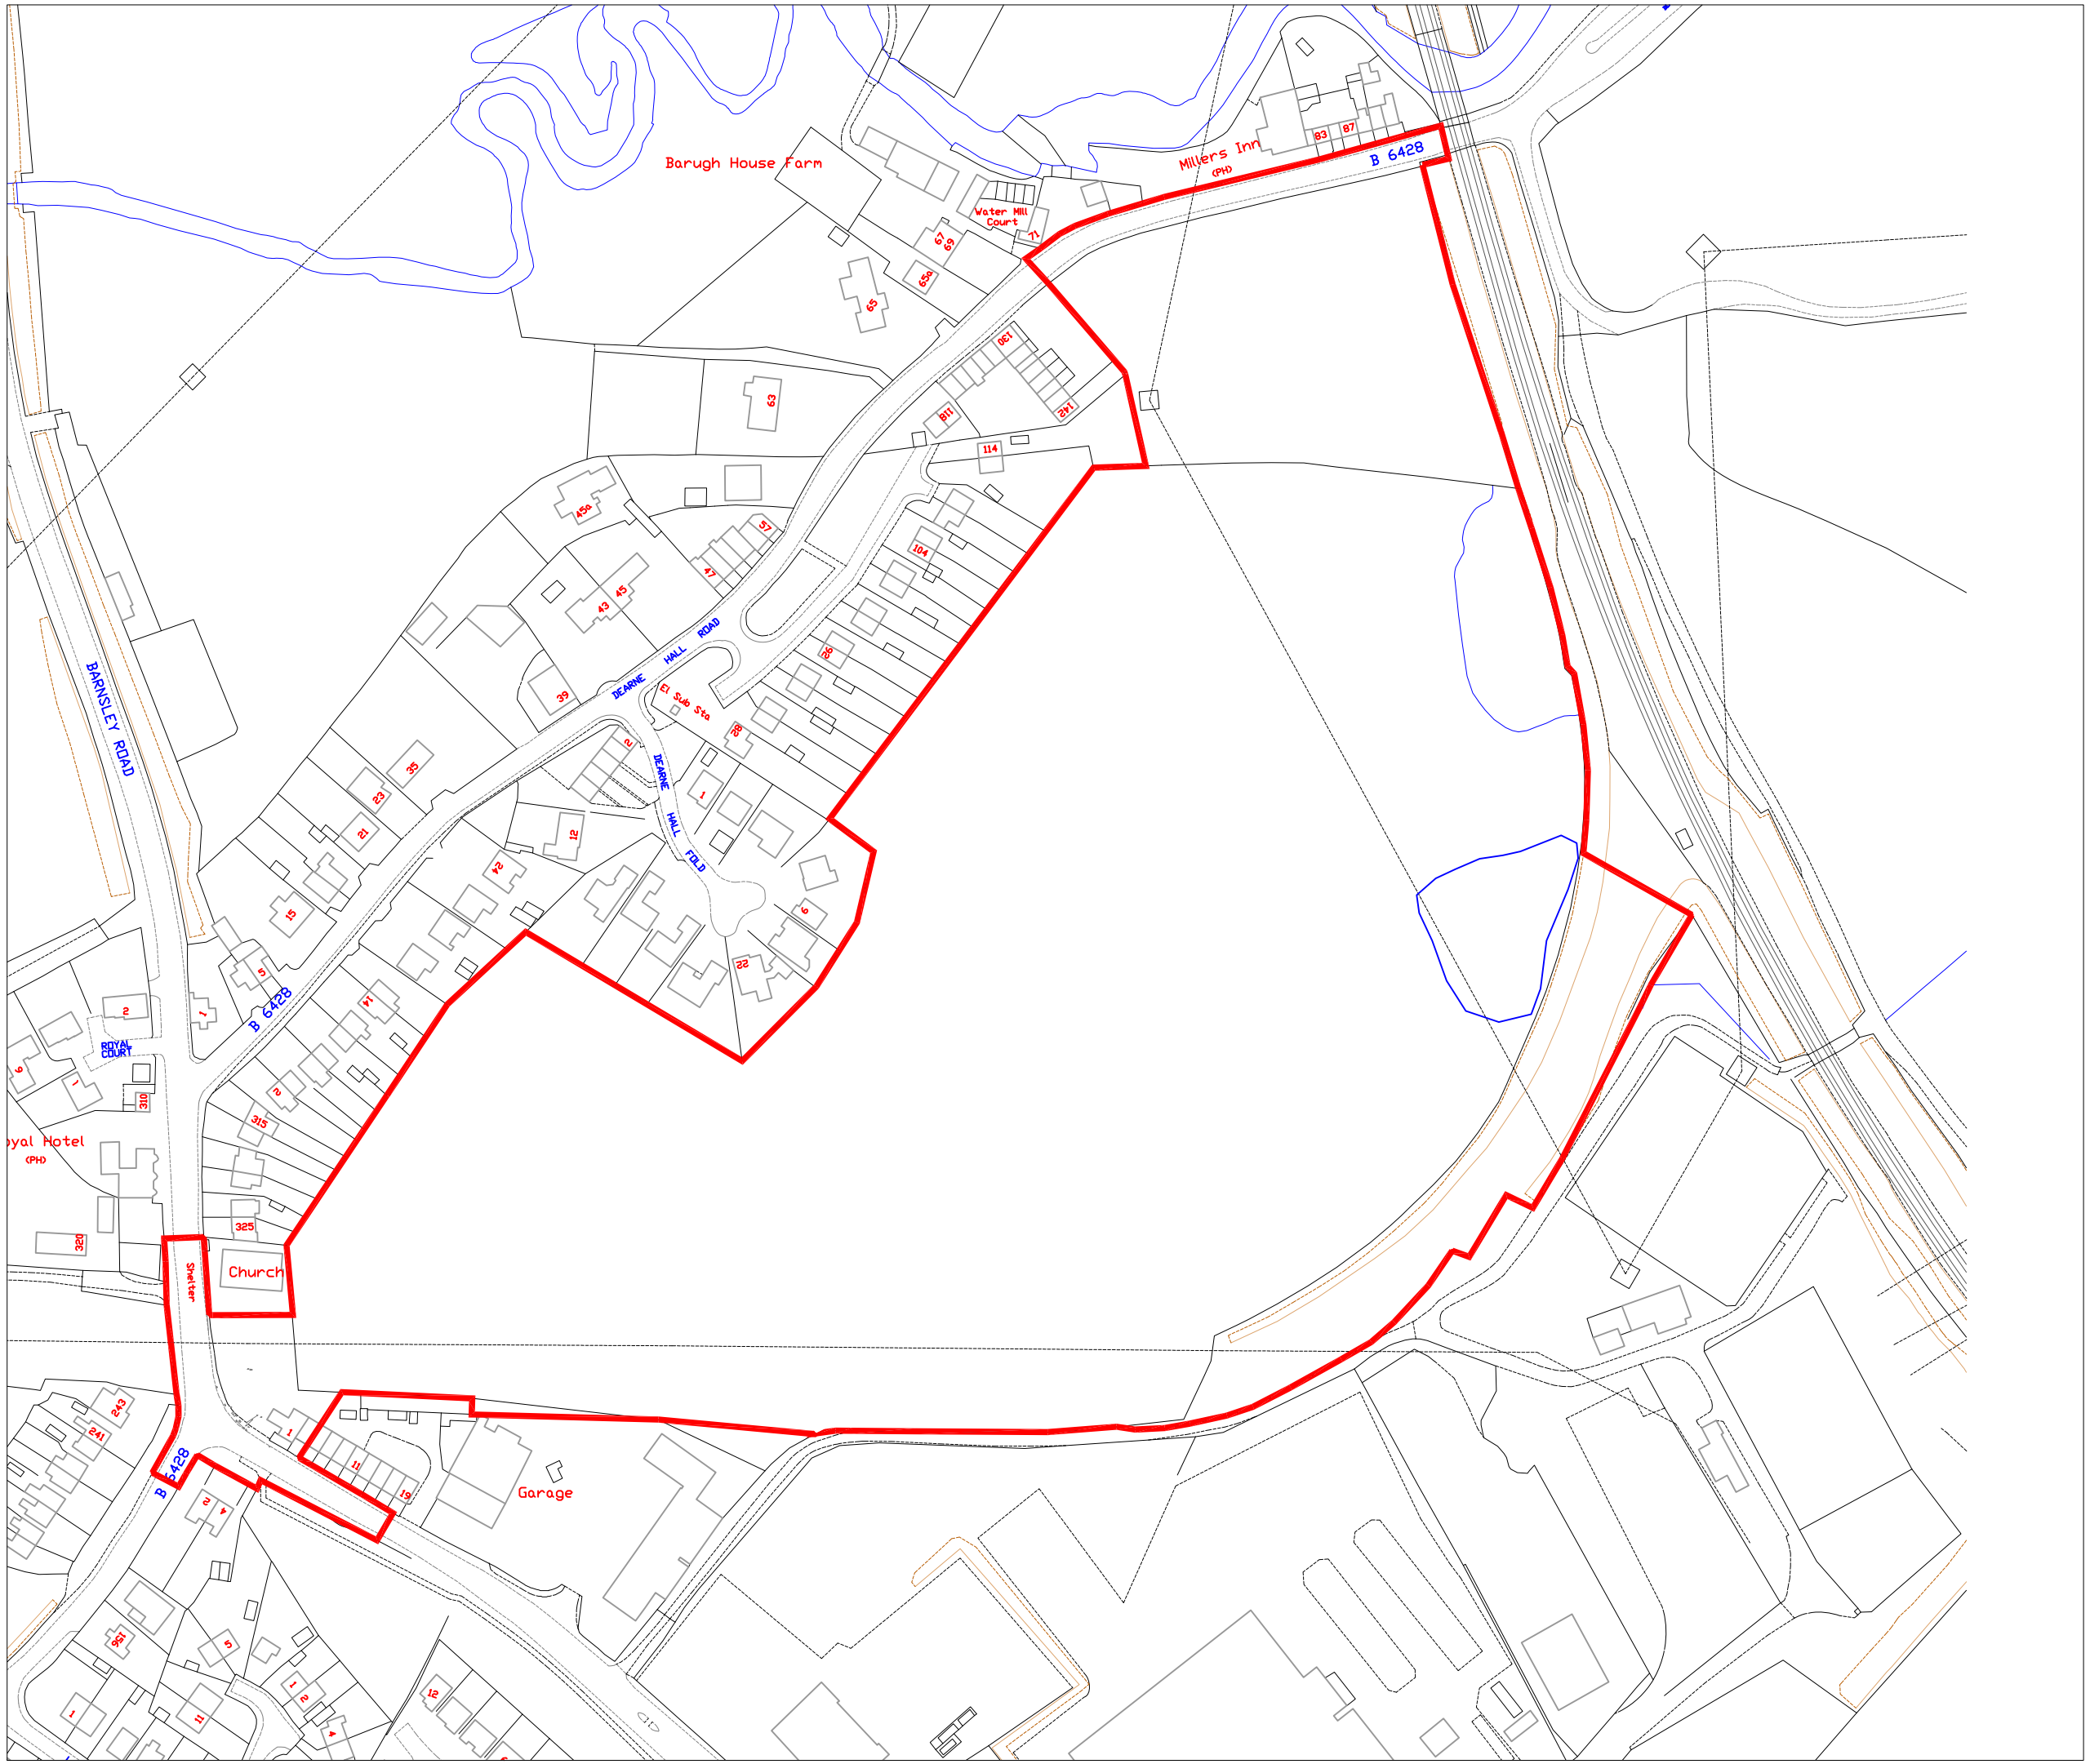


KEY

Boundary of Application Site

Nathaniel Lichfield and Partners

Project	Low Barugh
Title	**Location Plan**
Client:	Commercial Estates Projects & Hallam Land Management
Date	March 2013
Scale	1:2000 @ A3
Drawn by	CP
Drg.No	A21235/02 Rev E

NE21235

Based upon Odnance Survey mapping with the permission of Her Majesty's Stationery Office. © Crown Copyright reserved. Licence number AL50684A