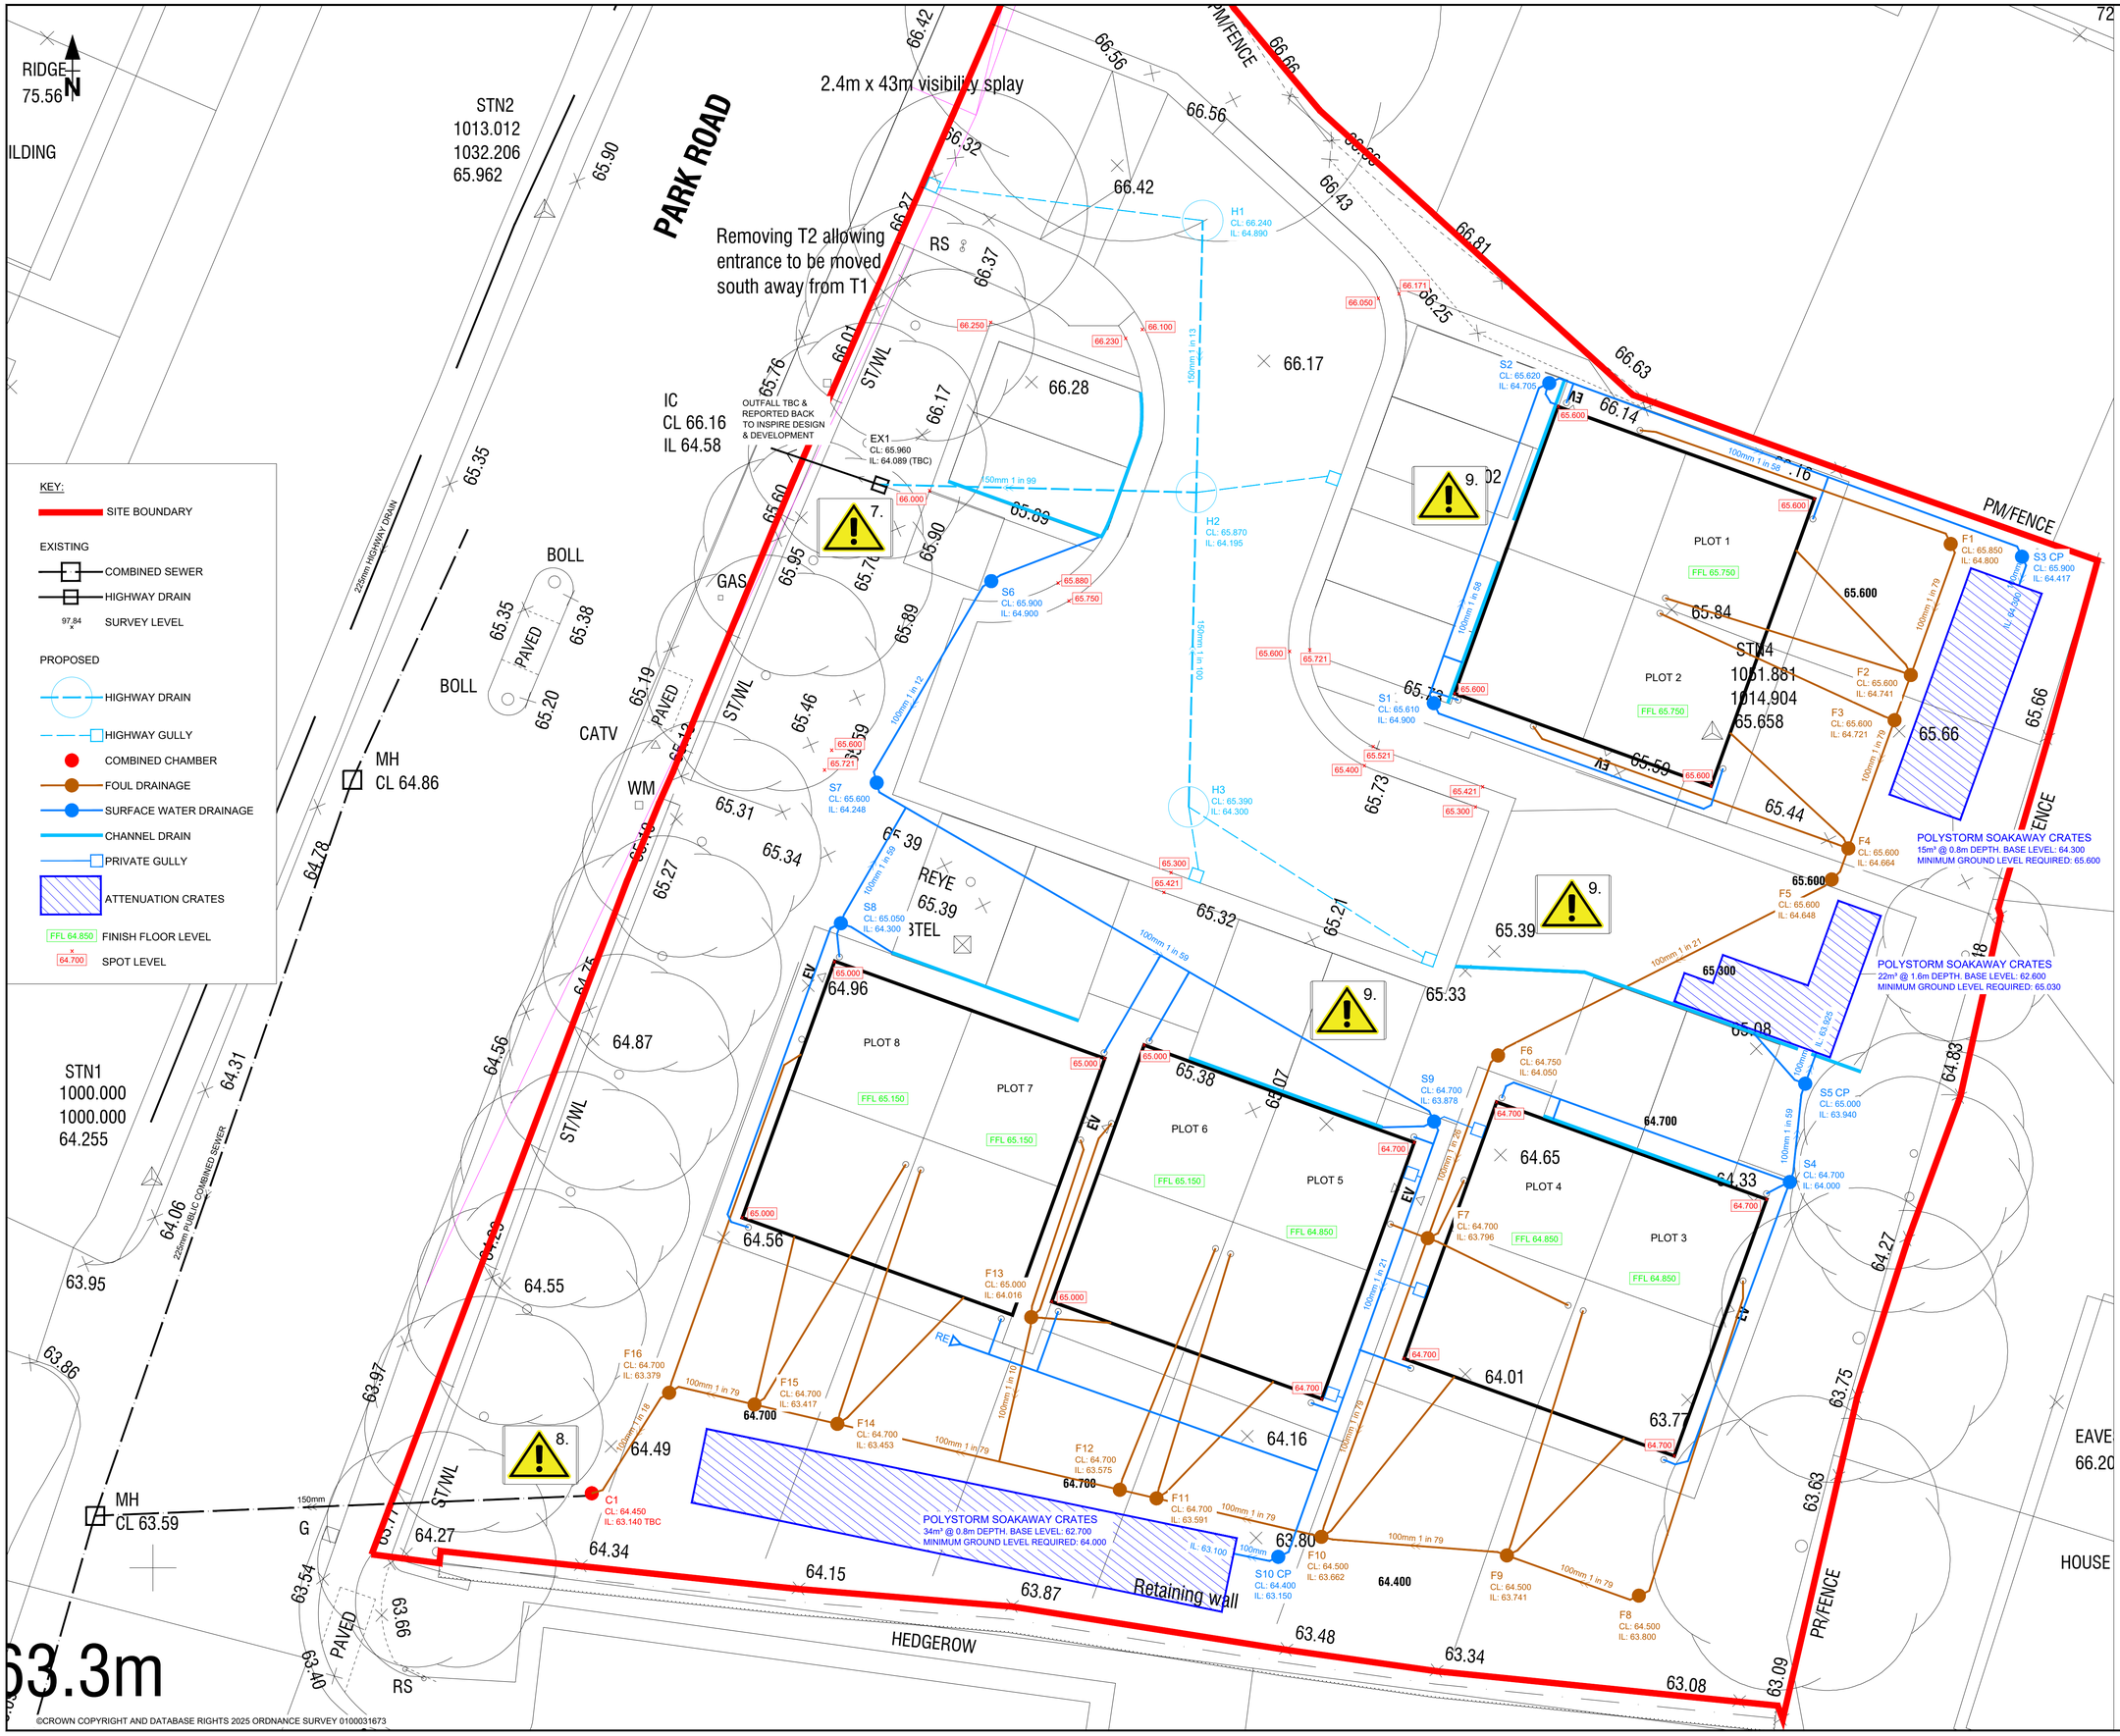

KEY:

- SITE BOUNDARY

EXISTING

- COMBINED SEWER
- HIGHWAY DRAIN
- 97.84 SURVEY LEVEL

PROPOSED

- HIGHWAY DRAIN
- HIGHWAY GULLY
- COMBINED CHAMBER
- FOUL DRAINAGE
- SURFACE WATER DRAINAGE
- CHANNEL DRAIN
- PRIVATE GULLY
- ATTENUATION CRATES
- FFL 64.850 FINISH FLOOR LEVEL
- 64.700 SPOT LEVEL

NOTES:

1. DO NOT SCALE FROM THIS DRAWING.
2. ALL MEASUREMENTS ARE IN METERS UNLESS OTHERWISE STATED.
3. DRAWING NOT ISSUED FOR CONSTRUCTION.
4. OUTFALLS TO BE CONFIRMED ON SITE AND MANY DISCREPANCIES TO BE REPORTED BACK TO INSPIRE DESIGN & DEVELOPMENT
5. CHANNEL DRAIN & GULLY LOCATIONS MAY NEED AMENDING SUBJECT TO EXTERNAL WORKS
6. INFILTRATION TESTING TO BE UNDERTAKEN AT THE LOCATIONS AND DEPTHS OF THE PROPOSED SOAKAWAYS IN ORDER TO CONFIRM THE INFILTRATION RATE AT THESE POSITIONS
7. PROPOSED CONNECTION TO EXISTING MANHOLE WITH UNKNOWN INVERT LEVEL. TO BE CONFIRMED BY CONTRACTOR & REPORTED BACK TO INSPIRE DESIGN & DEVELOPMENT
8. PROPOSED CHAMBER ON EXISTING PIPE WITH UNKNOWN INVERT LEVEL. TO BE CONFIRMED BY CONTRACTOR & REPORTED BACK TO INSPIRE DESIGN & DEVELOPMENT
9. CONTRACTOR TO ENSURE ADEQUATE CLEARANCE BETWEEN UTILITIES & DRAINAGE

REV	DATE	NAME	CHECK	NOTE
P1	14/04/25	NGP	CR	ATTENUATION NOW SHOWN AS SOAKAWAYS. NOTES 6-9 ADDED & SHE BOX REMOVED

DRAWING STATUS:

FOR APPROVAL

CLIENT

OAK AND PROSPER CONSTRUCTION LTD

PROJECT

PARK ROAD, WORSBROUGH

DRAWING TITLE

DRAINAGE LAYOUT

DRAWN	CHECKED	APPROVED
NGP	CR	CR

DATE	SCALE @ A1
10 March 2025	1:100

DRAWING No.	REVISION No.
OP-1803-01-DR-001	P1