




E-67 Elevation 1:50

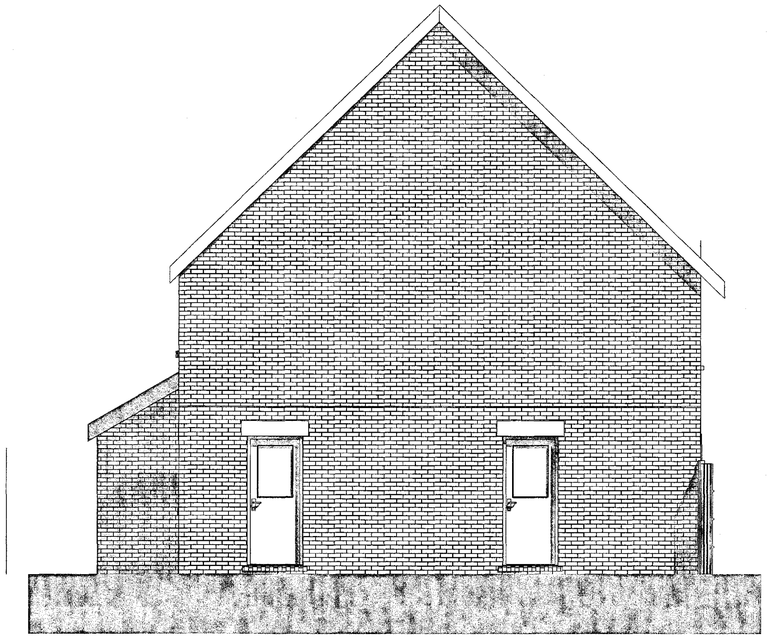

E-68 Elevation 1:50

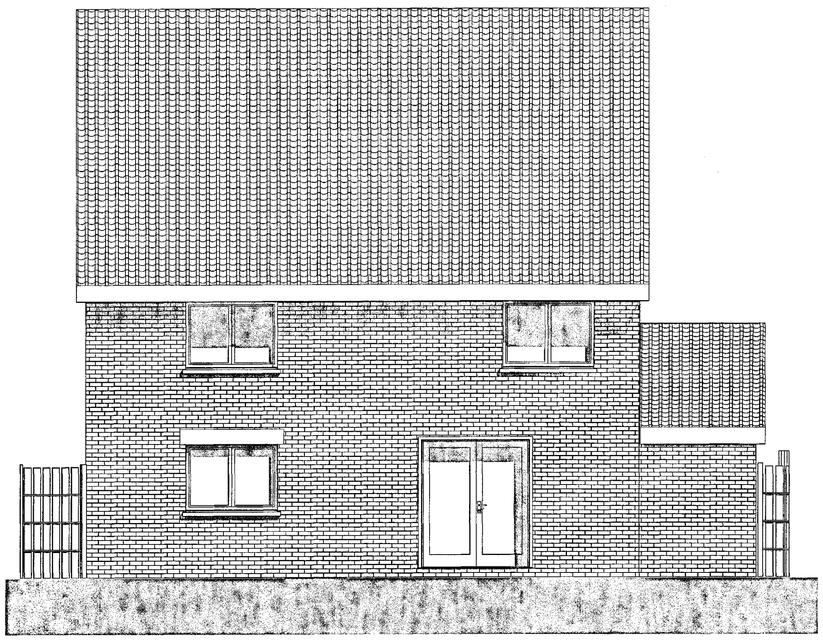

E-69 Elevation 1:50

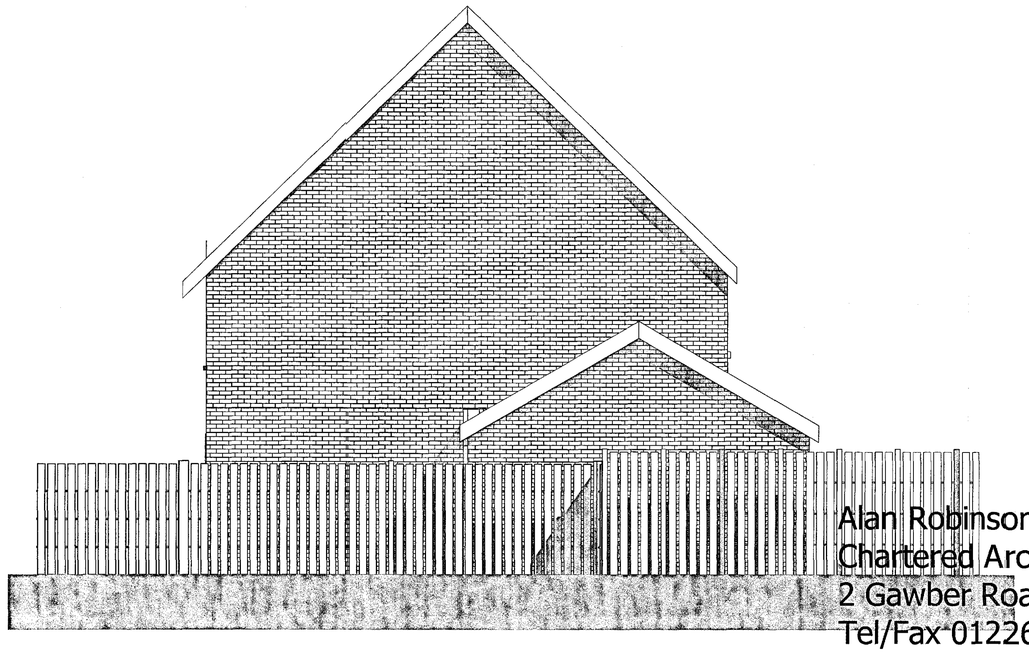

E-72 Elevation 1:50

Rev:	Date	Revision Notes

Client: Mann

Project: Proposed 9 Residential Dwellings at 4 - 6 Warren Walk, Royston

Drawing Title: Elevations House type 3

Scale: 1:50 **Date:11/02/2015**

Drawn By: AR **Rev:**

Drawing Nr: EH3

Alan Robinson
Chartered Architect BA Dip Arch RIBA BSc (Hons)
2 Gawber Road, Barnsley S75 2AF
Tel/Fax 01226 286066
Mob: 07947808933