


Repeat fence unit
-side + rear of property

Scale 1cm = 10cm
1:10

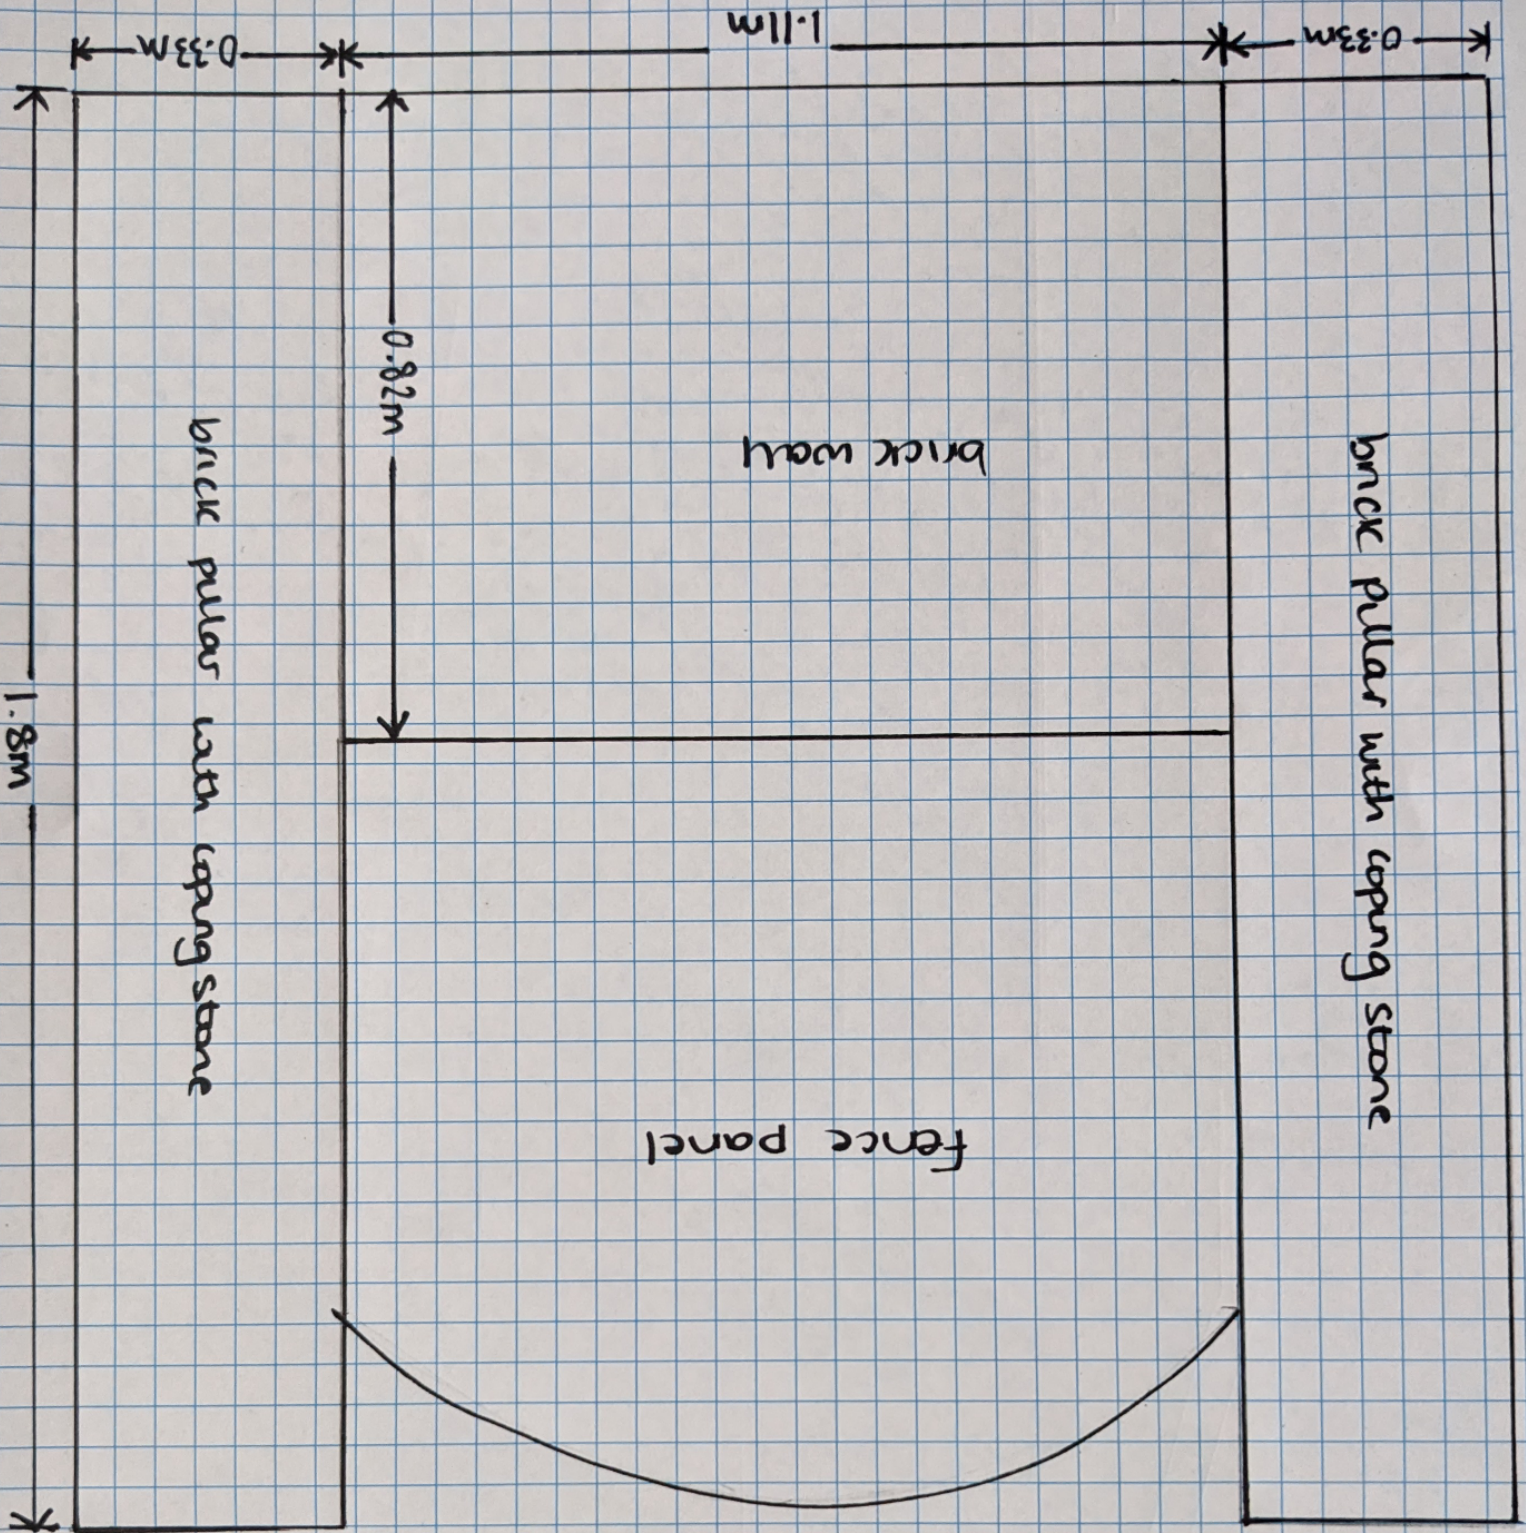

brick pillar with coping stone

brick wall


fence panel

brick pillar with coping stone

Gate

House wall

Scale
1cm = 10m
1:10

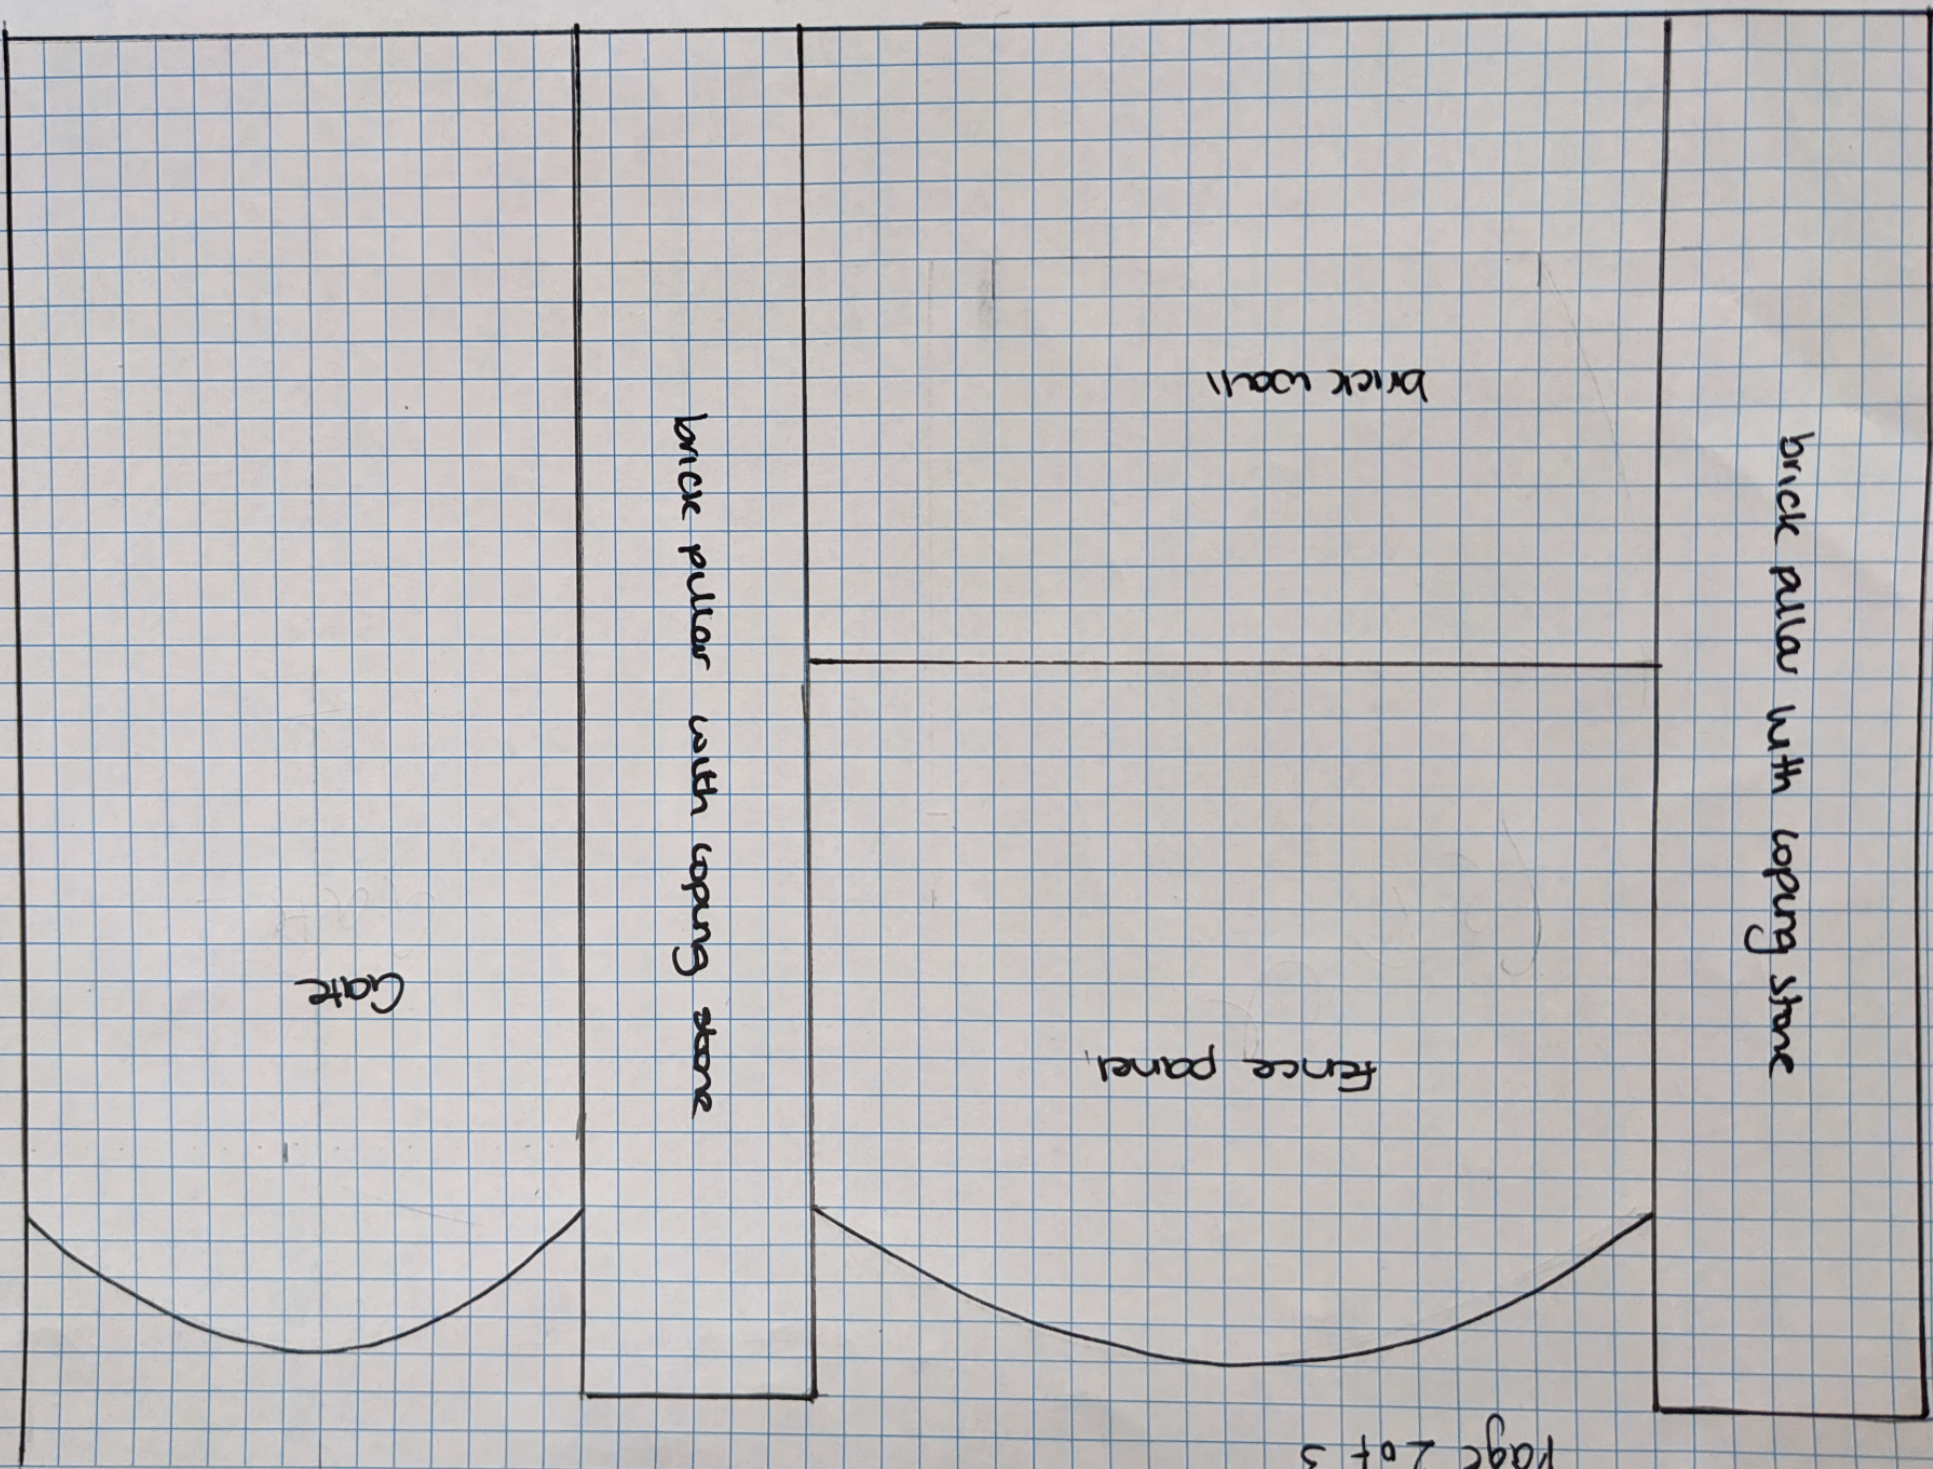

Birds eye view of property
Proposed wall extension in red.

1cm = 100cm

Page 3 of 3

