
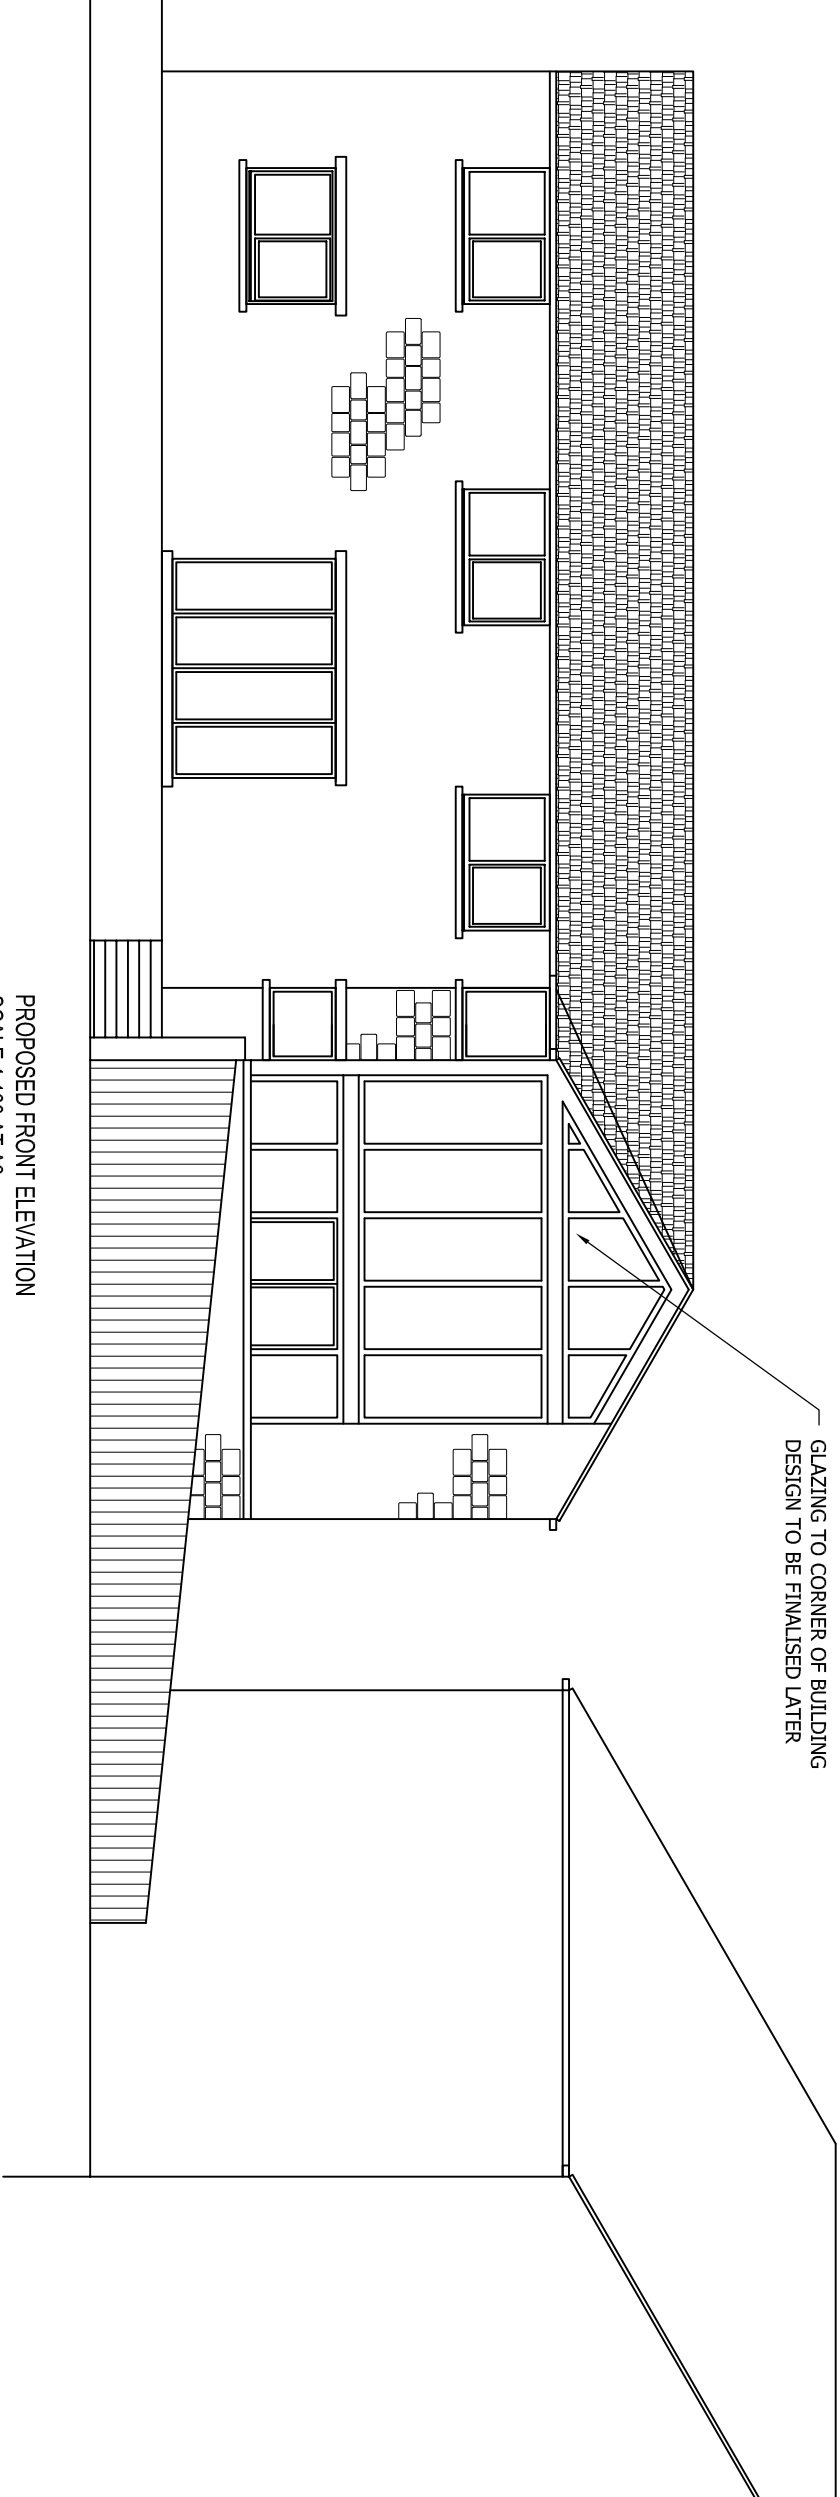


Drawing No.	Rev No.
MDL002 -005	A

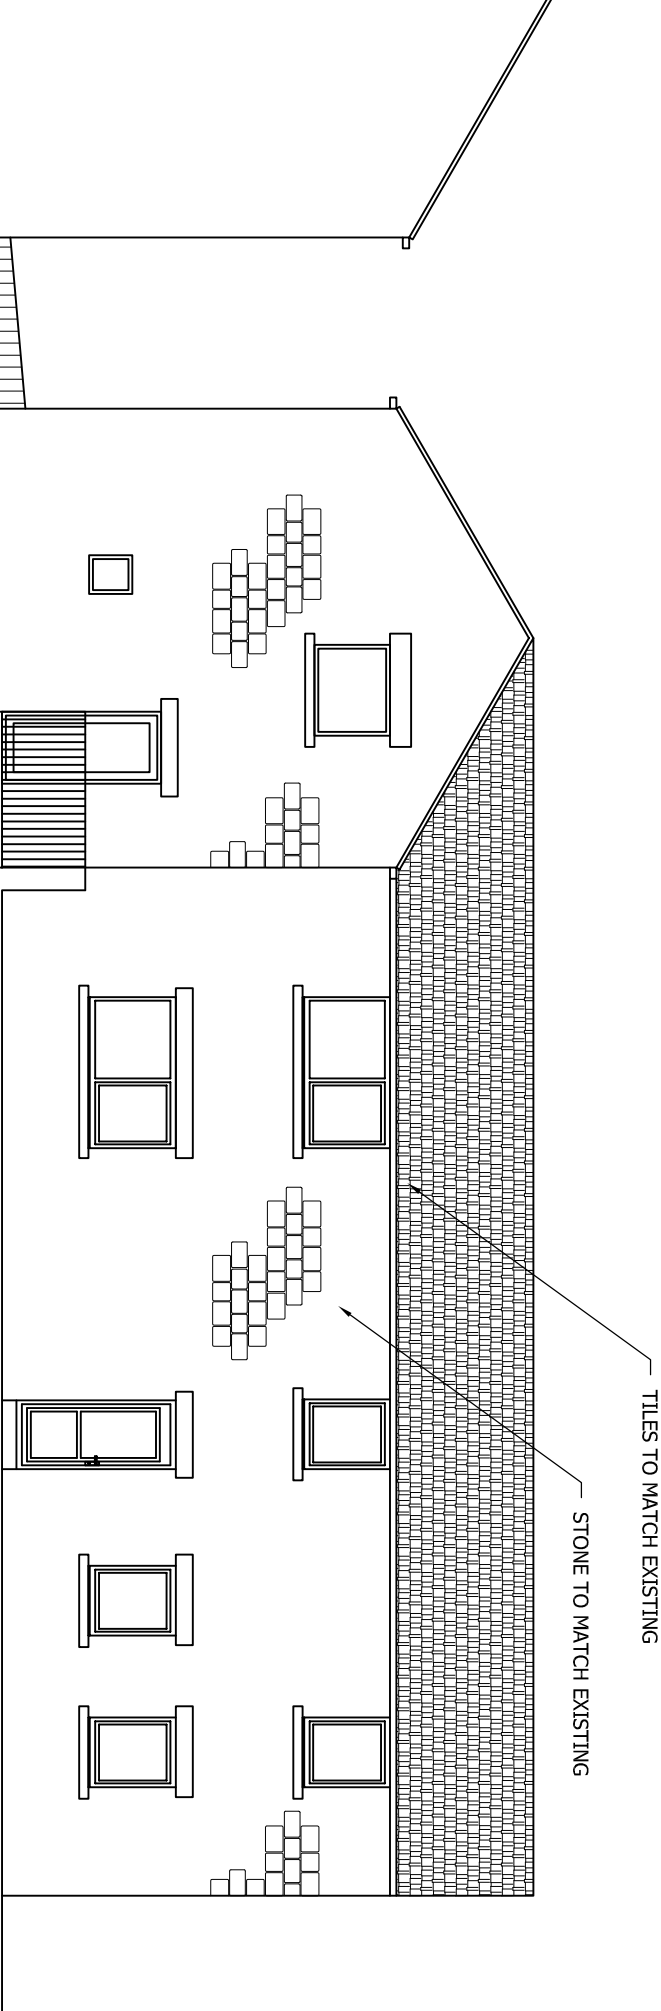

DO NOT SCALE: Contractor to check all dimensions and report any omissions or errors

NOTES

A	Building made longer	JRB	DL	DL	11/10/12
Rev	Description	By	Chk	App	Date

JRB DESIGNS LTD
166 Churchfield Lane
Barton
Barnsley
S75 5FA
Tel: 01226 383542
Fax: 01226 380078
Mob: 07970 541192
Email: joiner@jrbdesigns.co.uk

This drawing is copyright. © Jrbdesigns Ltd.

Client

MR D LEAKE

Drawing Title

PROPOSED ELEVATIONS 2

Address

1 VICAR ROAD
DARFIELD
BARNSLEY
S73 9JZ

Project Title:

CONVERSION OF OUT BUILDING
& HOUSE TO NEW DWELLING

Purpose of Issue:

CONSTRUCTION

Drawing Status

FIRST ISSUE

Scale at A3 AS SHOWN	Drawn By JRB	Date 11/09/2012
Checked By DL	Date 11/09/2012	Approved By DL
		Date 11/09/2012
Project No. MDL002	Drawing No. 005	Revision A

APPROVAL ☒ INFORMATION ☐ TENDER ☐ CONTRACT ☐ CONSTRUCTION ☐