




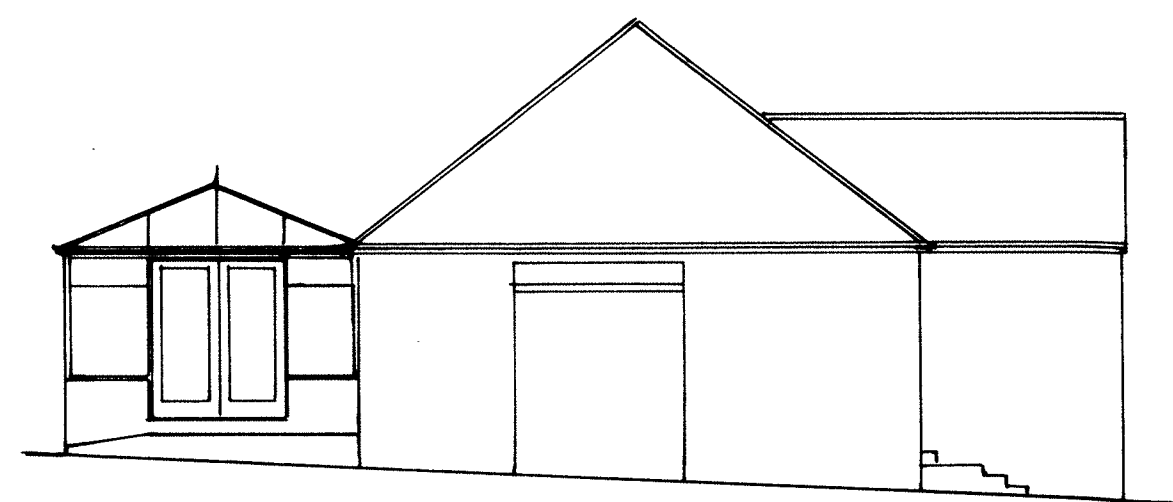


SIDE ELEVATION

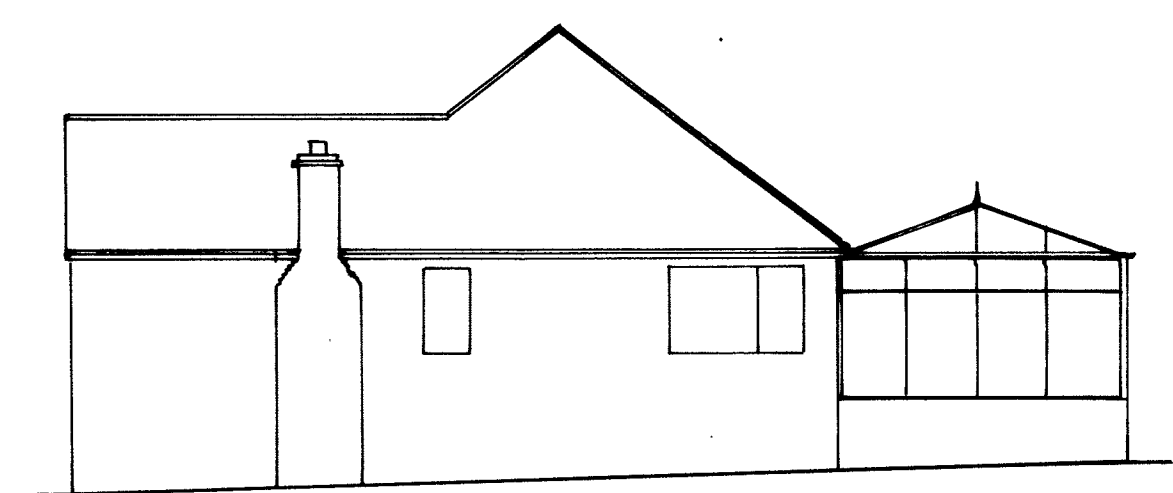


SIDE ELEVATION

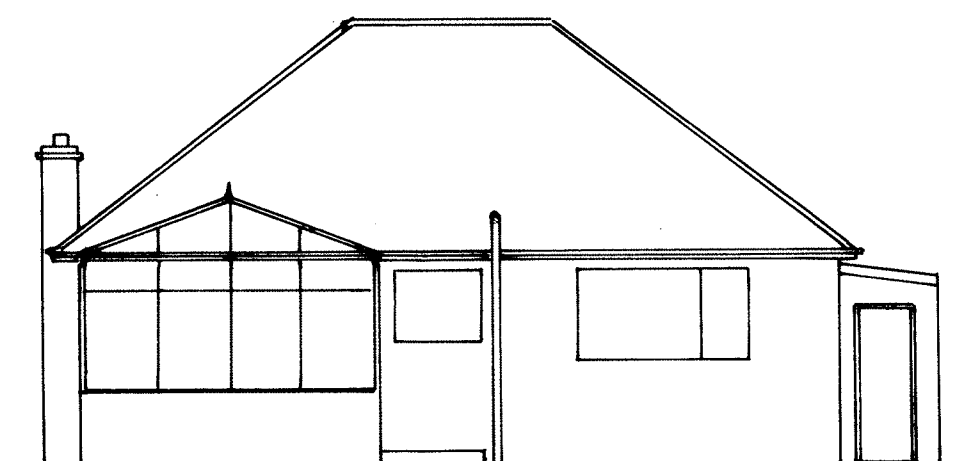


REAR ELEVATION

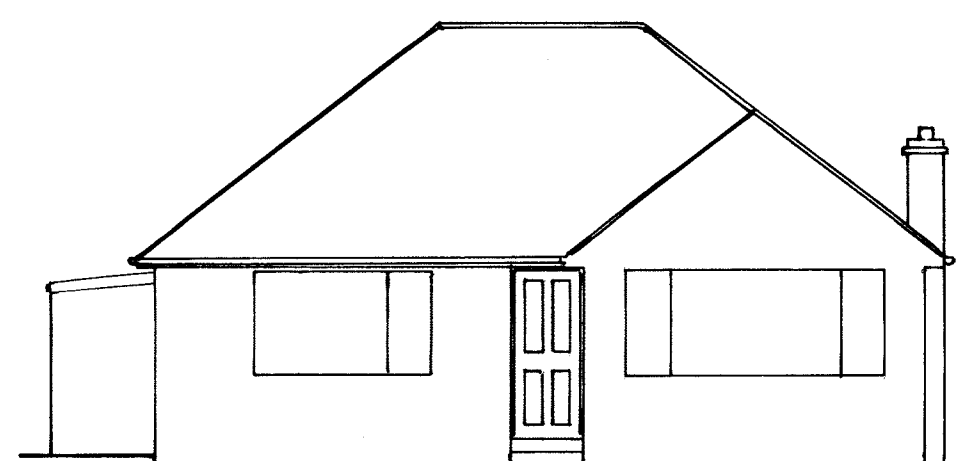


FRONT ELEVATION

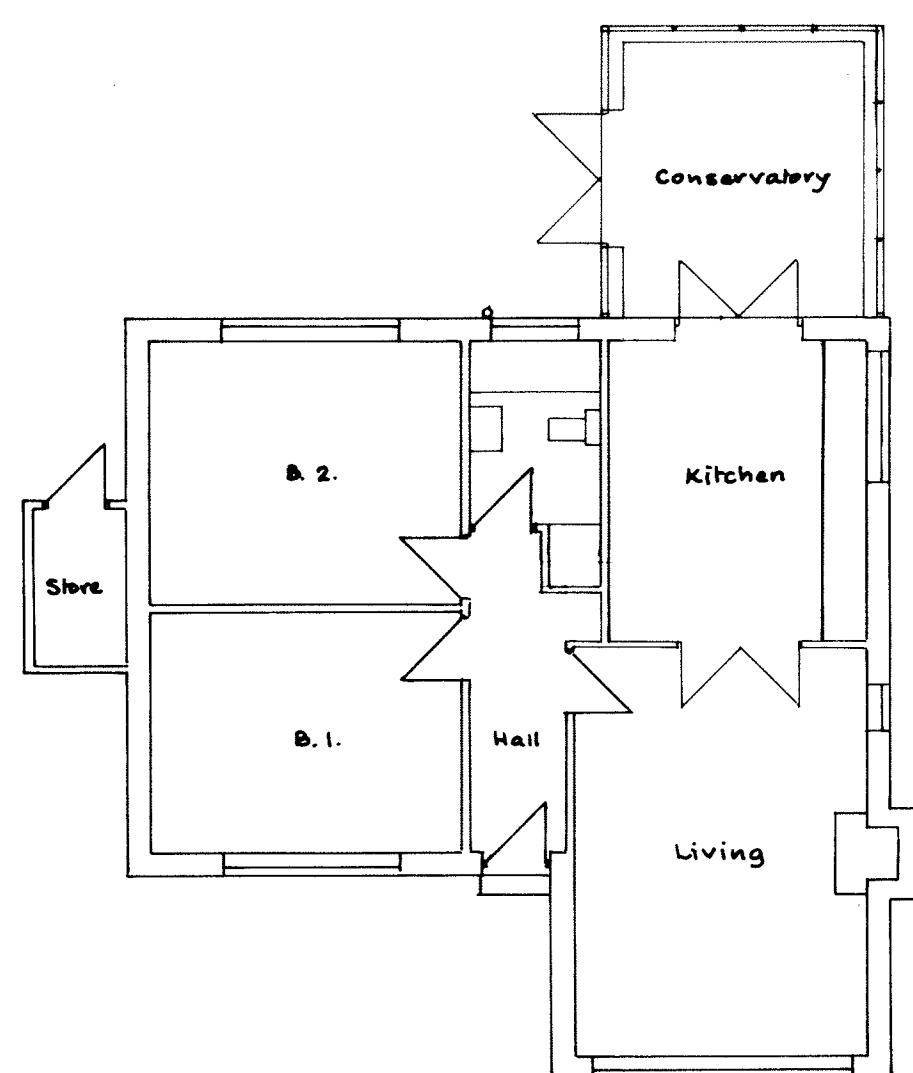


GROUND FLOOR

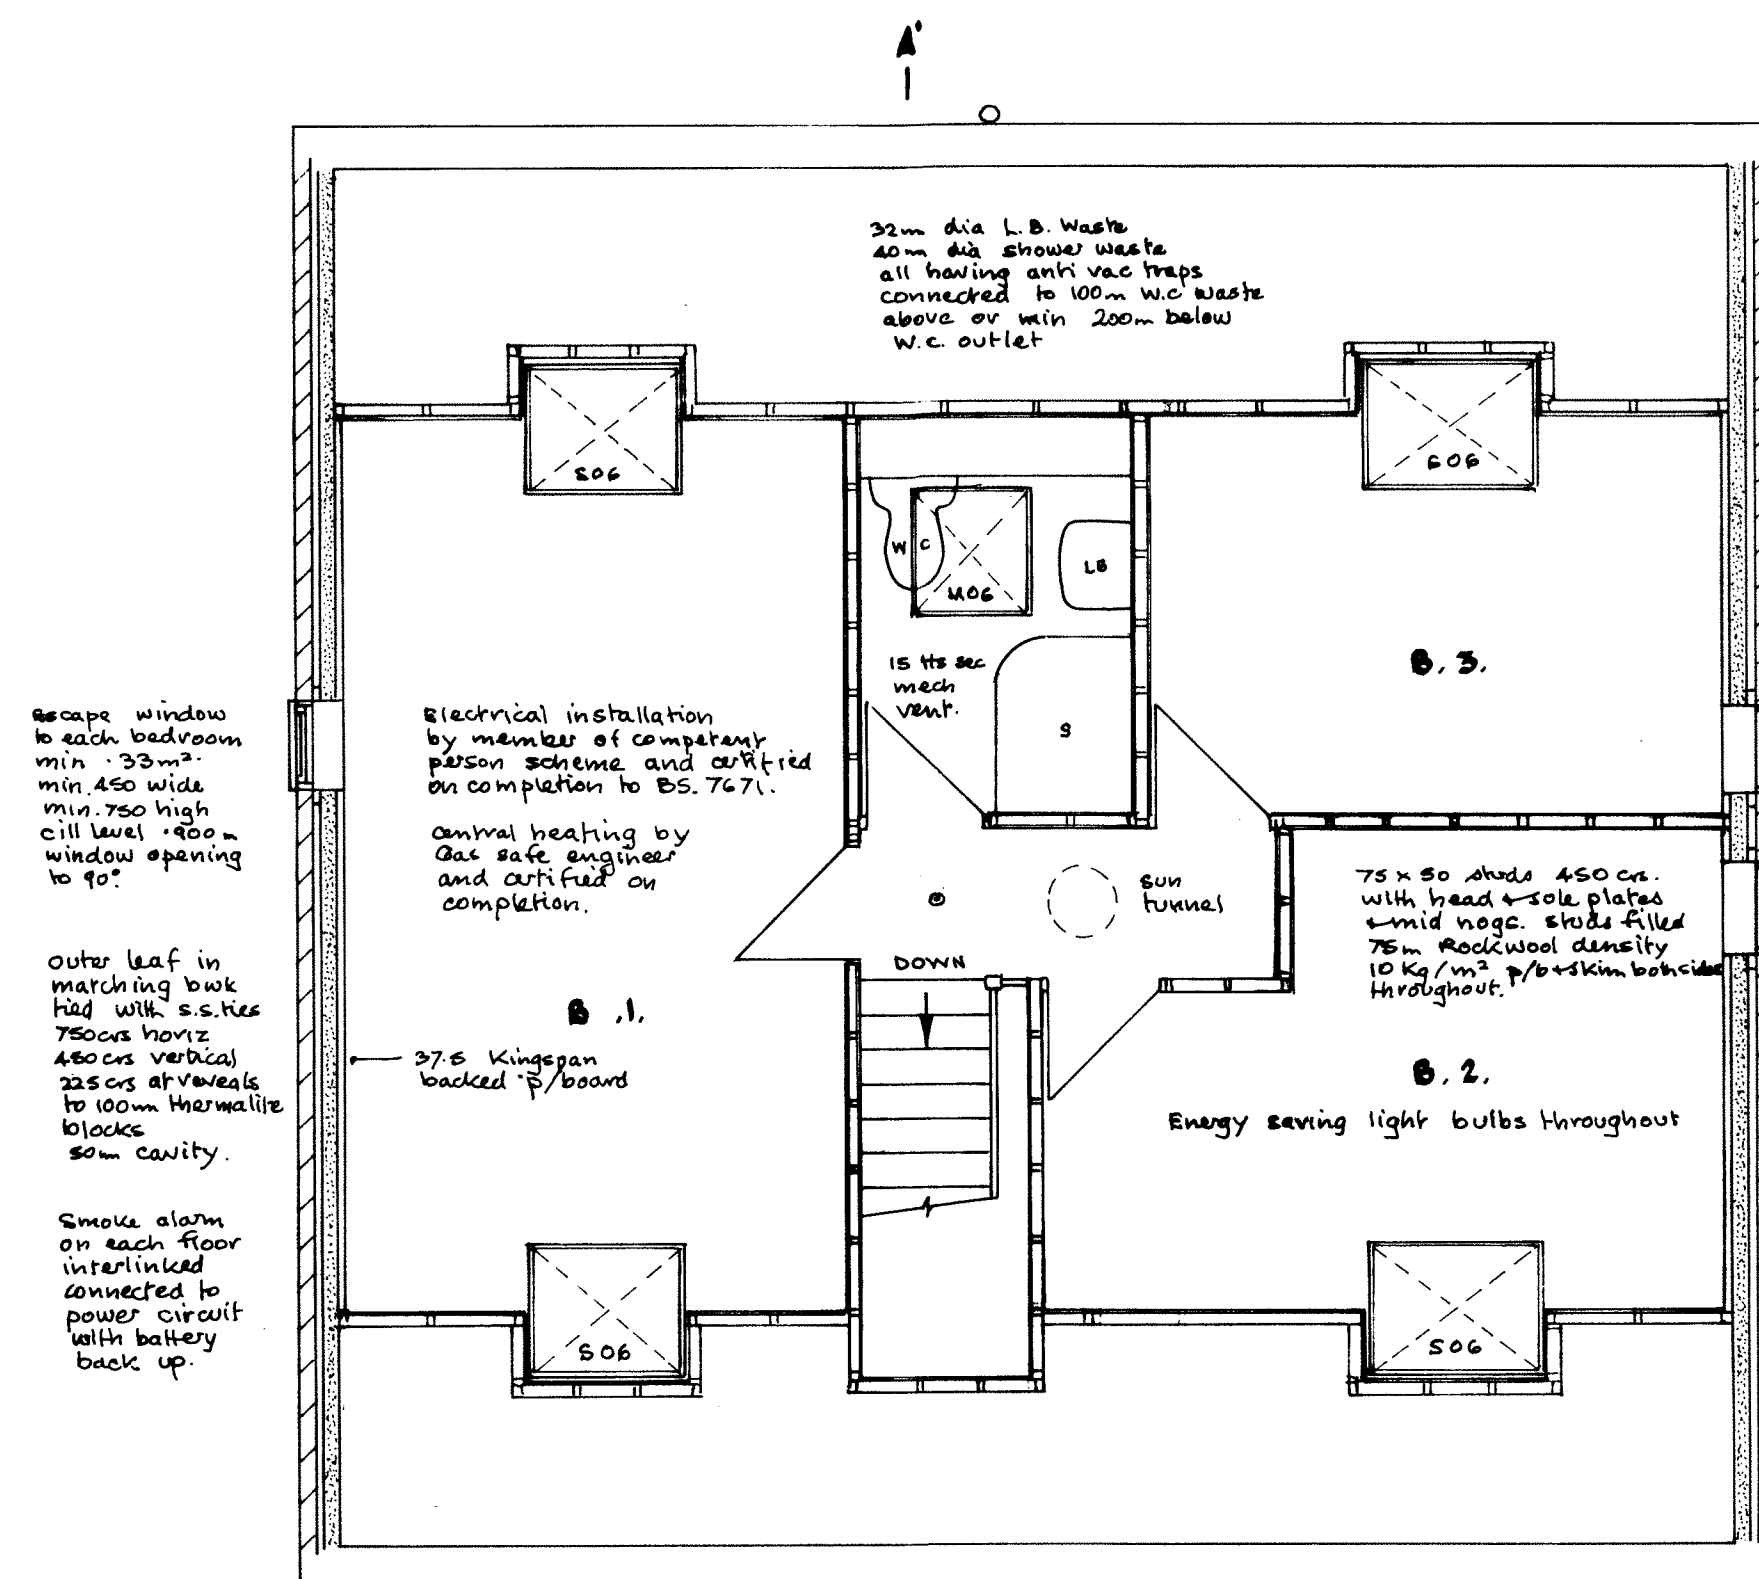


PROPOSED FIRST FLOOR

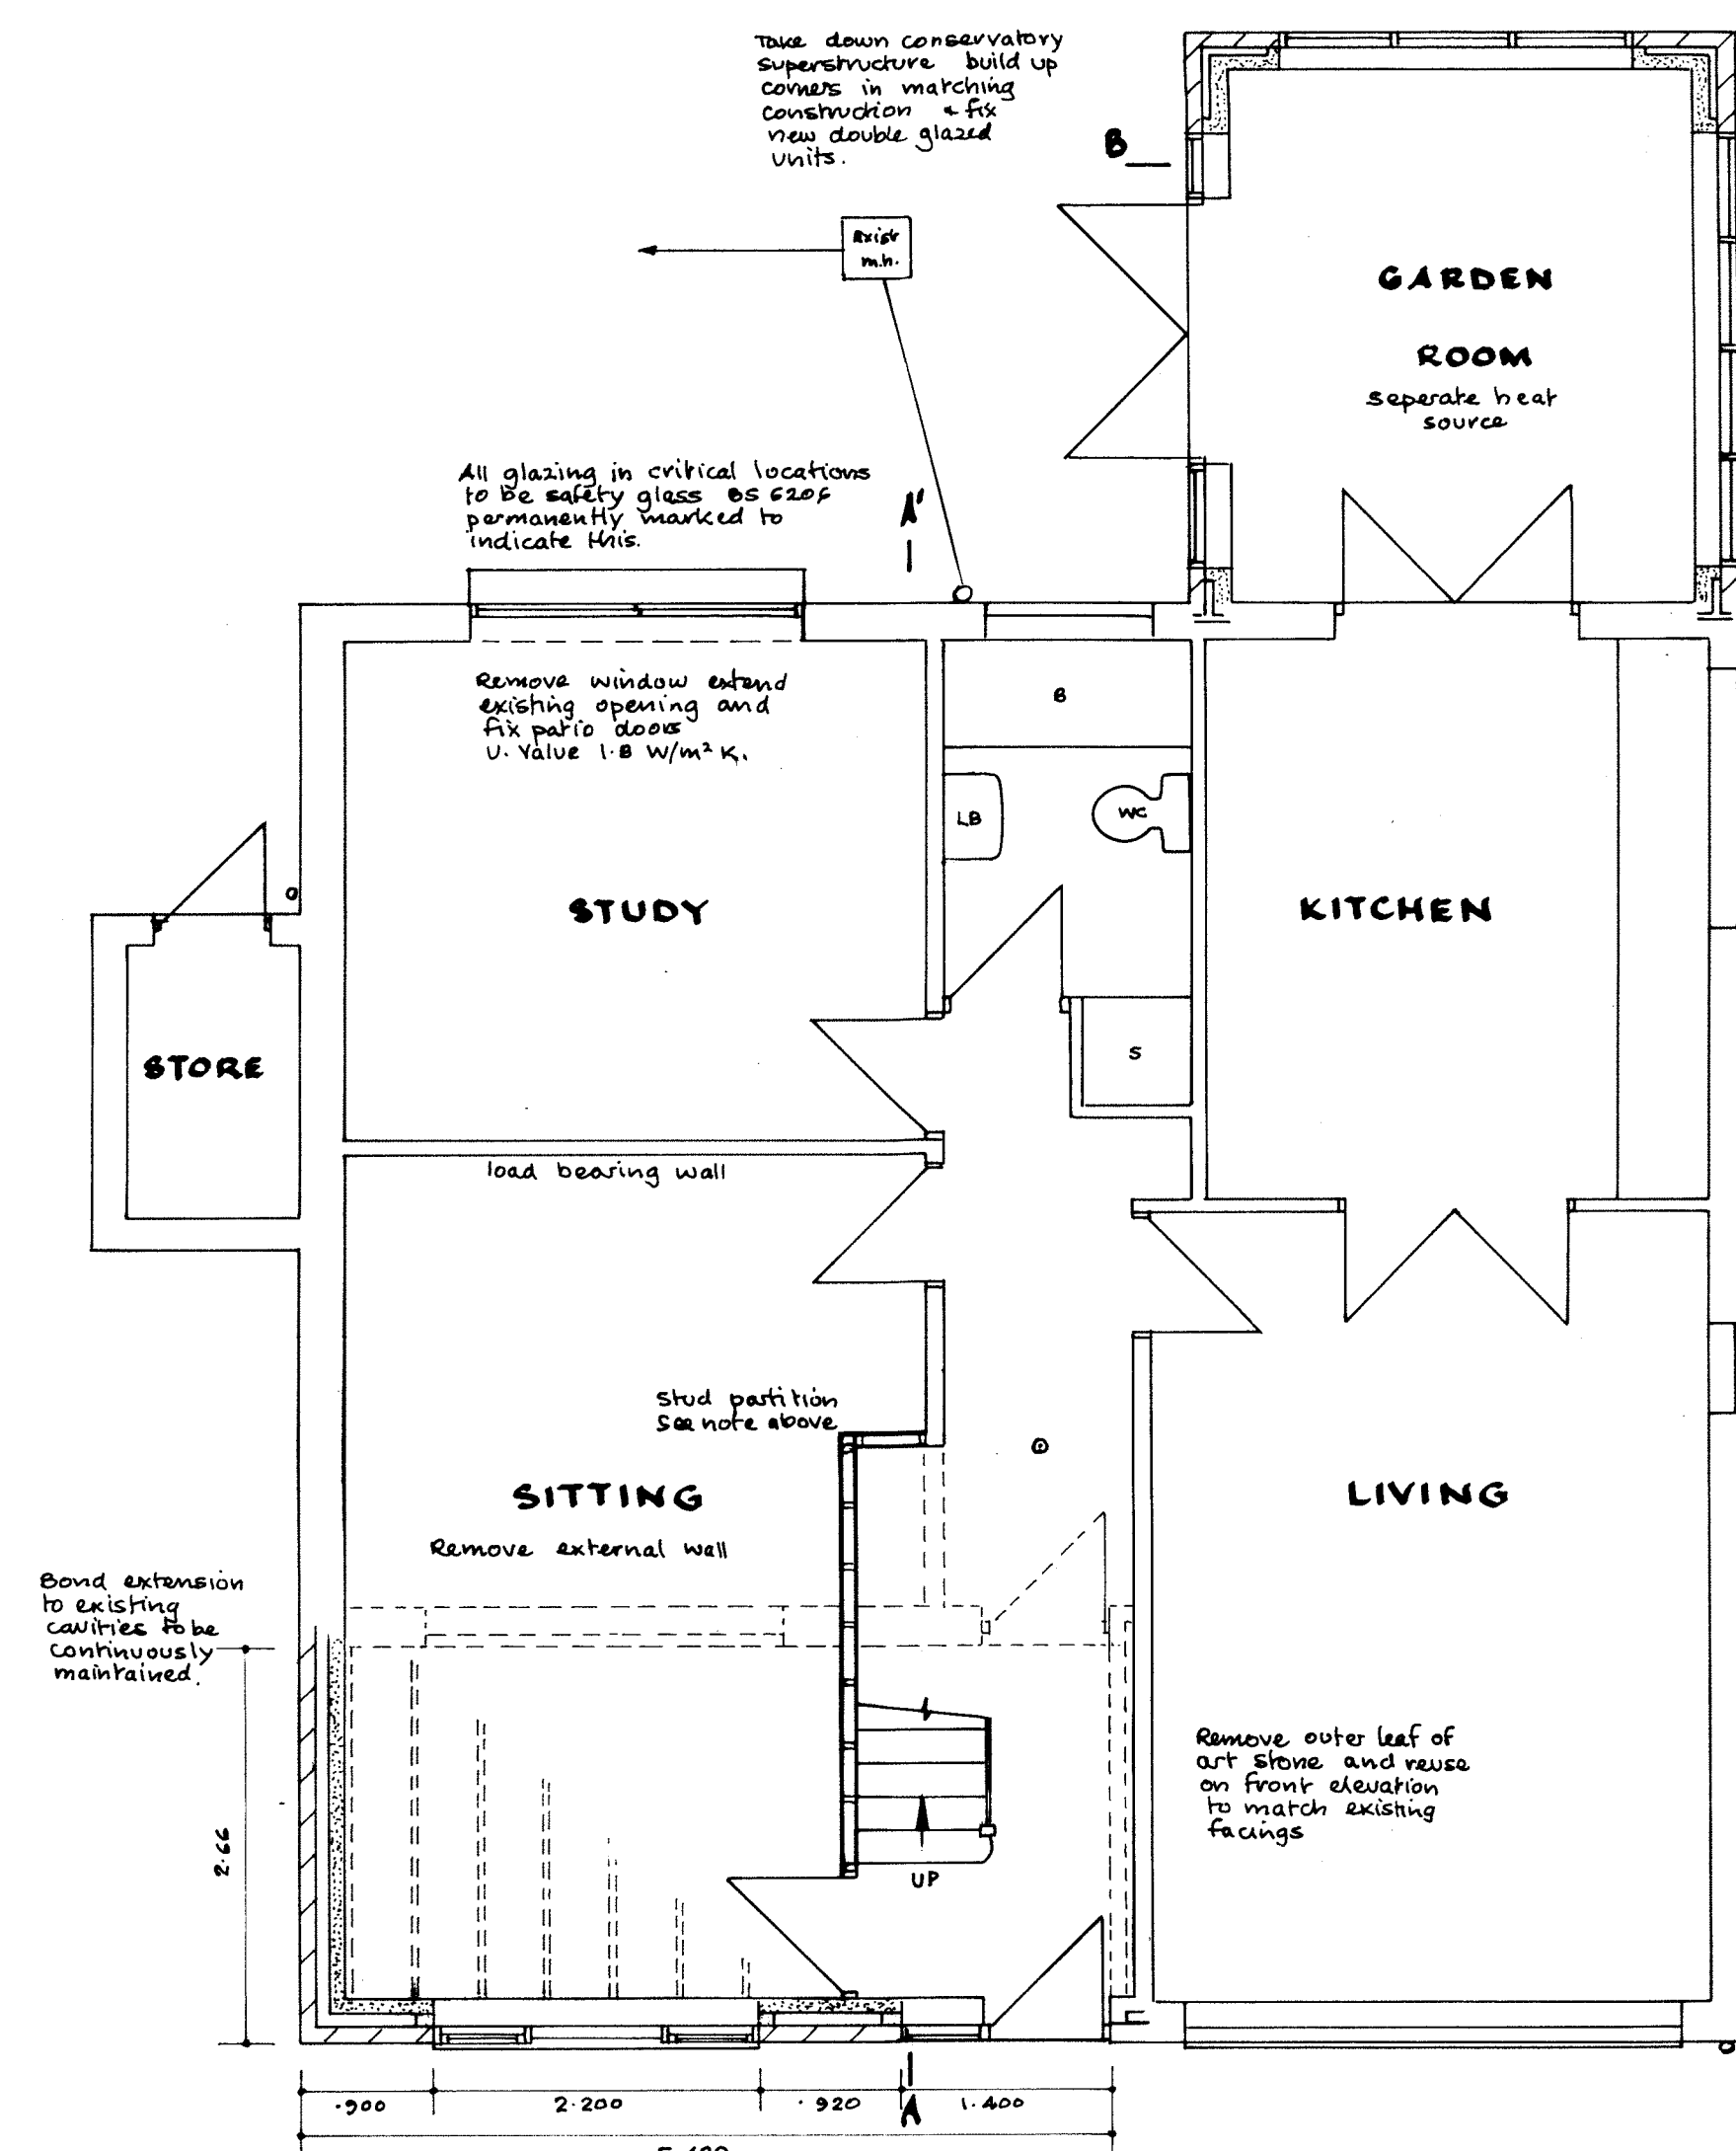


PROPOSED GROUND FLOOR

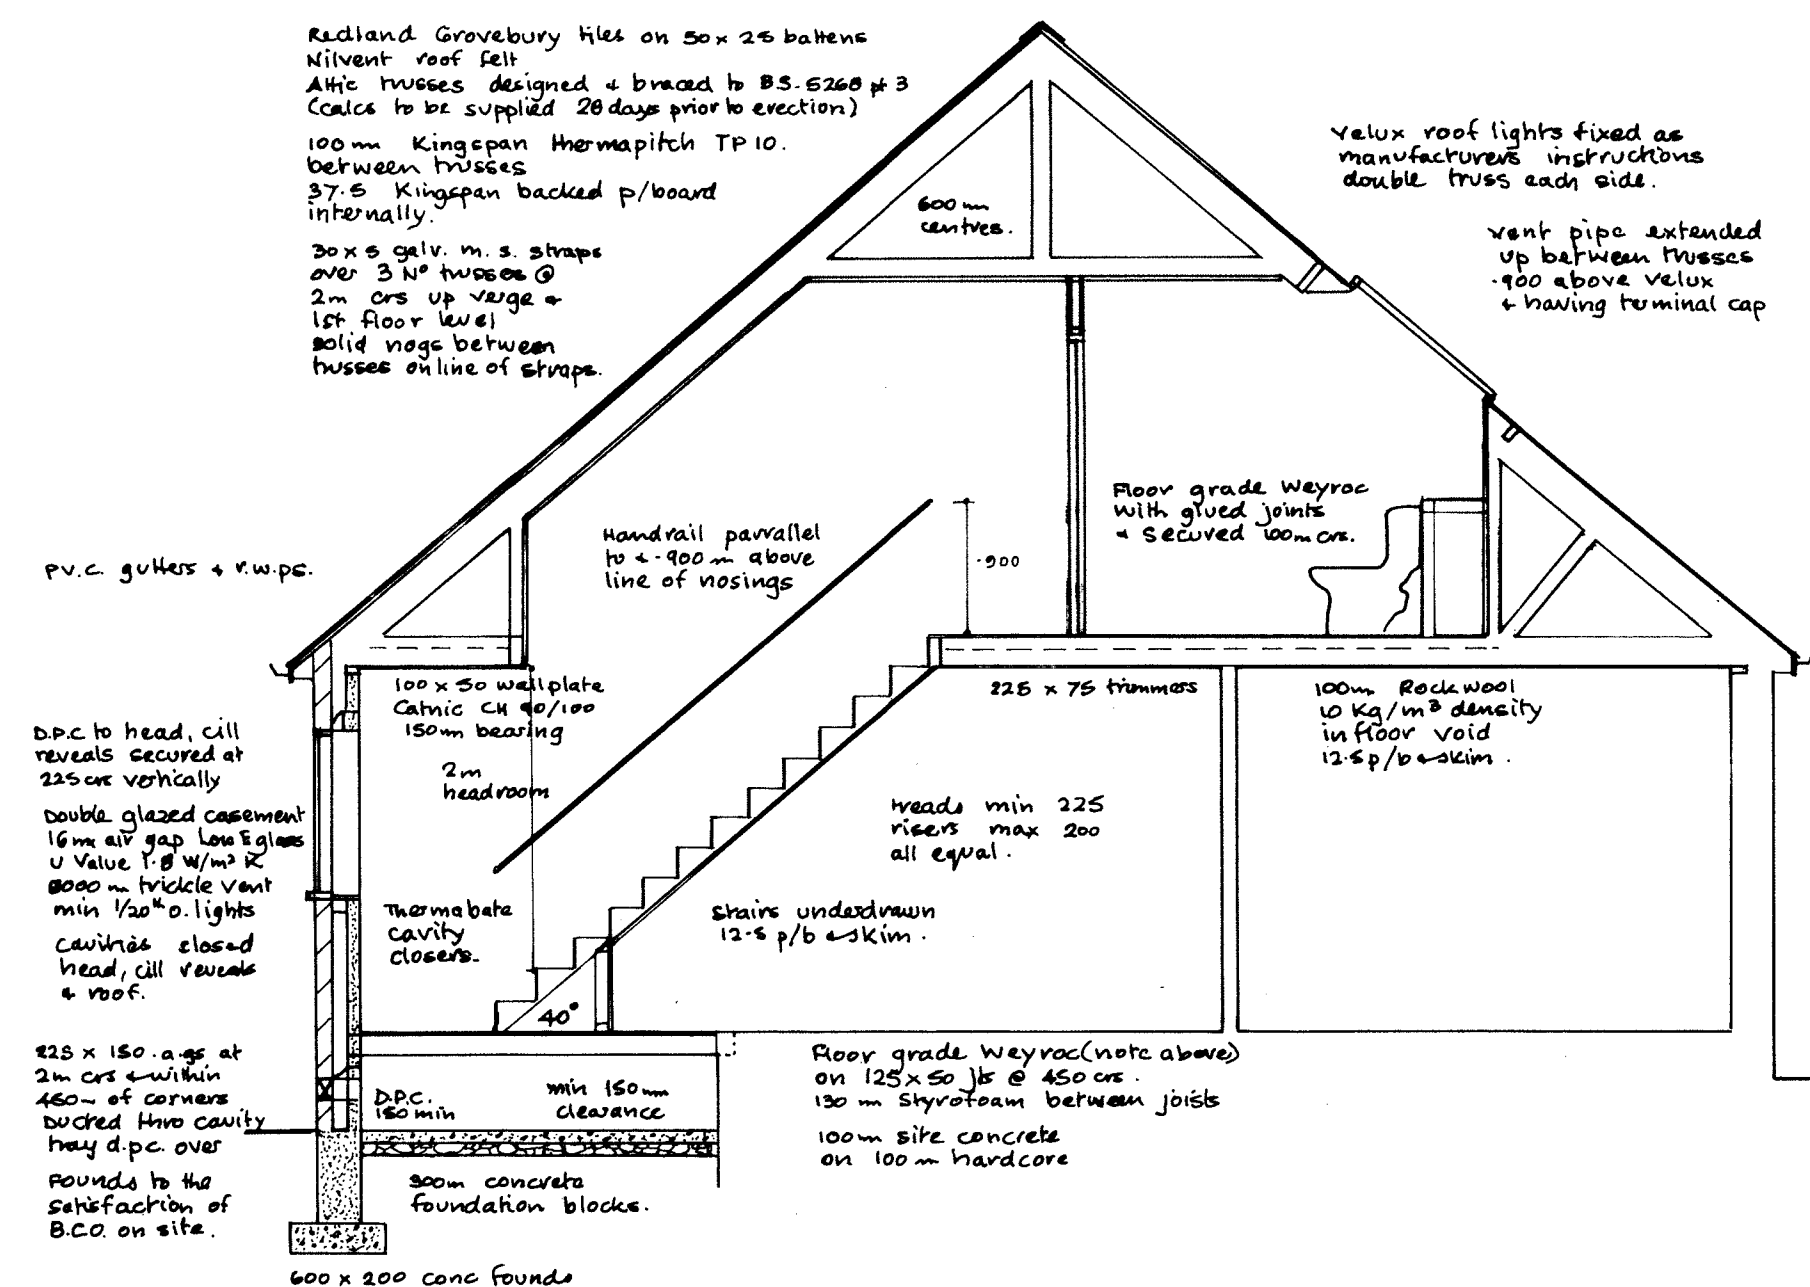


SECTION A-A'

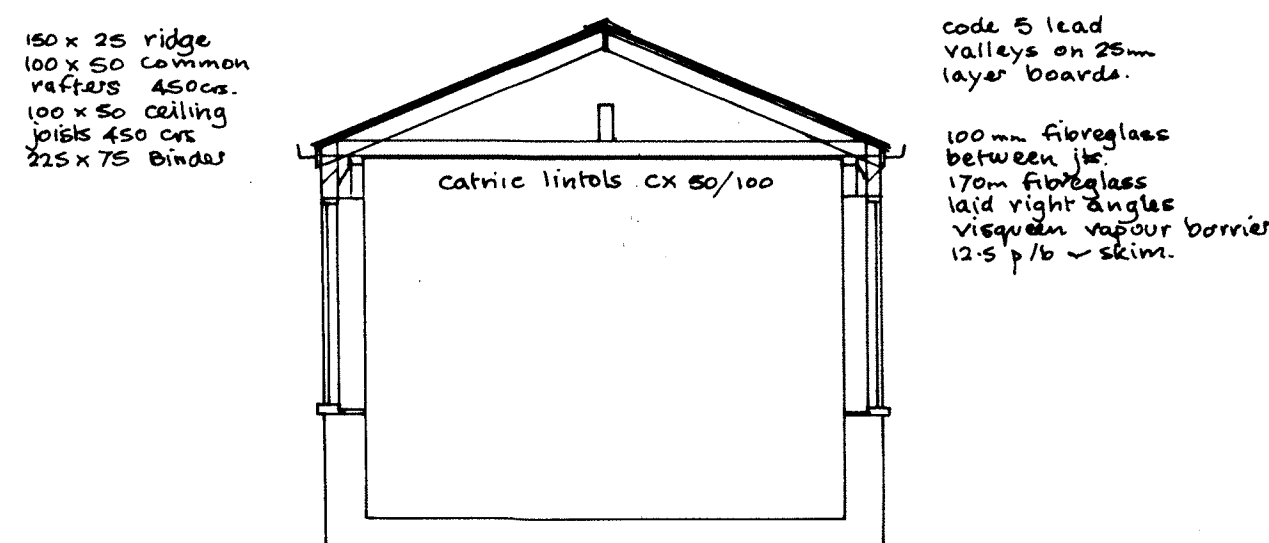


SECTION B-B'

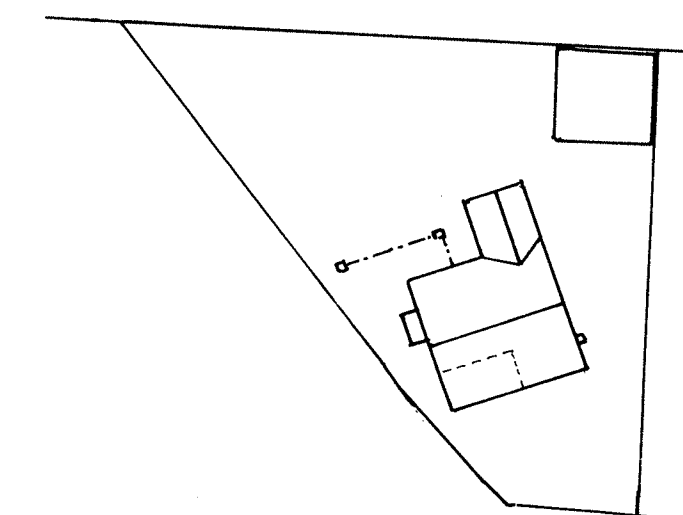


BLOCK PLAN 1/500.

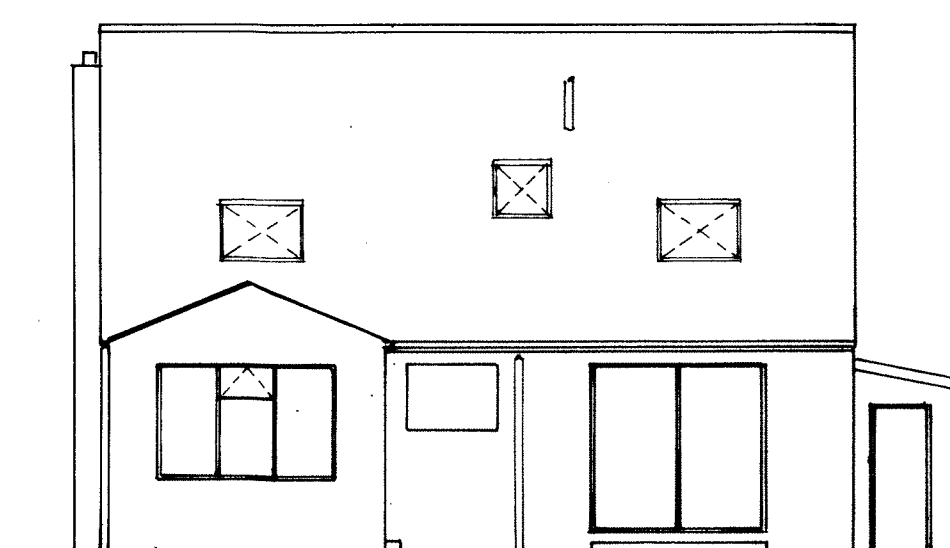


REAR ELEVATION

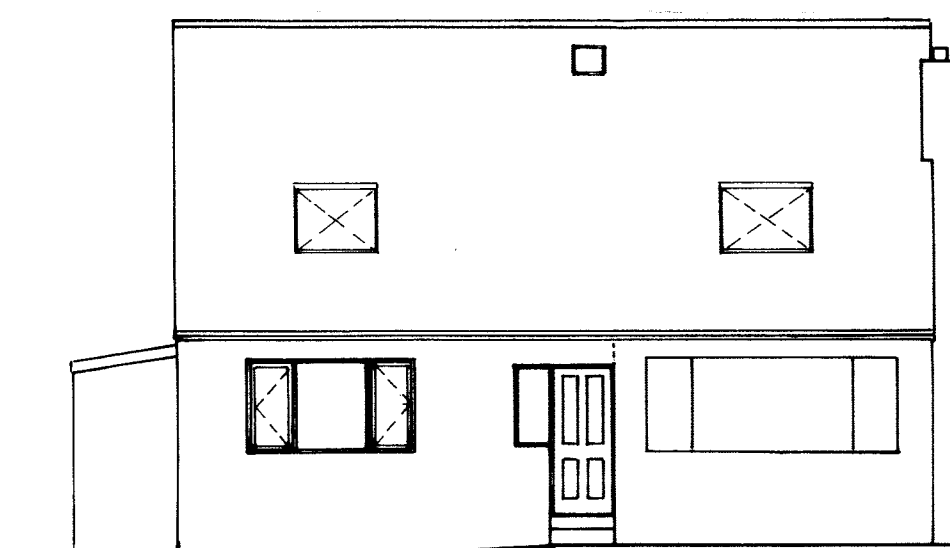

FRONT ELEVATION

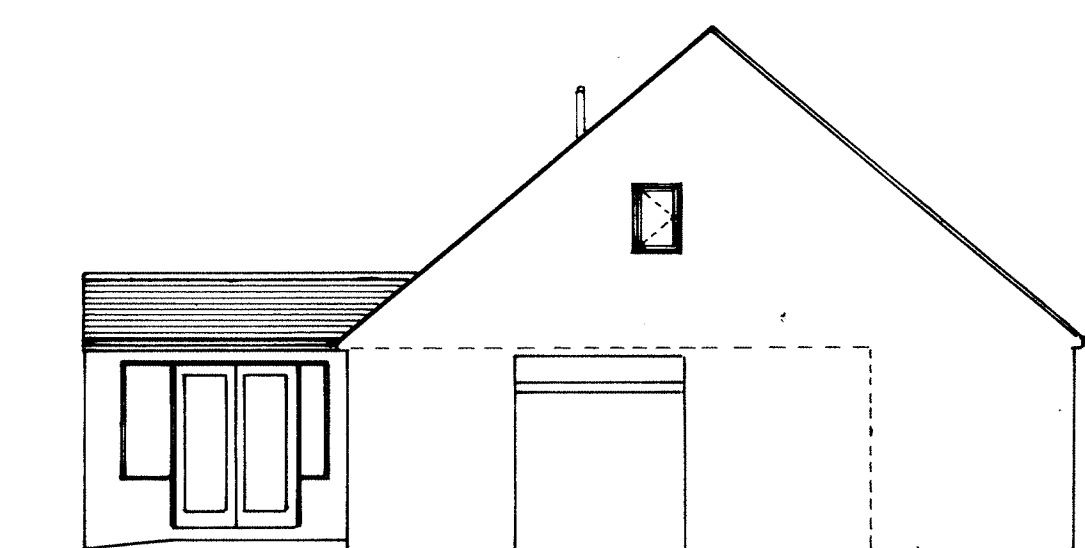

SIDE ELEVATION

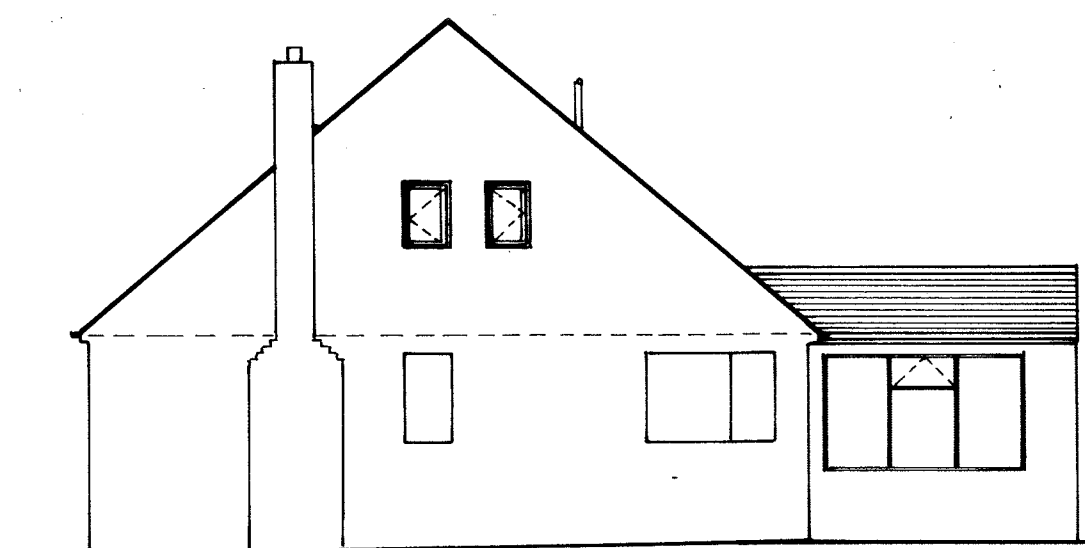

SIDE ELEVATION

PROPOSED EXTENSION AND REROOFING TO PROVIDE ROOMS WITHIN ROOF SPACE

5 COBCAR CLOSE, ELSECAR S74 BBL FOR MR D. SPENSLEY Scale: 1-50, 1-100.