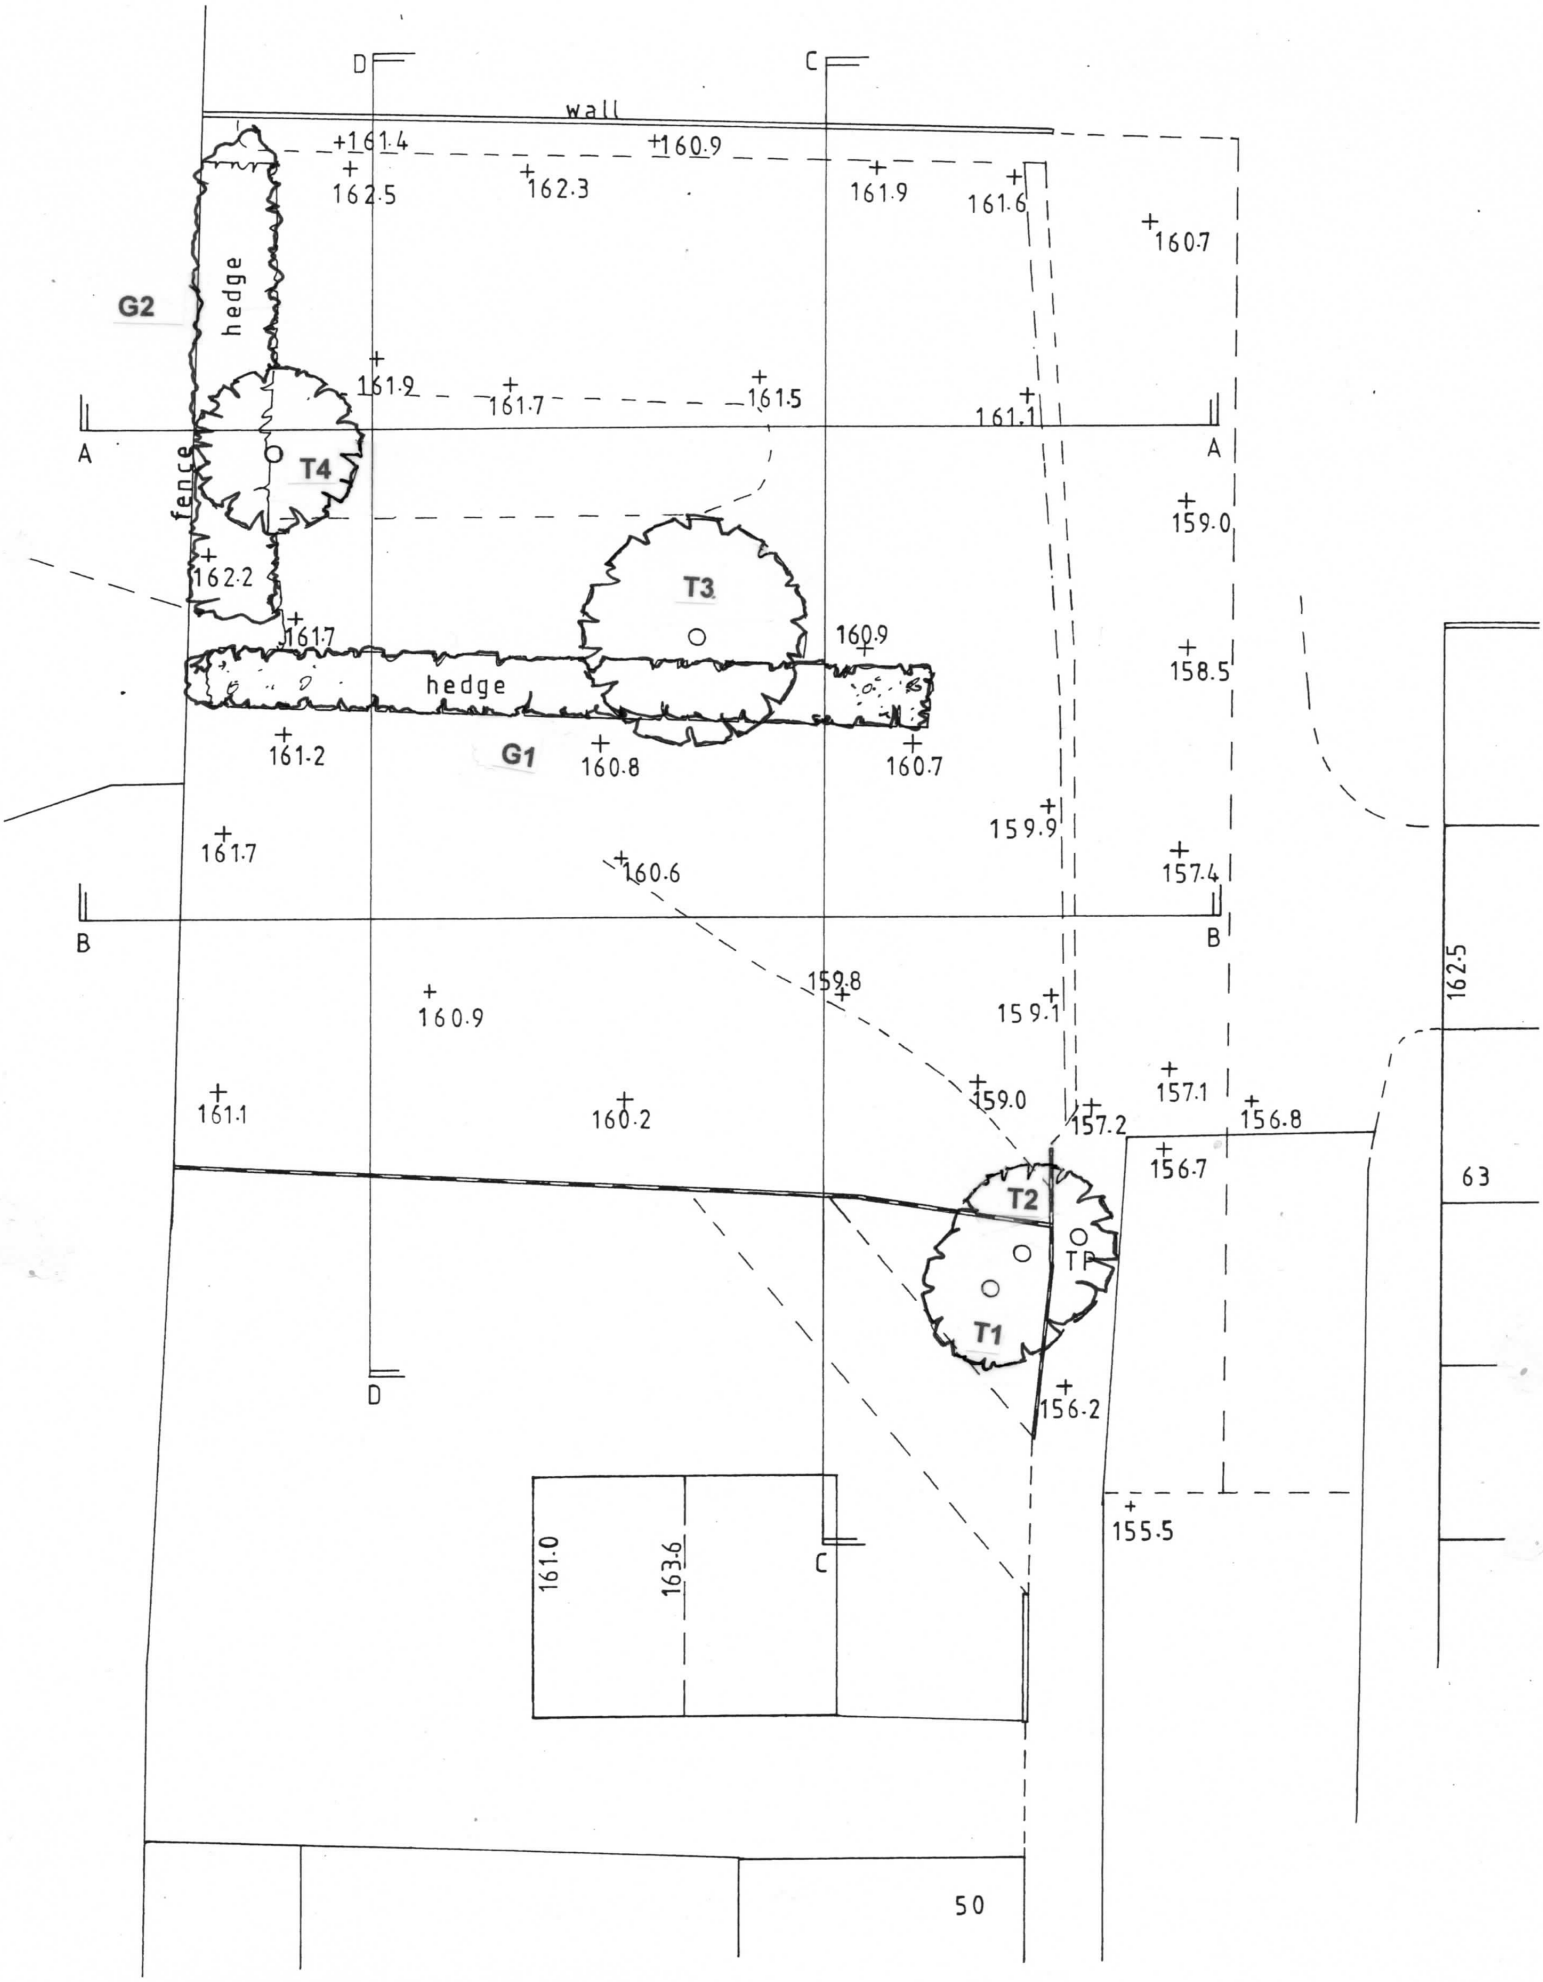

Land off Tower Street, Barnsley

Tree Survey Plan – Scale 1:200