



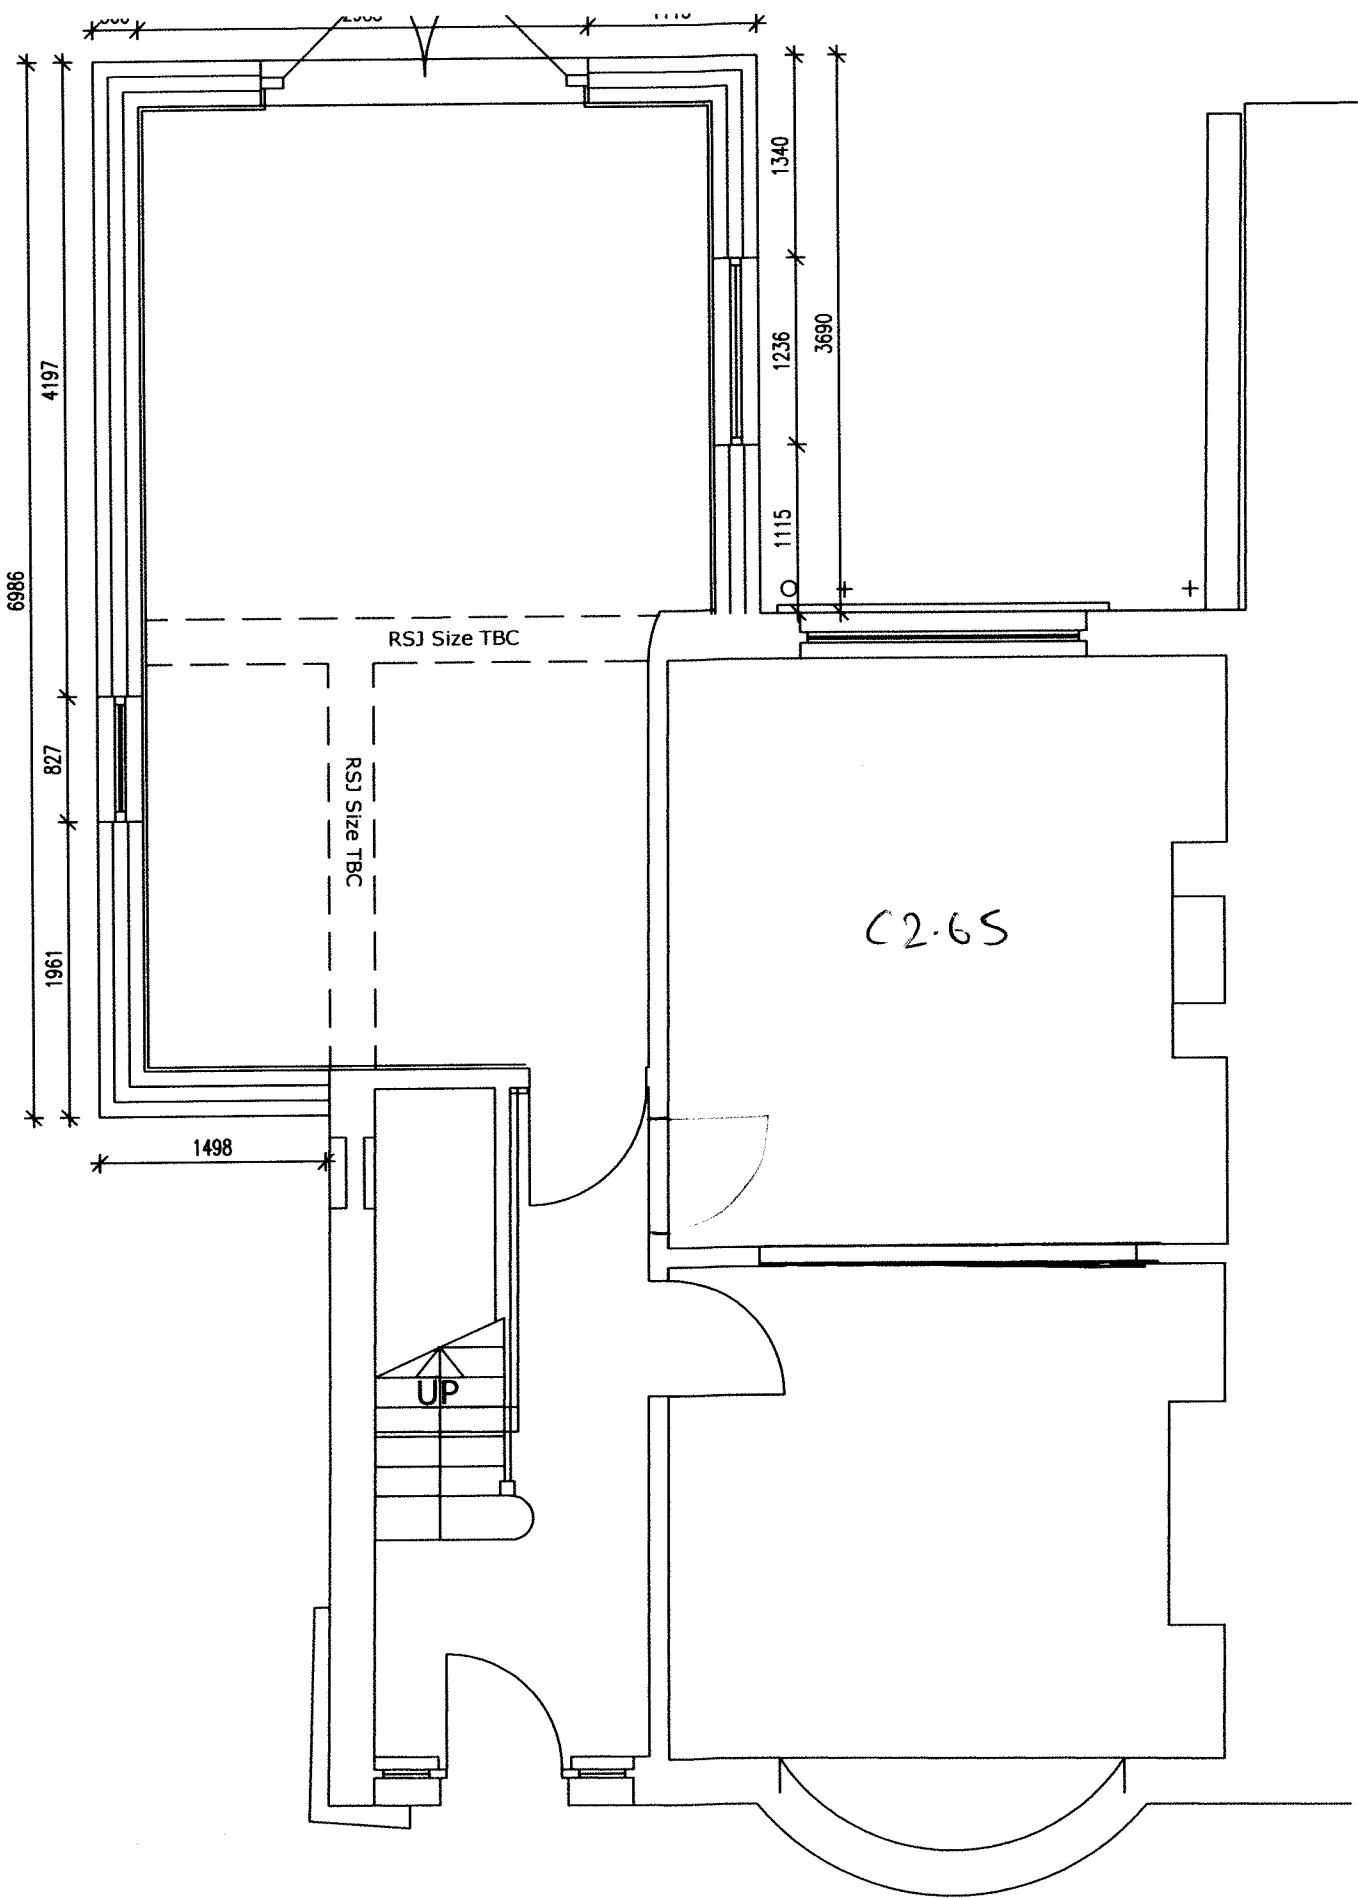


Proposed Ground Floor Plan 1:50

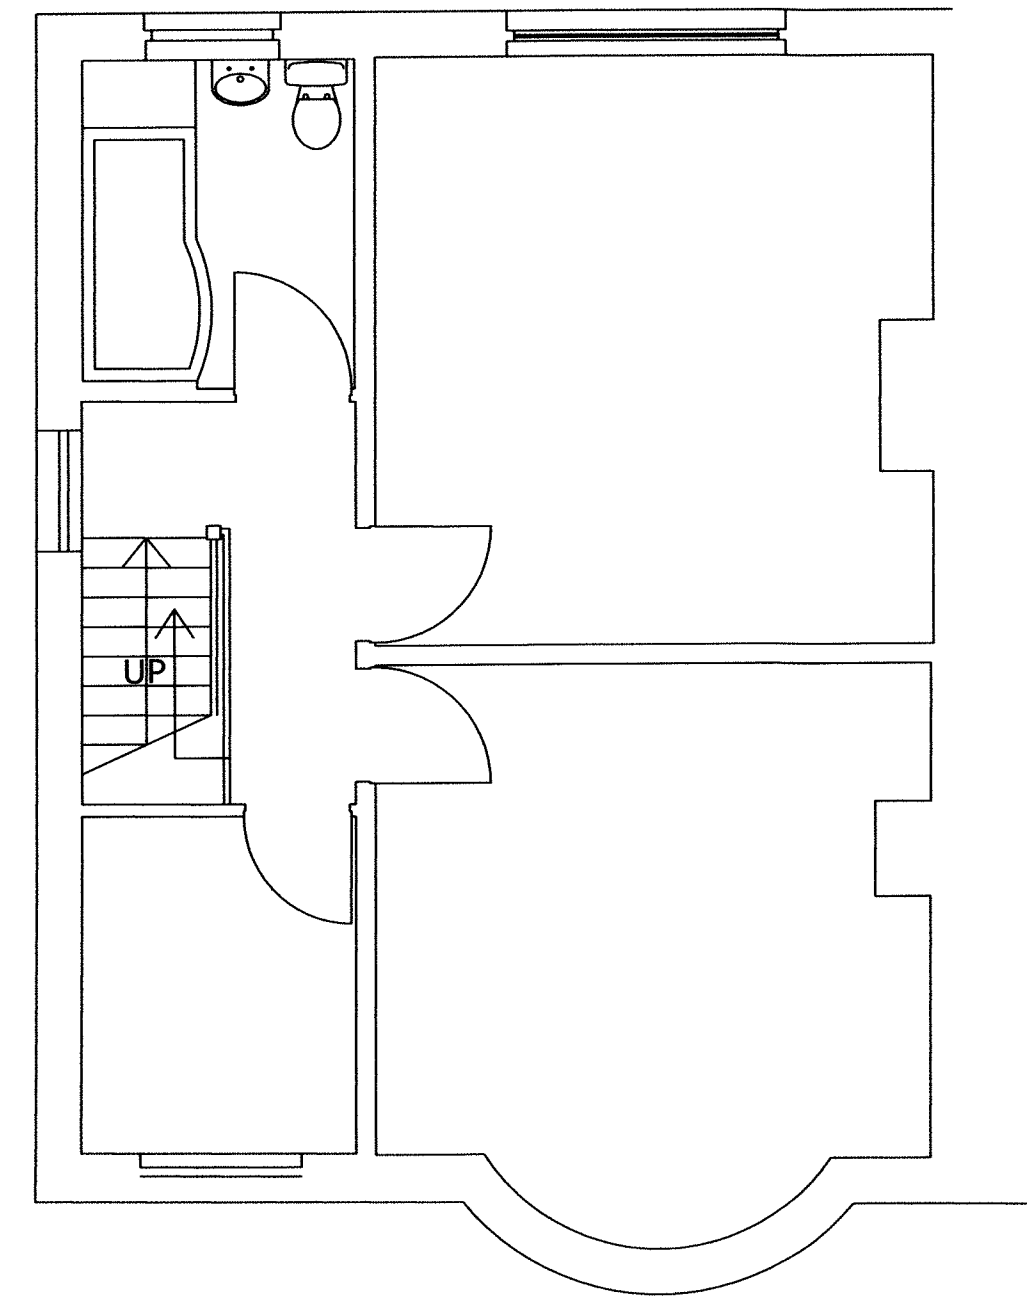

Existing Second Floor Plan 1:50


Smoke alarm to be wired into mains with battery backup and to be interlinked.

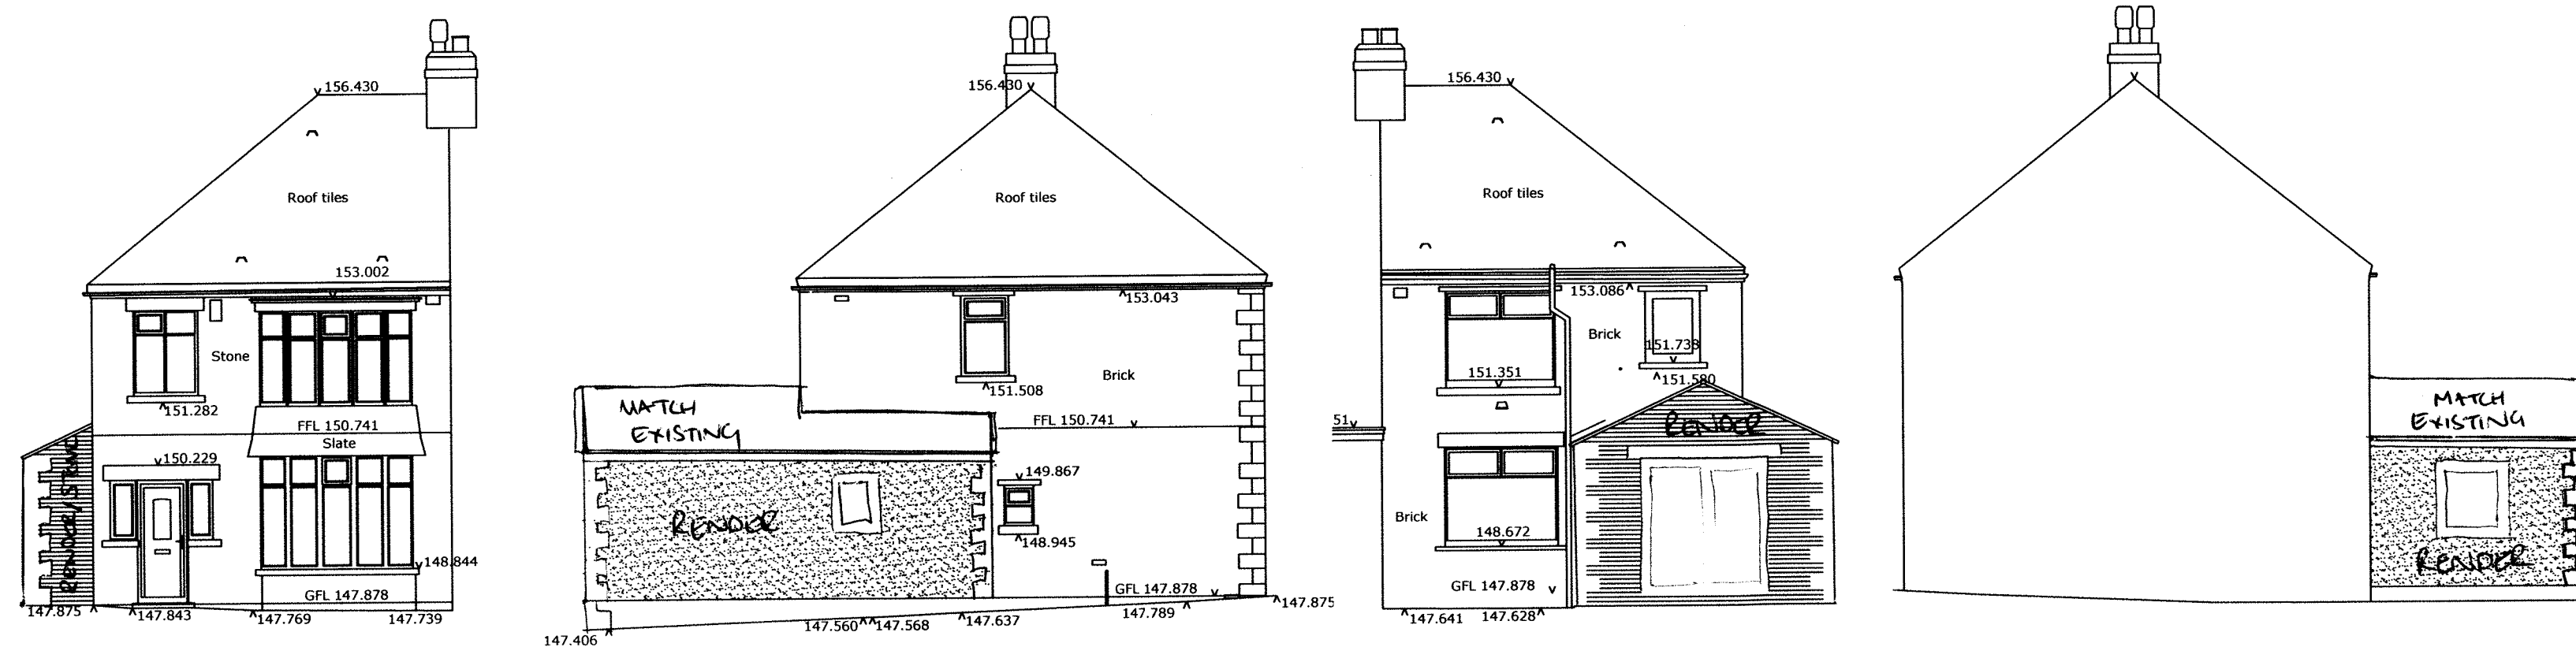

Proposed Elevations 1:100



Existing Elevations 1:100

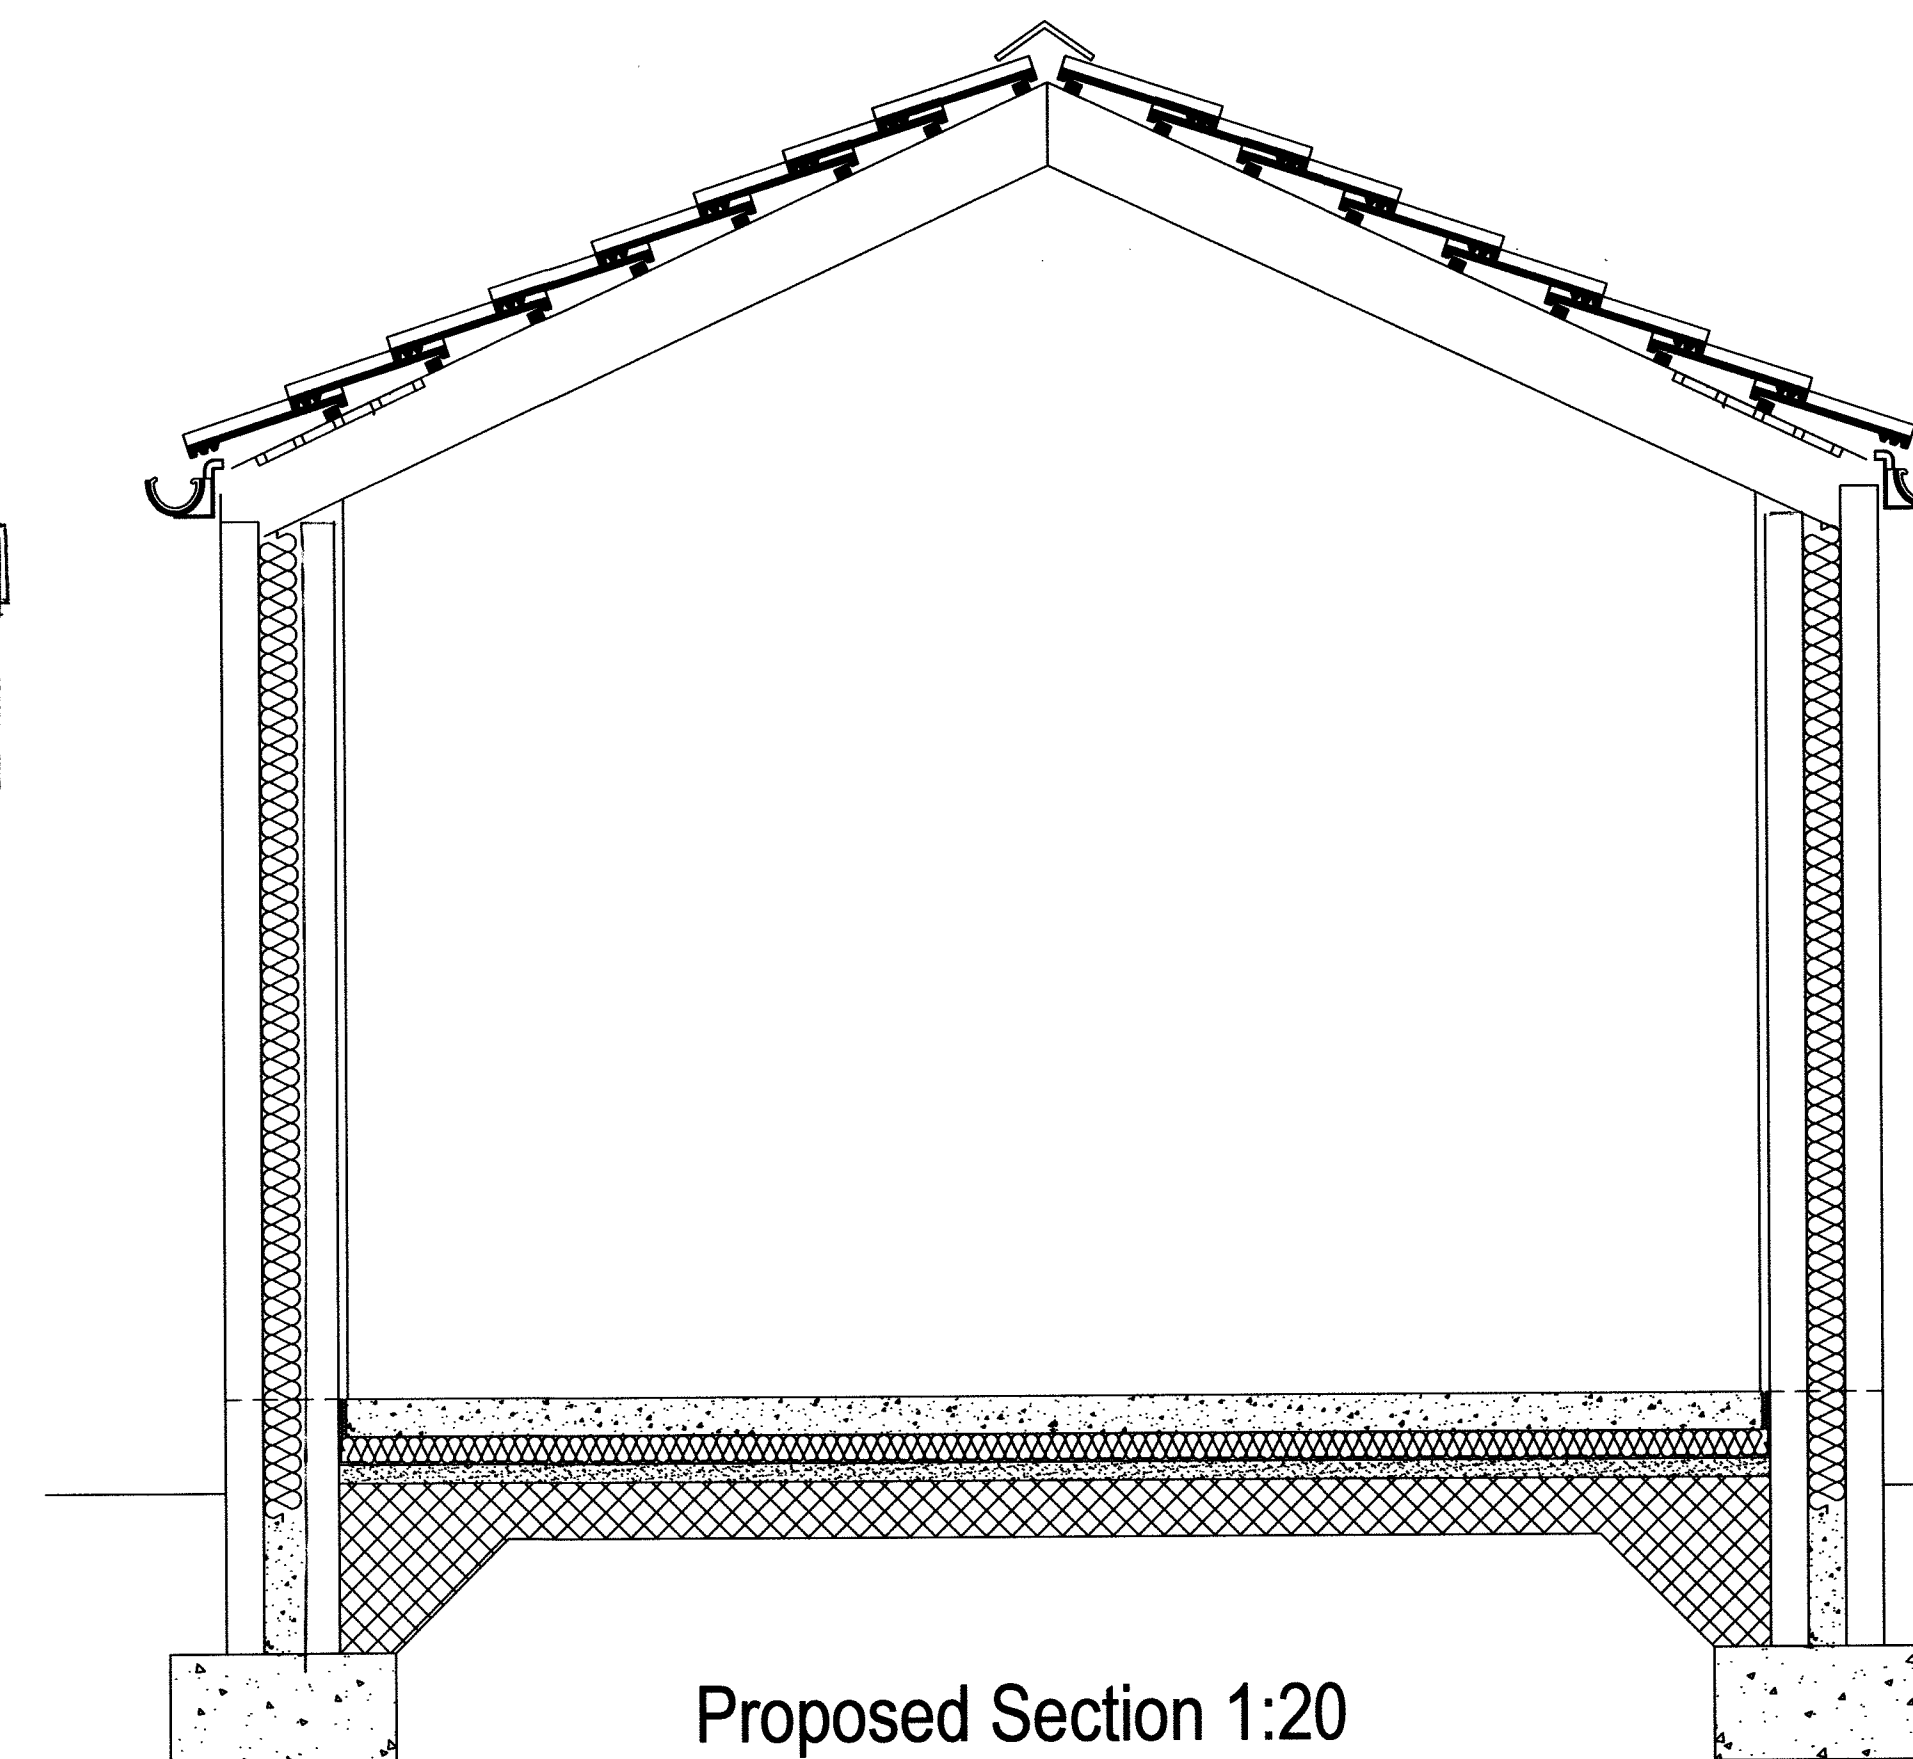

Proposed Section 1:20

29 JAN 2014

Received by: _____
ORIGINAL COPY

1:50 @ A1
27/11/13
NT & SB

Proposed Extension at 1 Tankersley Lane, Hoyland Common

Proposed & Existing Elevations