


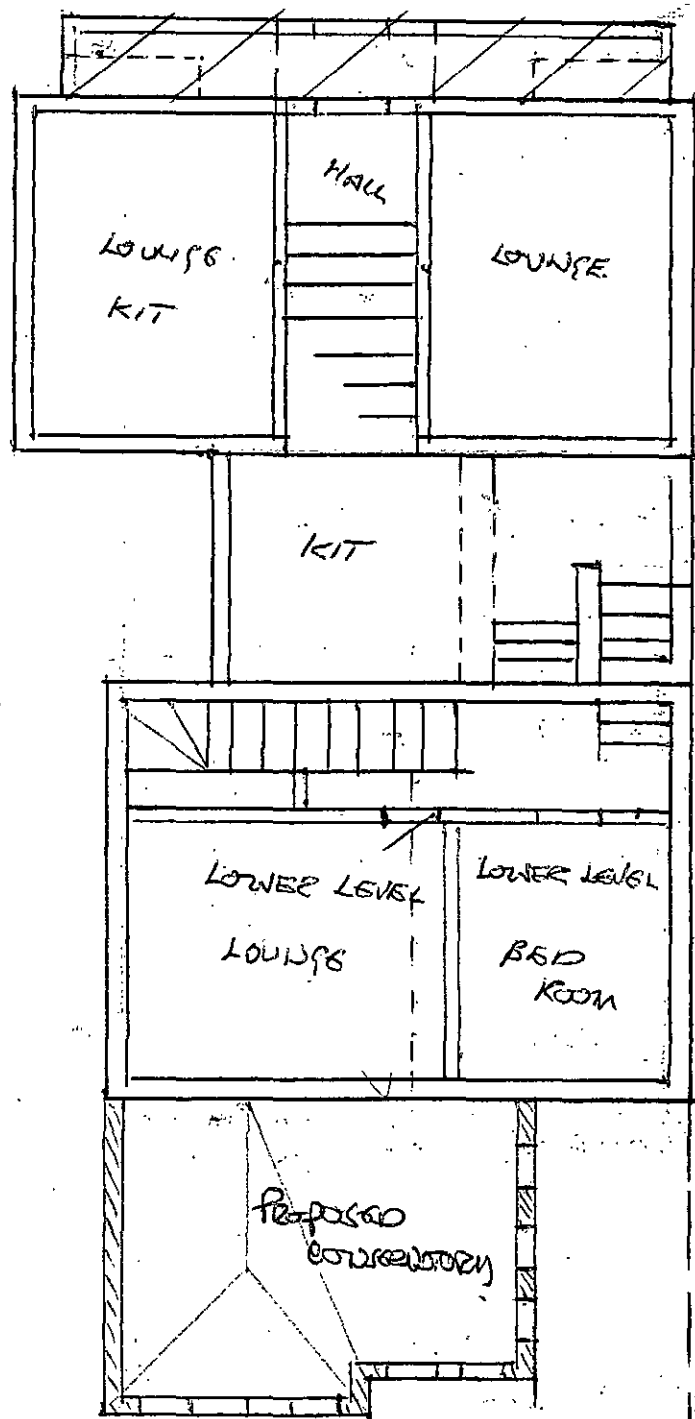

SCALE 1/100

500 SCALE

REAR



8' 7 1/2"

110 MIDLAND ROAD

HOUSE SCALE 1/100


GARDENS SCALE 1/500

110 MIDLAND ROAD

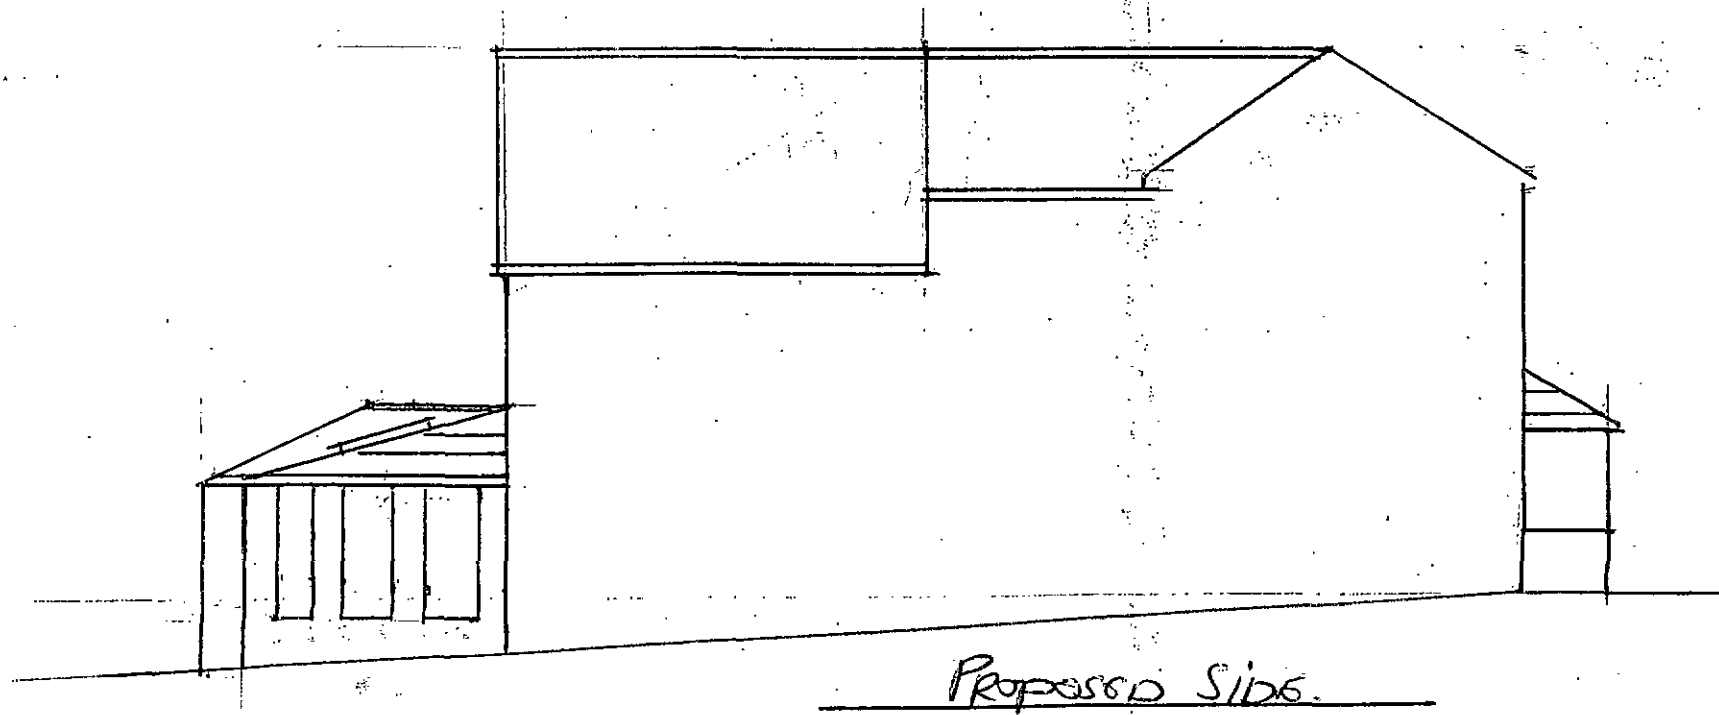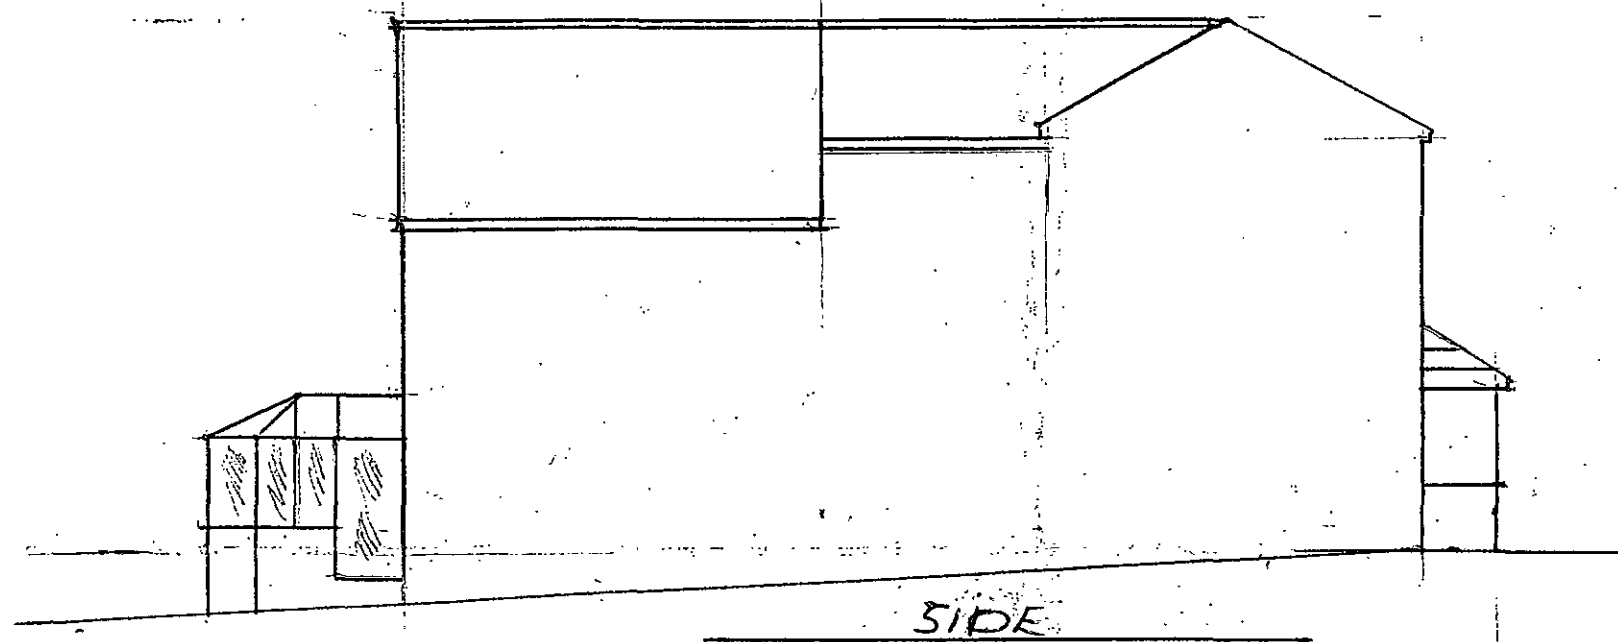


SCALE 1/100

110 MIDLAND ROAD

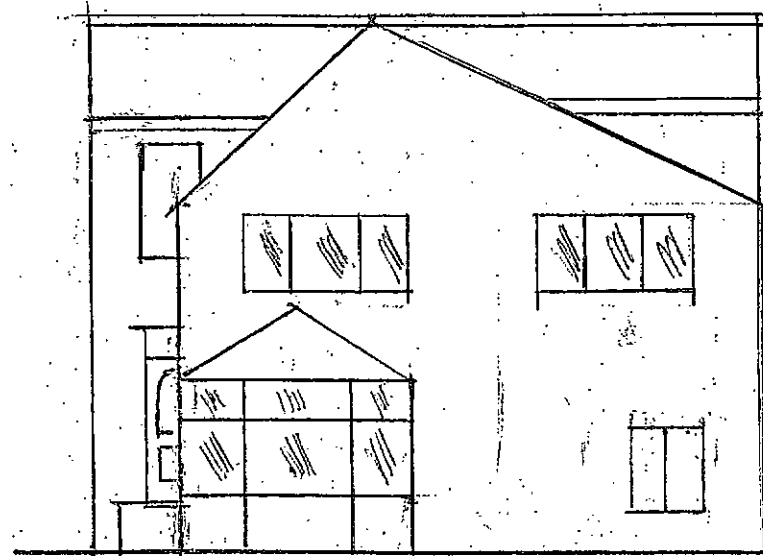

REAR

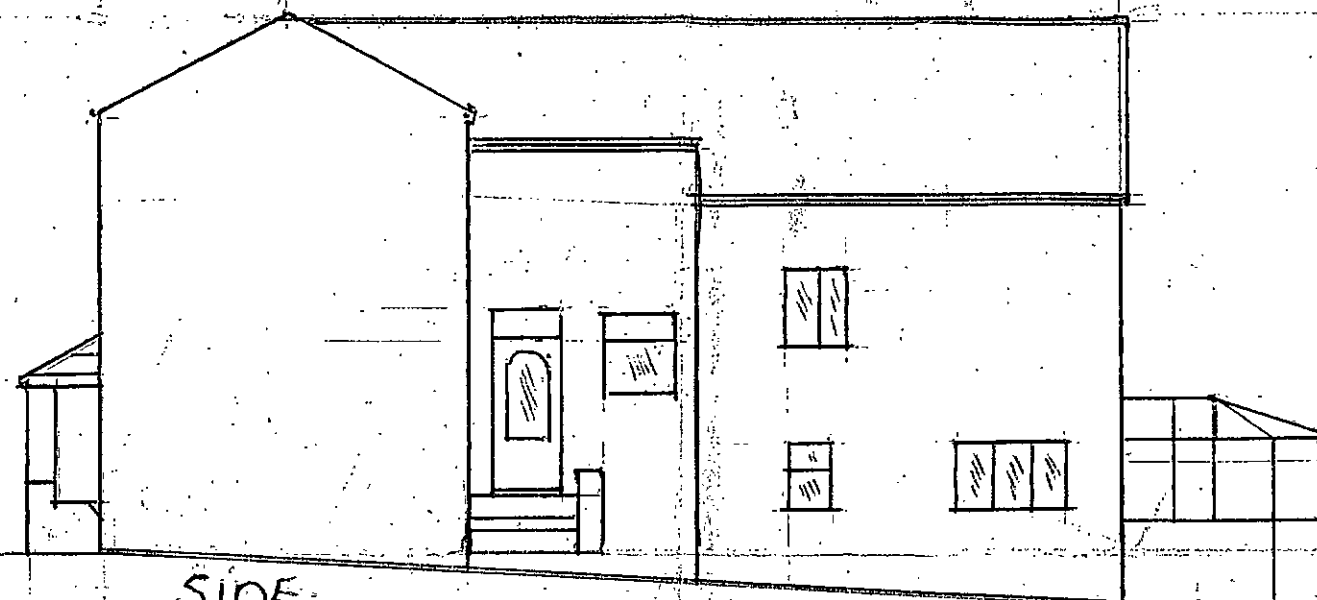

SIDE



PROPOSED REAR



PROPOSED SIDE

92

96

SCALE 1/100

12 x 9, 10/10