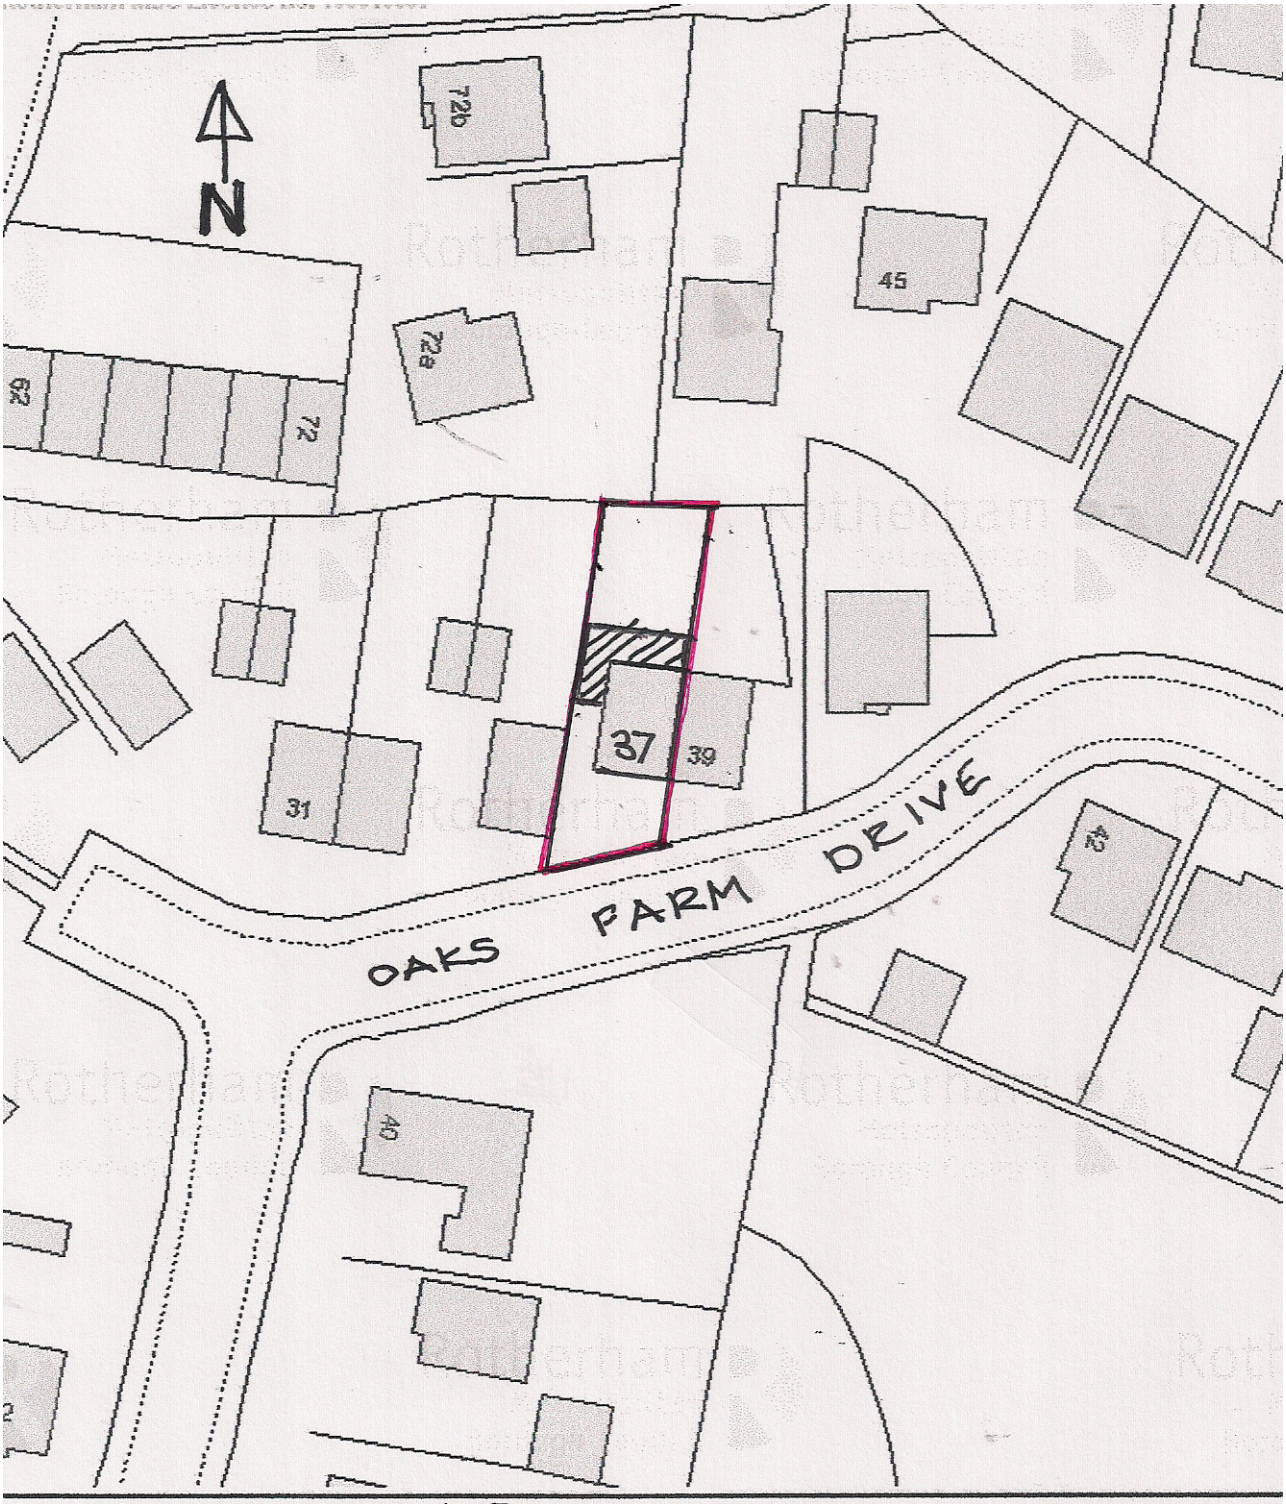


BLOCK PLAN 1:500
37 OAKS FARM DRIVE
DARTON