




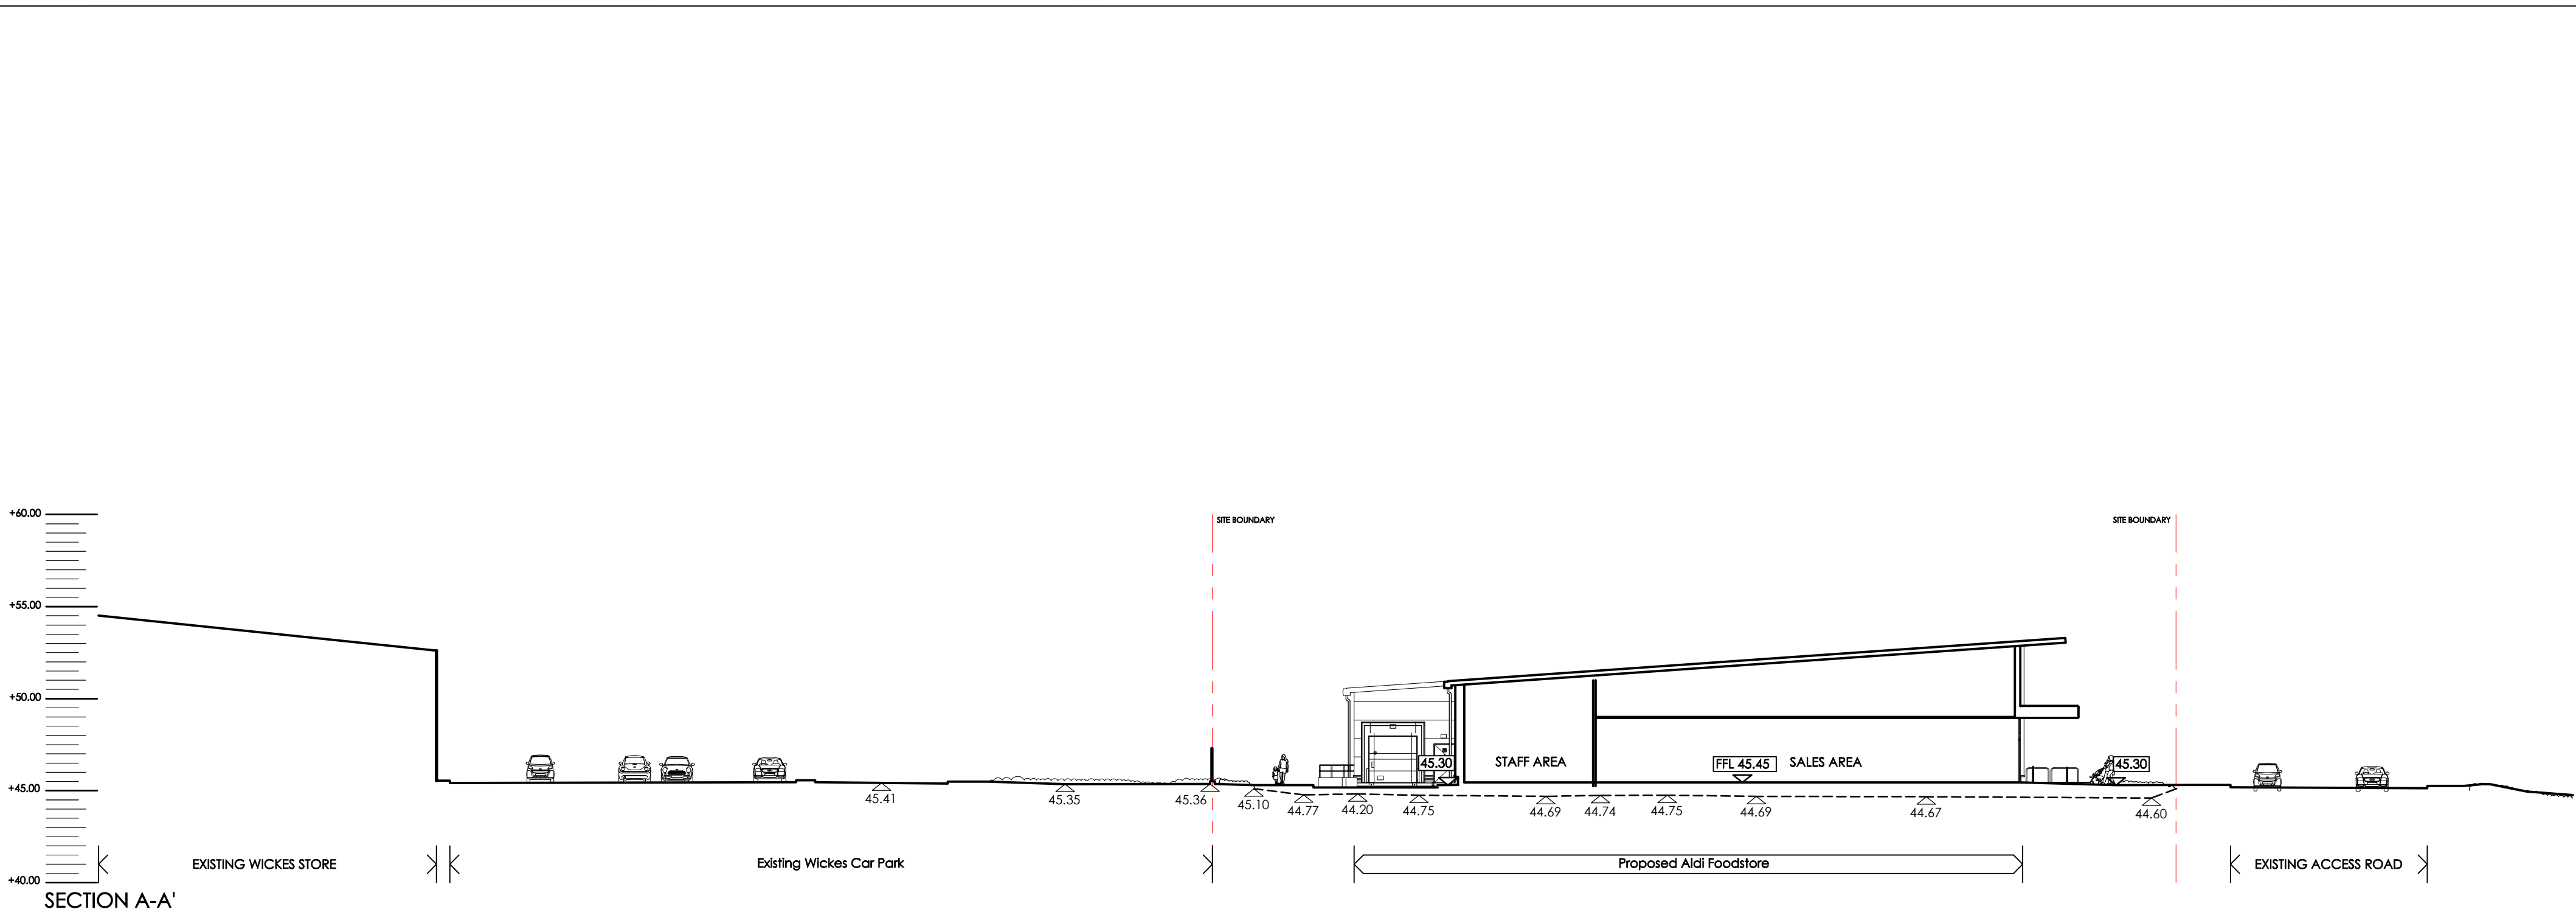

SECTION A-A'

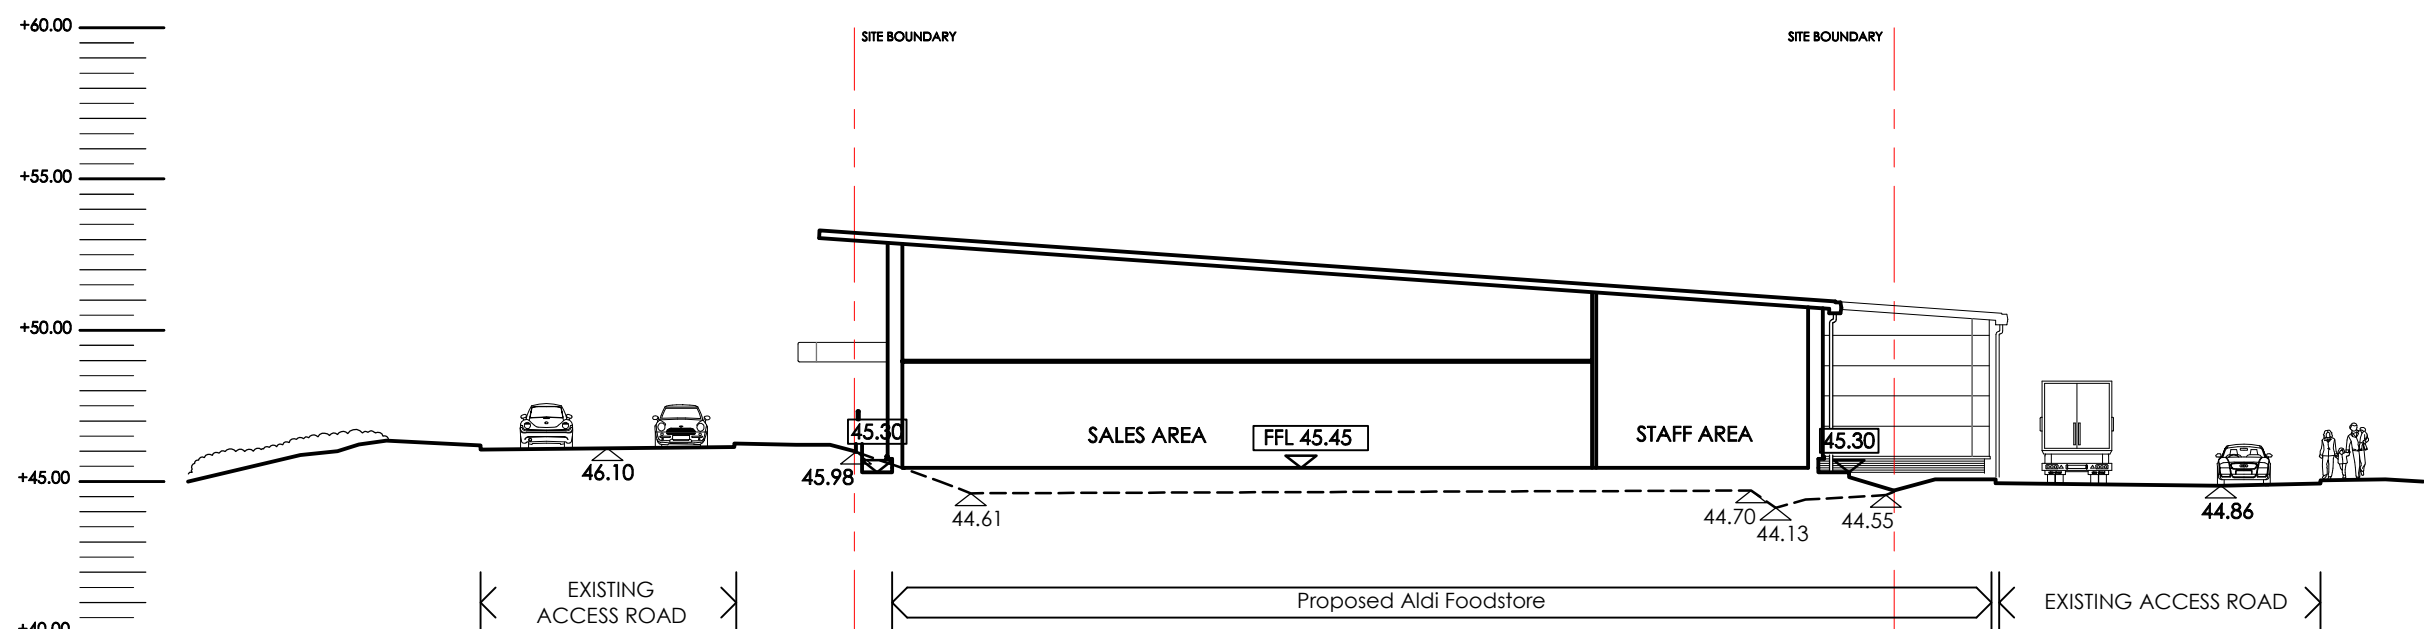


SECTION B-B'

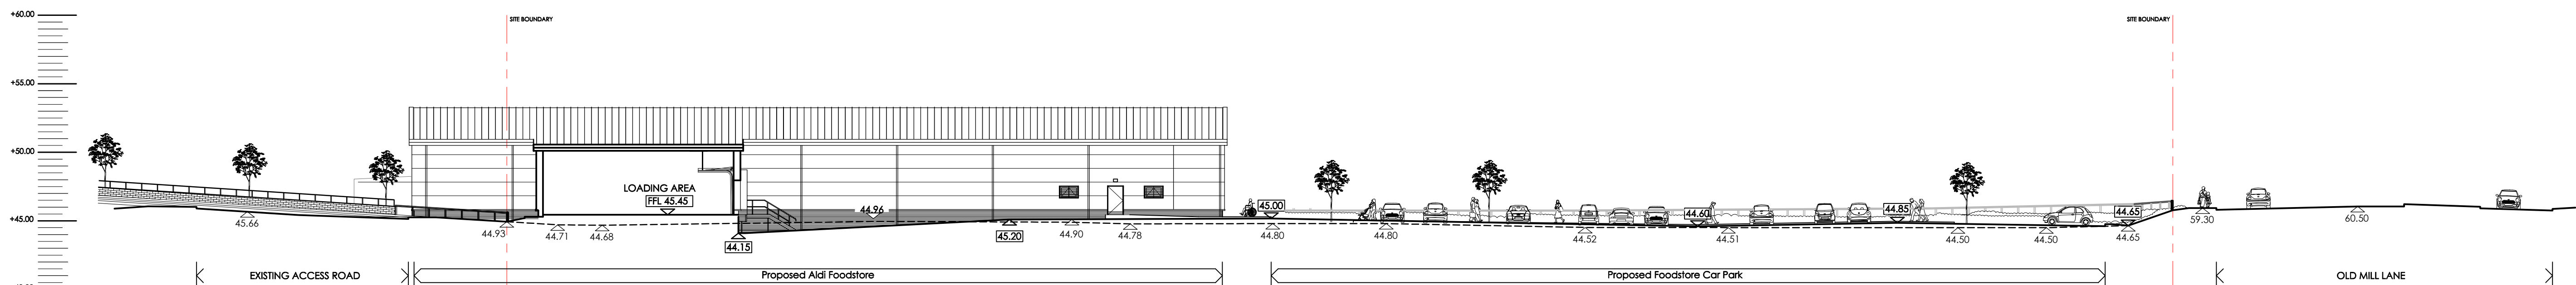


SECTION C-C'

Key	
+000.00	Existing Levels
+000.00	Proposed Levels

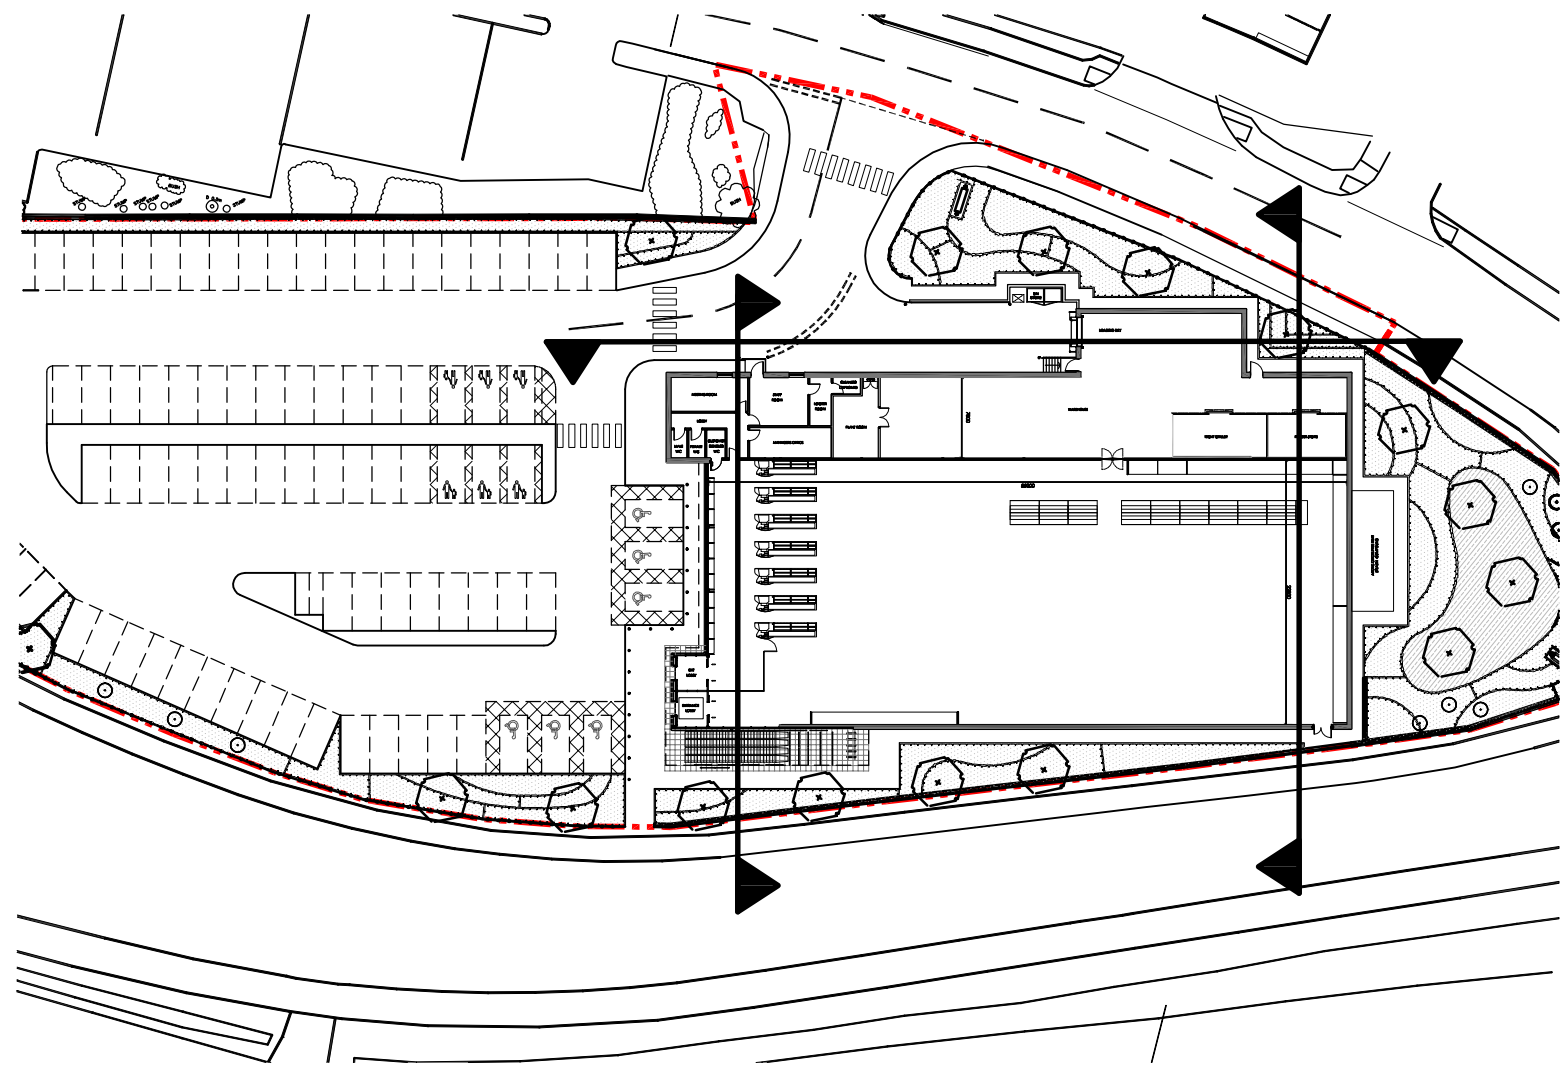

NOTE:
ASSUMED BOUNDARY INFORMATION IS BASED ON
EXISTING FENCE LINE AND SUBJECT TO LEGAL
CONFIRMATION.

Project Title	Proposed Foodstore Development Old Mill Lane Barnsley		
Client	Aldi Stores Ltd		
Status	PLANNING		
Scale	1:250	Drawing Size	A1
Date	03/2016	Drawn By	LH
		Checked	NJC

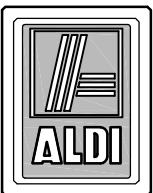

Job-Dwg No	1210-103	Rev	-
☒ 2 St. Johns North, Wakefield, WF1 3QA t. 01924 291800 ☐ Carvers Warehouse, 77 Dale Street, Manchester, M1 2HG t. 0161 2386555 ☐ The Old Rectory, 79 High Street, Newport Pagnell, MK16 6AB t. 01908 211577 ☐ 101 London Road, Reading, RG1 5BY t. 0118 9507700 ☐ 10 Gees Court, St Christophers Place, London, W1U 1JJ t. 0207 4091215			

