


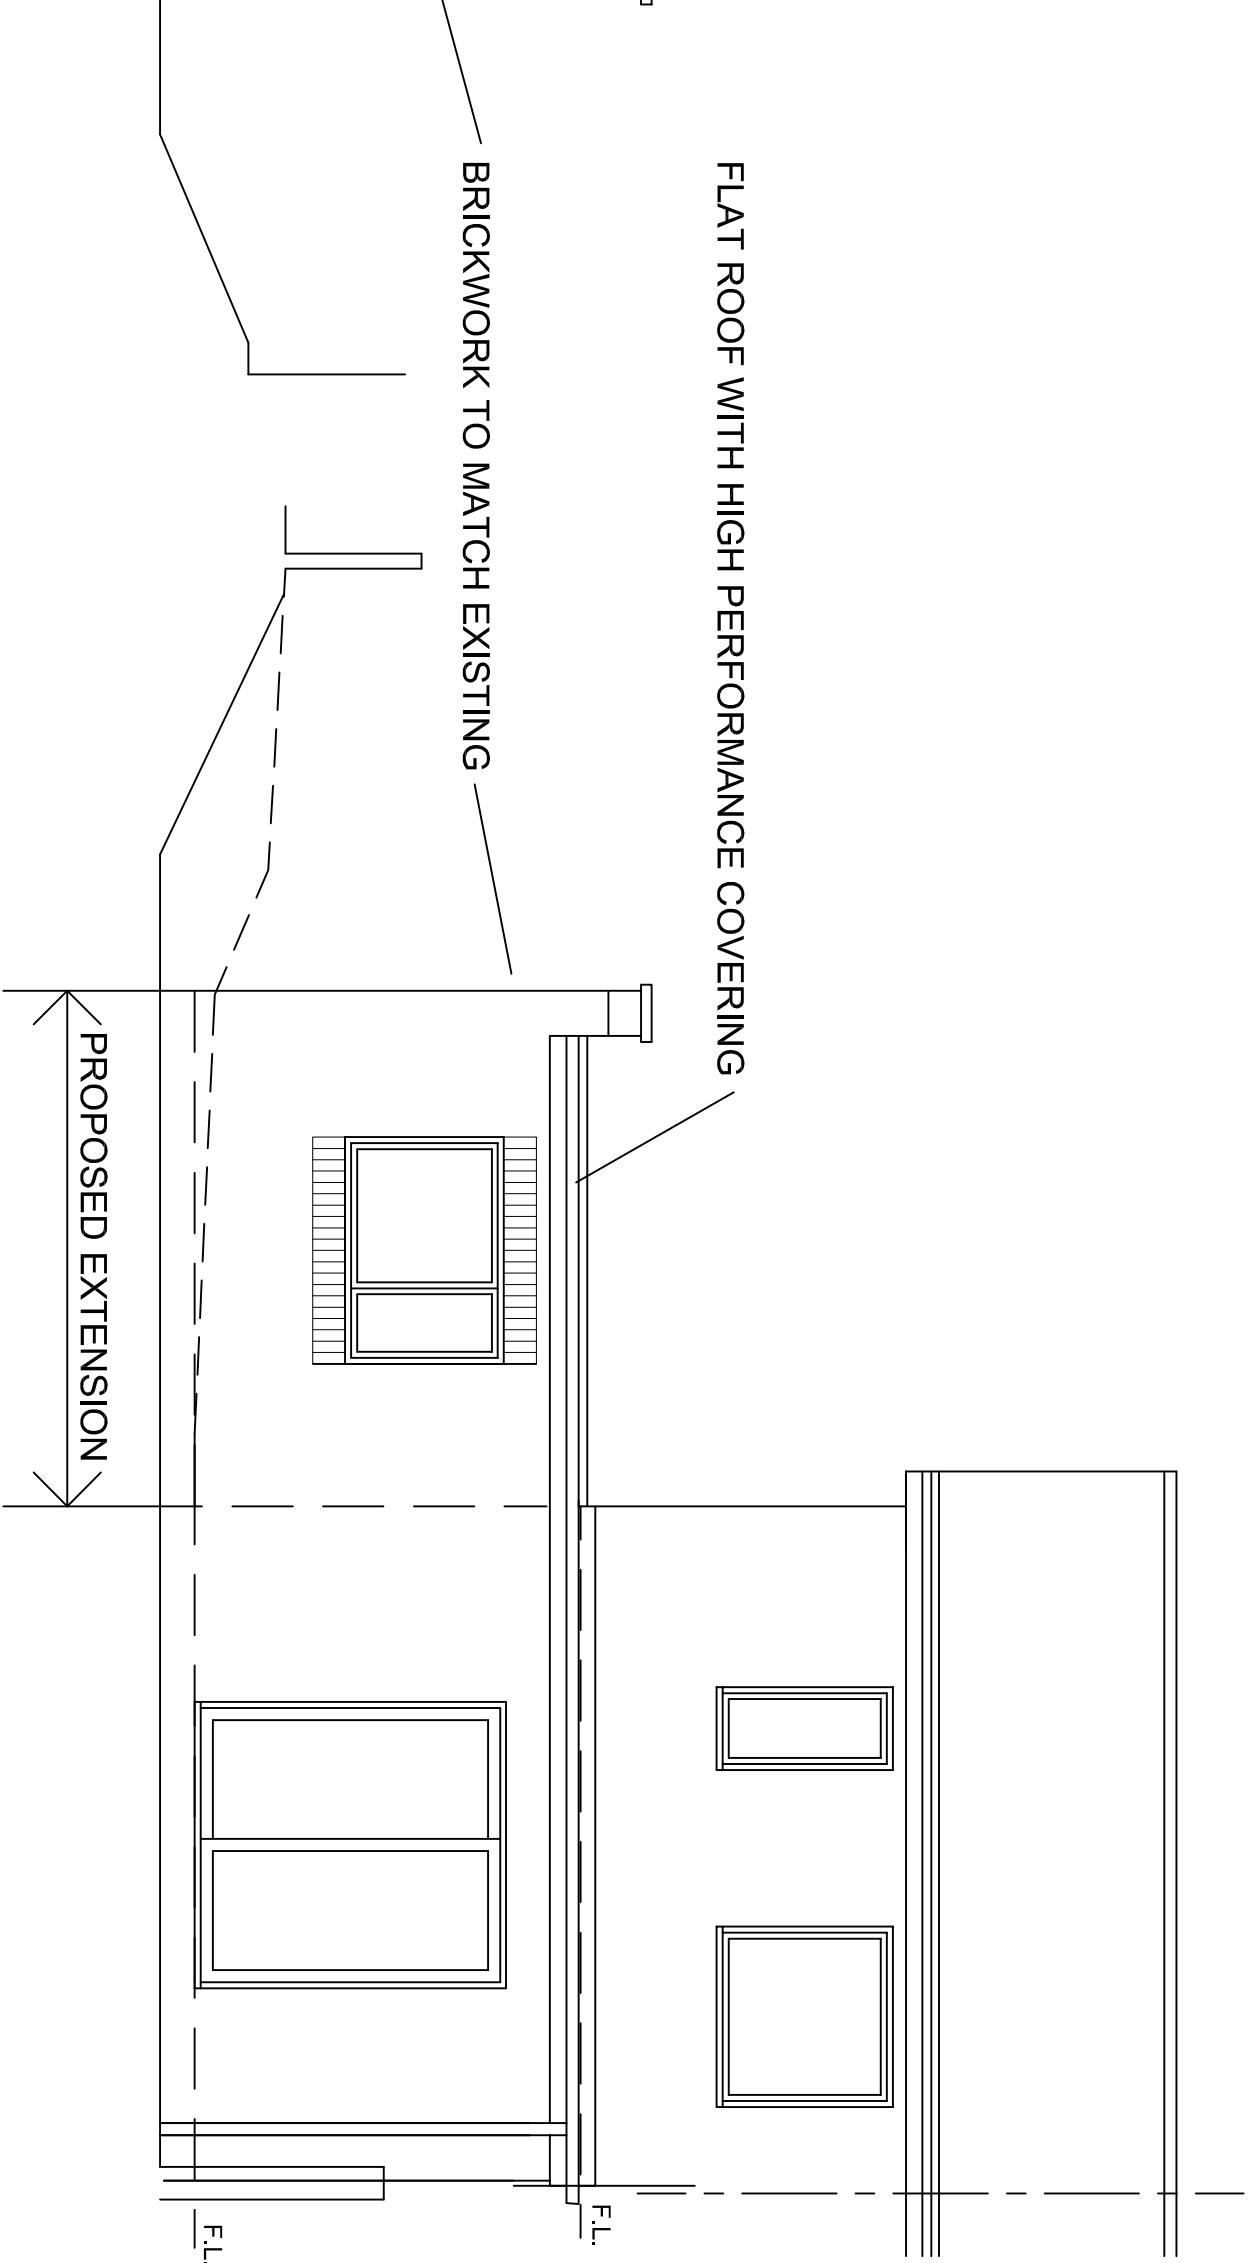


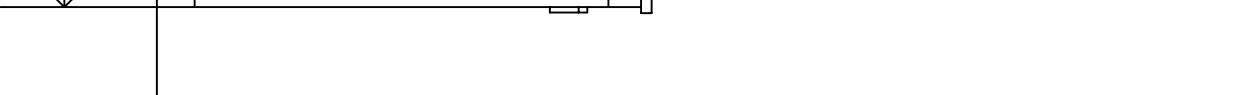

REAR ELEVATION

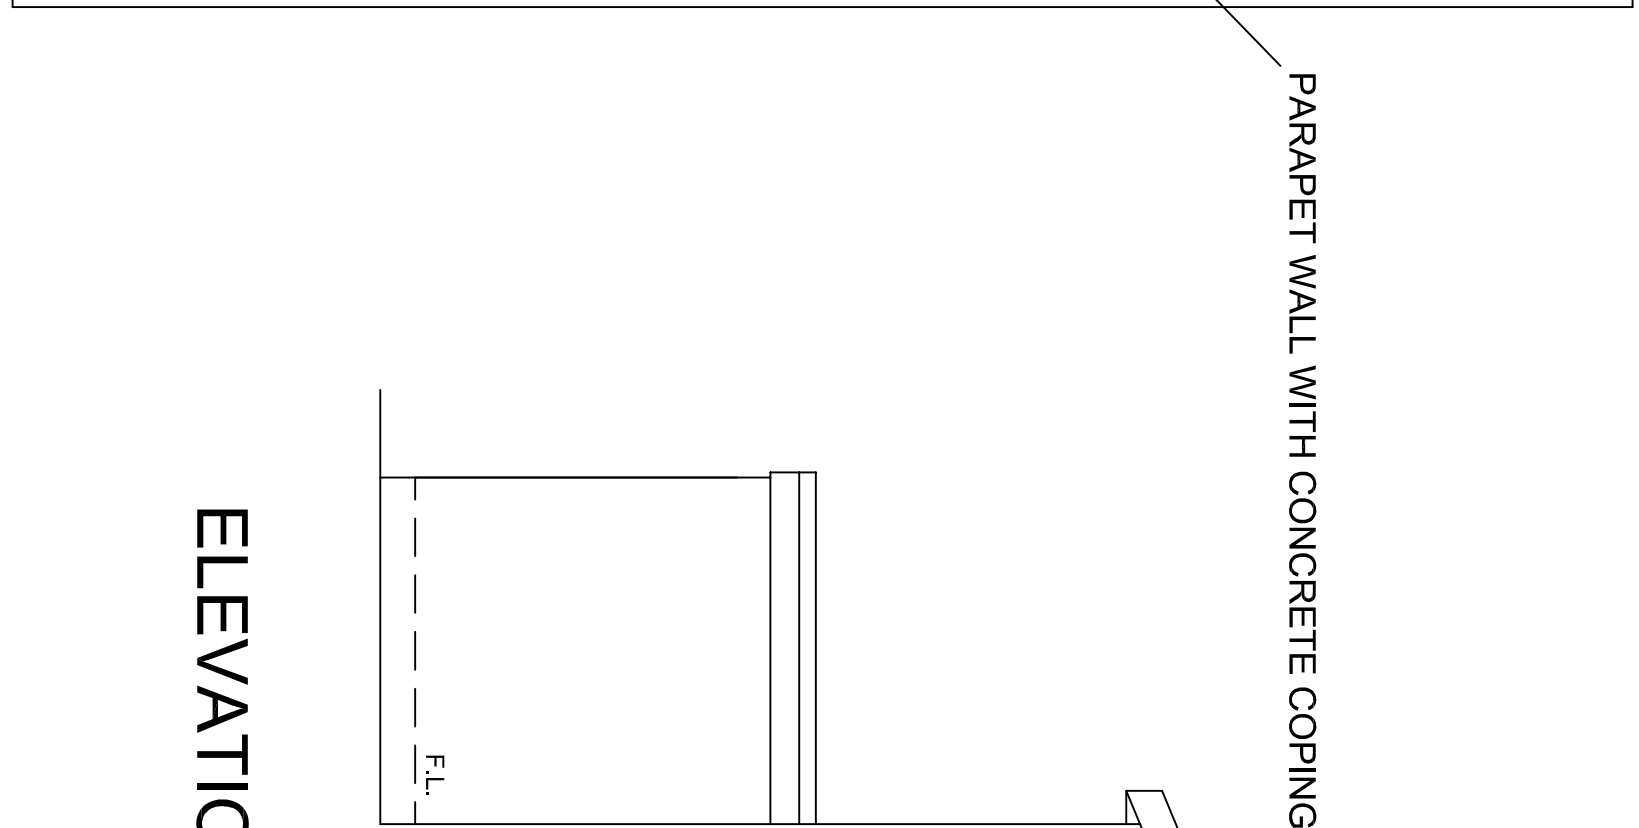

SIDE ELEVATION

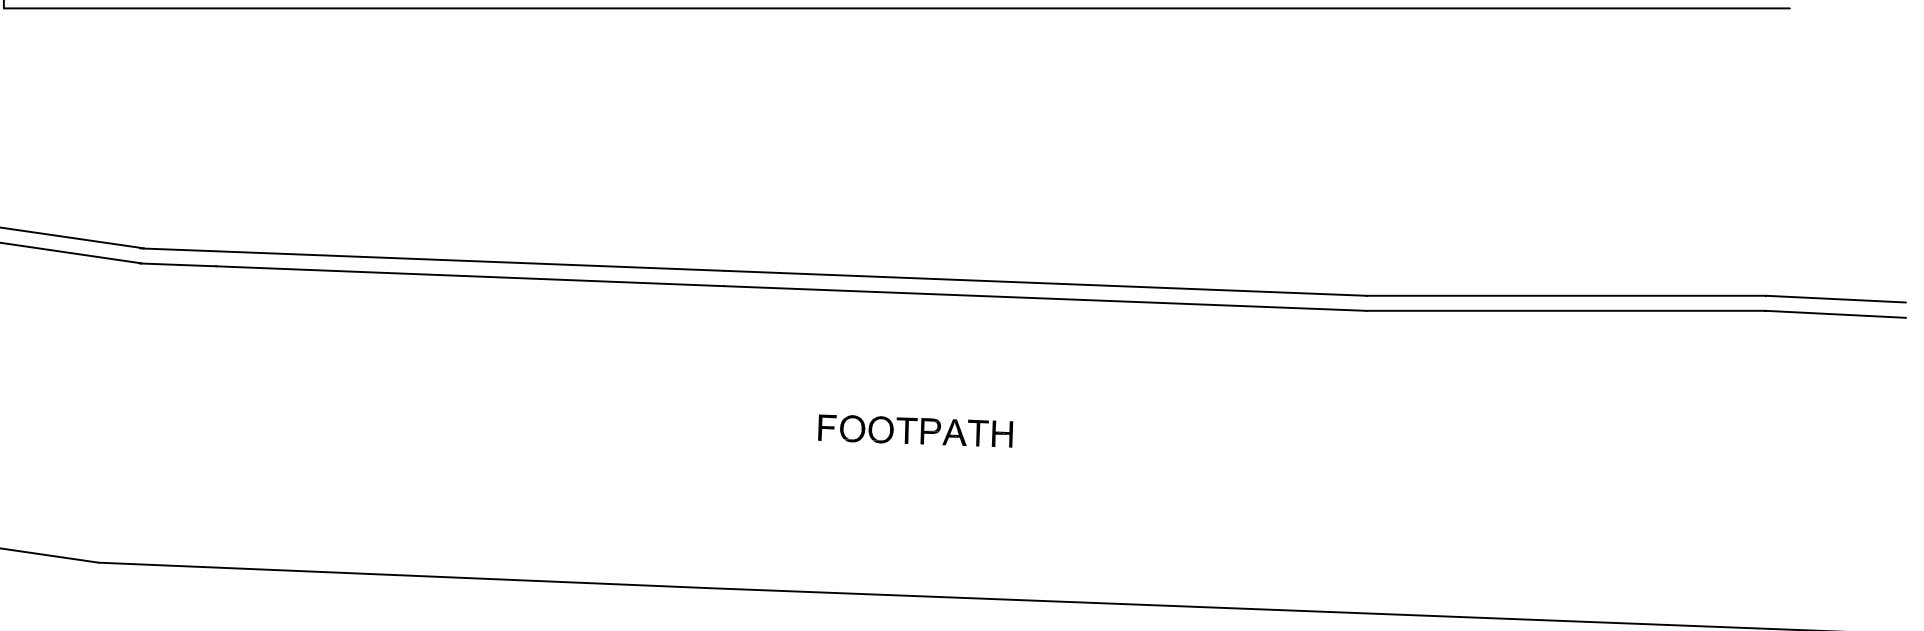

FIRST FLOOR PLAN

ELEVATION/SECTION A-A