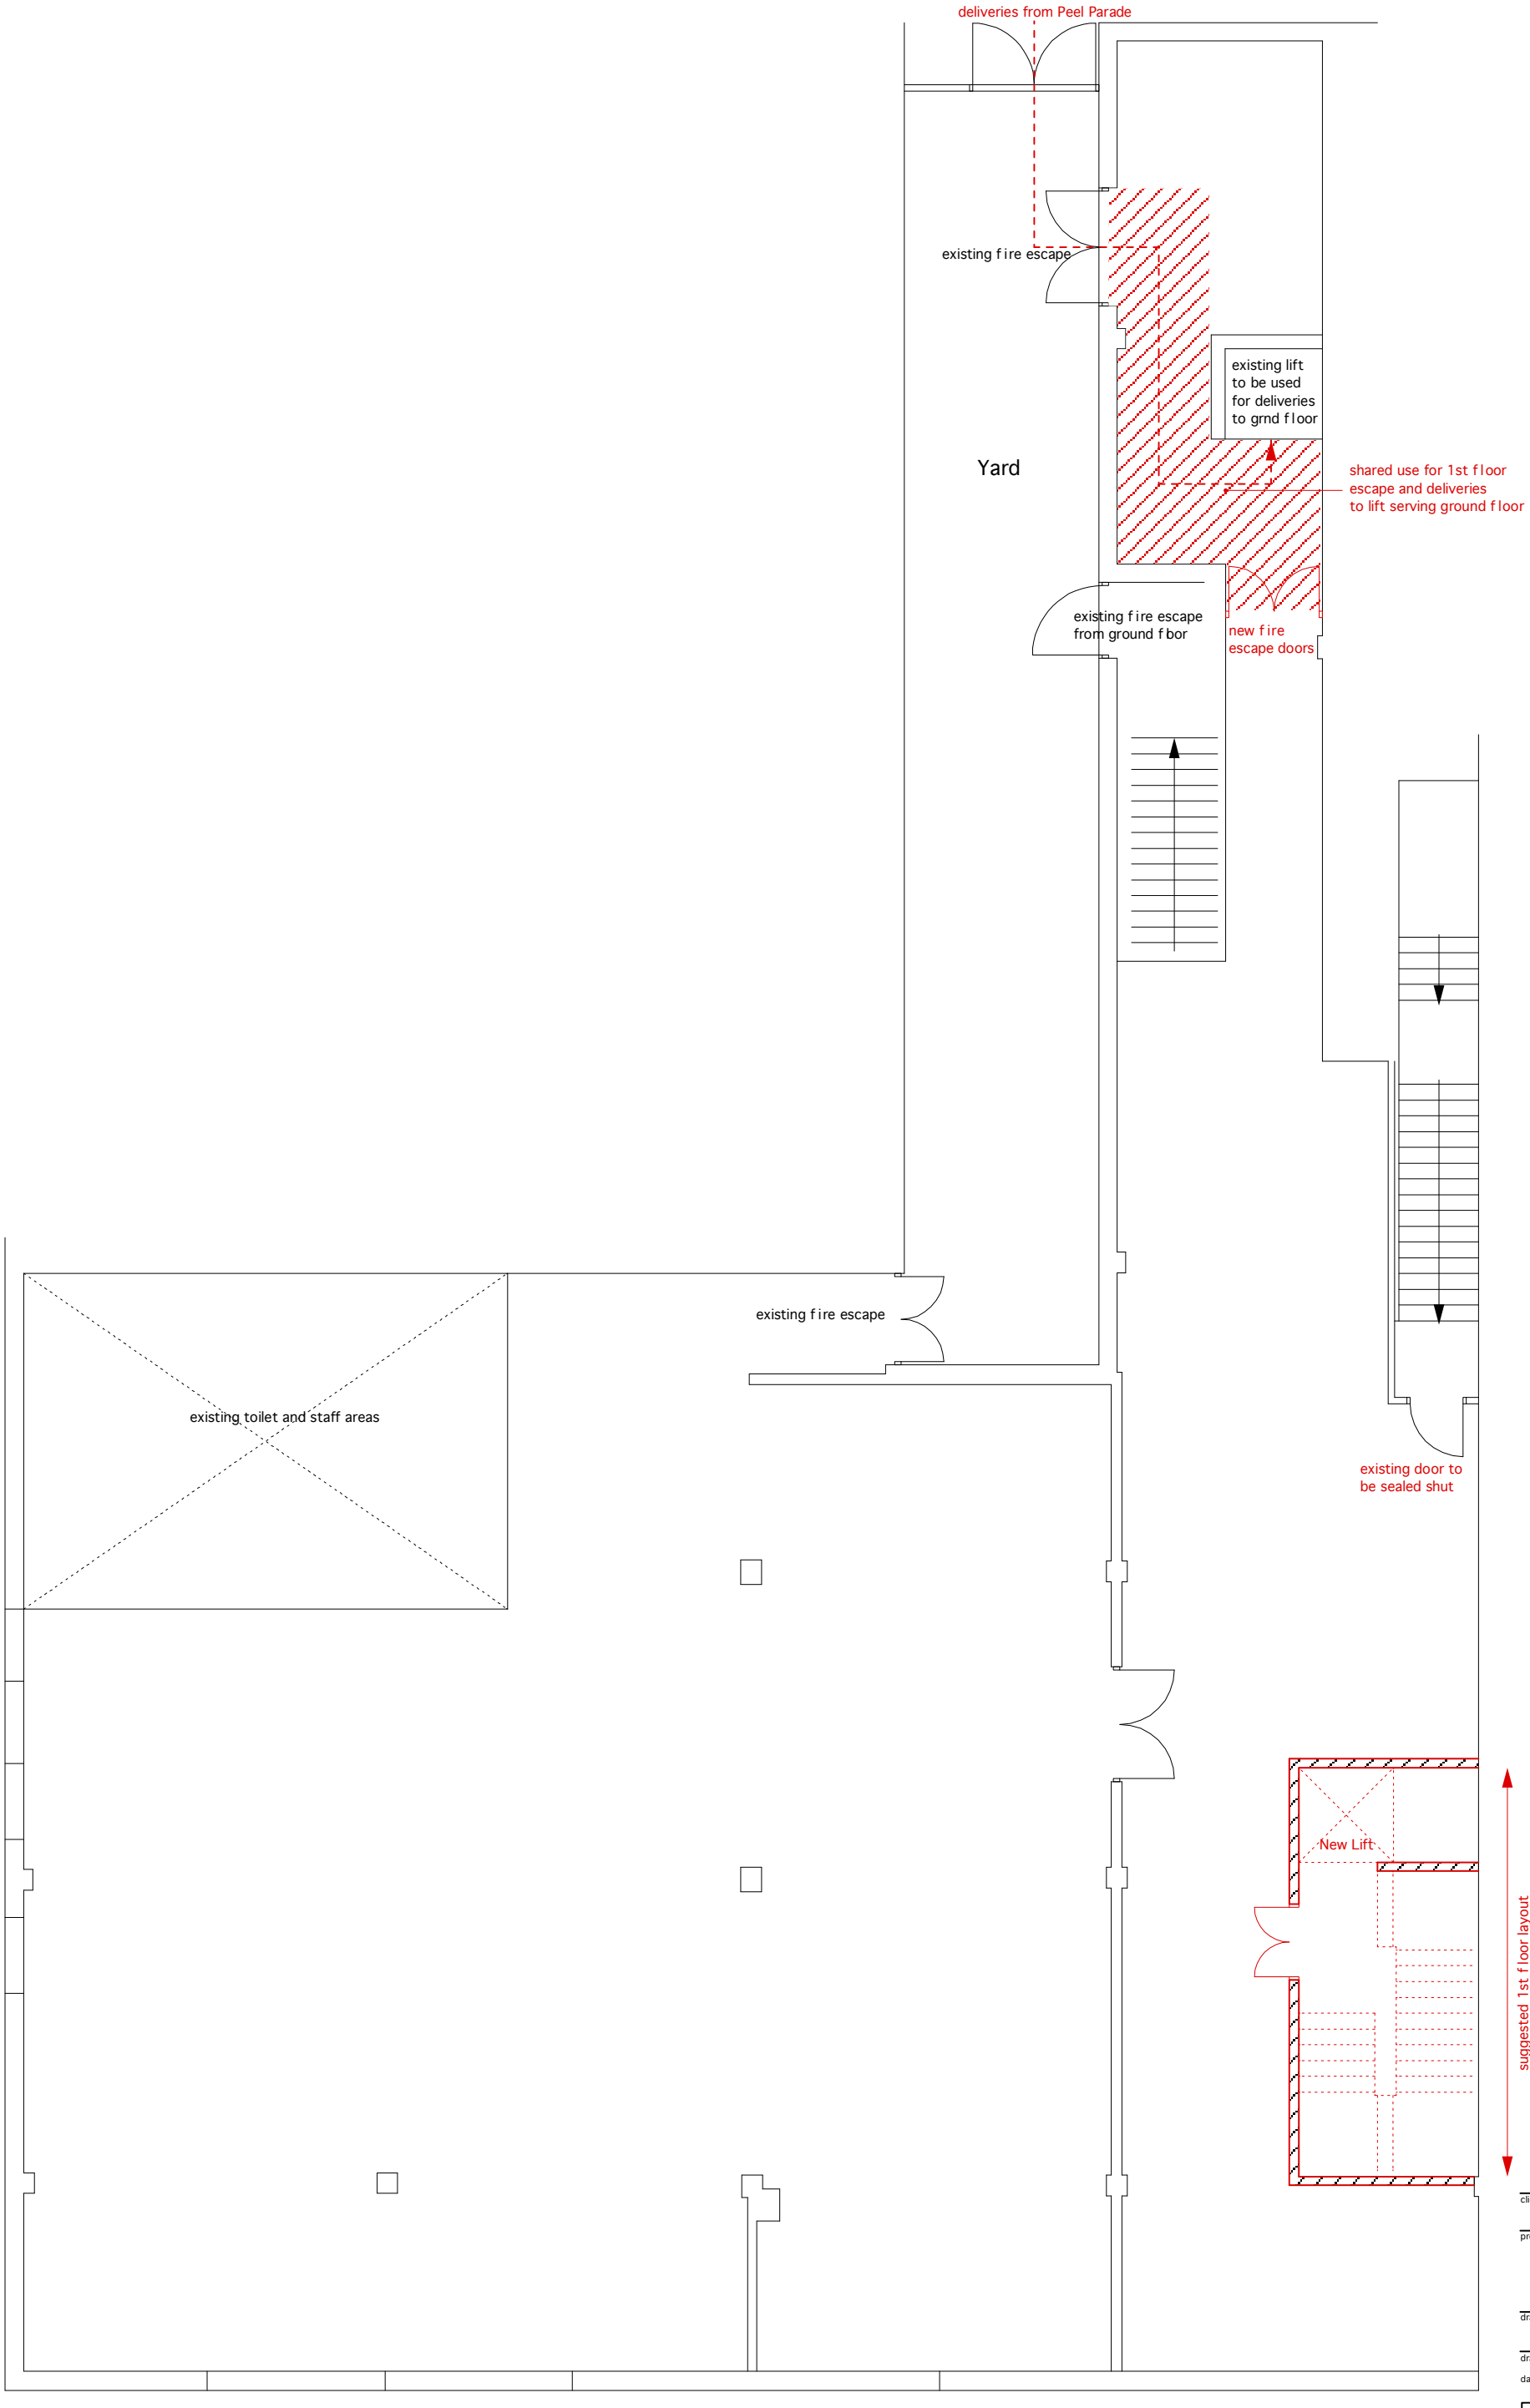


client
INTEGRATED DENTAL HOLDINGS

project
23-29 Peel Street, Barnsley

drawing
1st Floor Proposal

drawing no 066.201
scale 1:100
date Aug 2014
drawn Noel

PETER LITTLEWOOD ASSOCIATES LTD
1 Brock Drive,
Cheadle Hulme,
Cheadle,Cheshire.
SK8 6LP

tel 0161 485 4964

P L A

under the BIAT conditions of engagement the copyright in all drawings specifications and documents prepared by the designer and in the work executed form them shall remain the property of the designer unless otherwise agreed. Do not scale from the drawing. Work to figured dimensions. Check all dimensions on site. In event of any discrepancy, refer to the designer.