



Section A

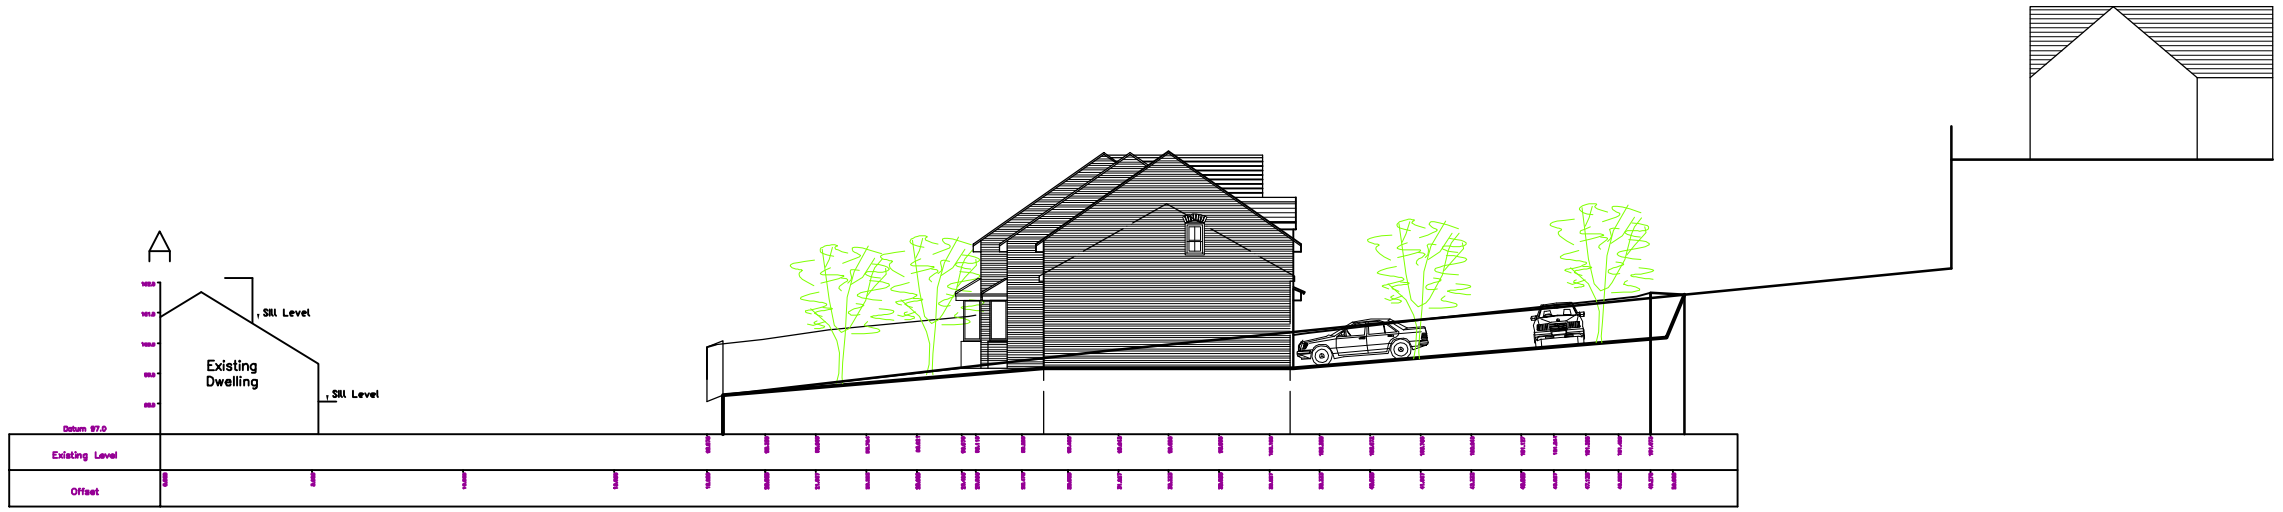

Section C

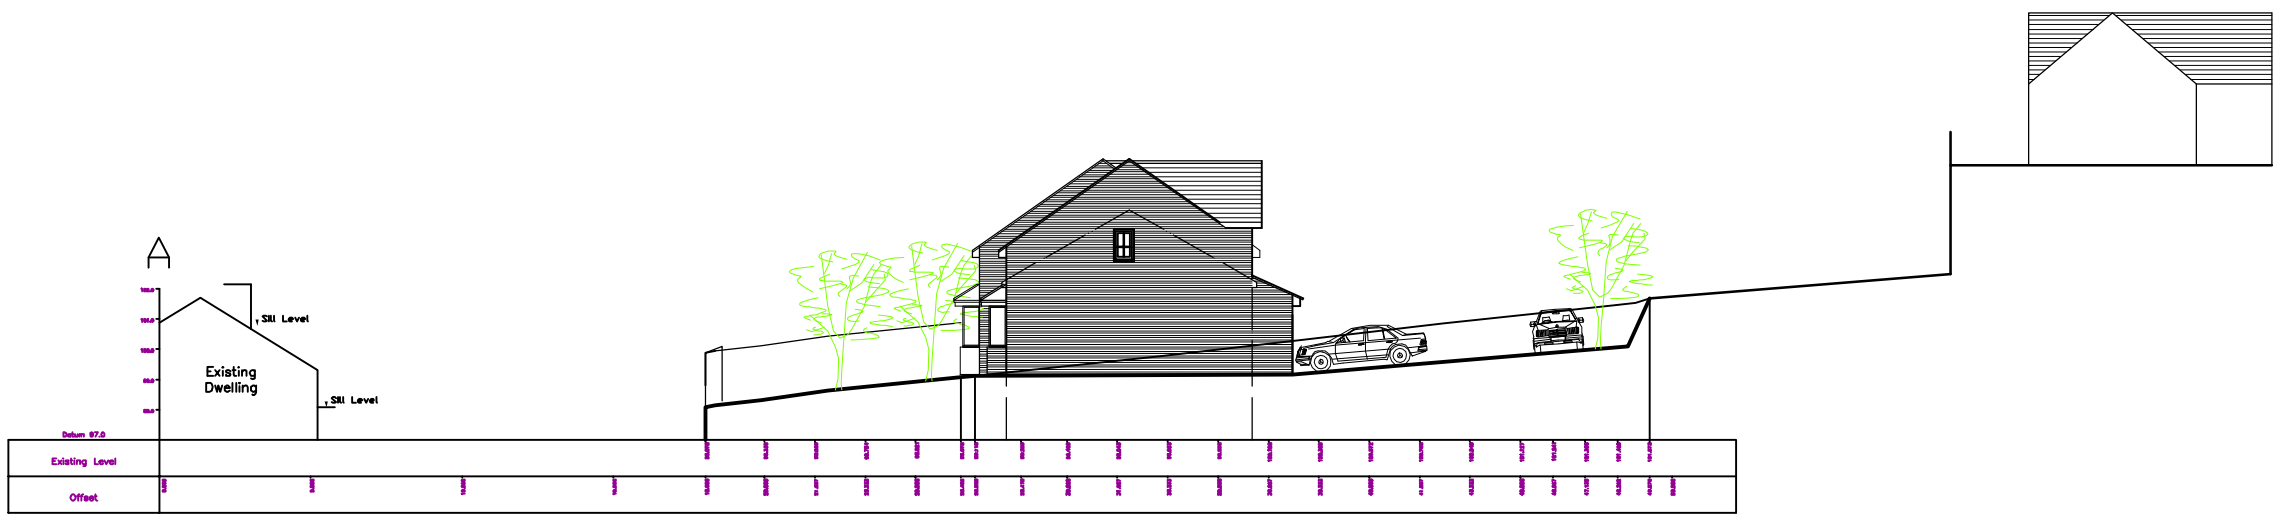

Section D

Rev:	Date:	Notes:

Mark Brotherton Ltd

Chartered Architect

FOX COTTAGE-WHITLEY ROAD-WHITLEY

WF12 0LU

TEL/FAX: 01924 459231

email:mba@tinyworld.co.uk

Client:	Mr & Mrs Clayburn
Project:	Woodstock Road, Barnsley Residential Development
Drawing:	Proposed Site Sections
Date:	Sept 2008
Scale:	1:250
Drawing No:	0835/111
Rev:	

PDF created with pdfFactory trial version www.pdffactory.com