

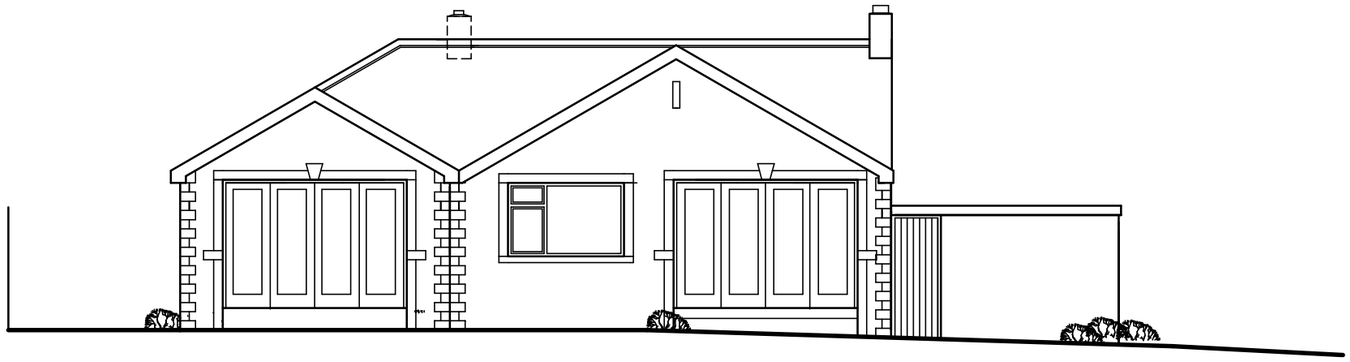


TO REAR

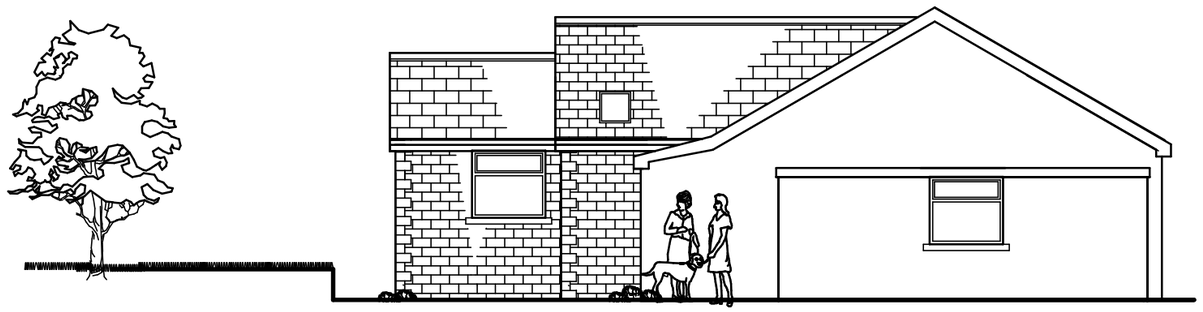

TO SIDE

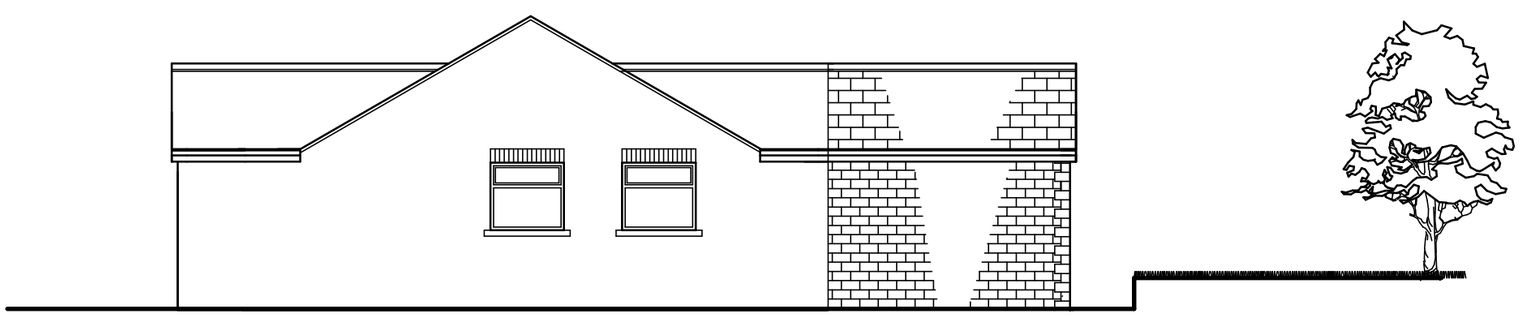

TO SIDE

MALLALIEU ARCHITECTS

WREN COTTAGE, STRINGER HOUSE LANE,
EMLEY. HUDDERSFIELD. HD8 9SU.

01924 848334
07971 041016

JOB TITLE

MR DAVID ASQUITH
9, BOURNE WALK
STAINCROSS
S75 6JQ

PROPOSED EXTENSIONS

DRAWING	NUMBER
ELEVATIONS AS PROPOSED	3038/4/a
SCALE	DATE
1:100	JULY 2014