

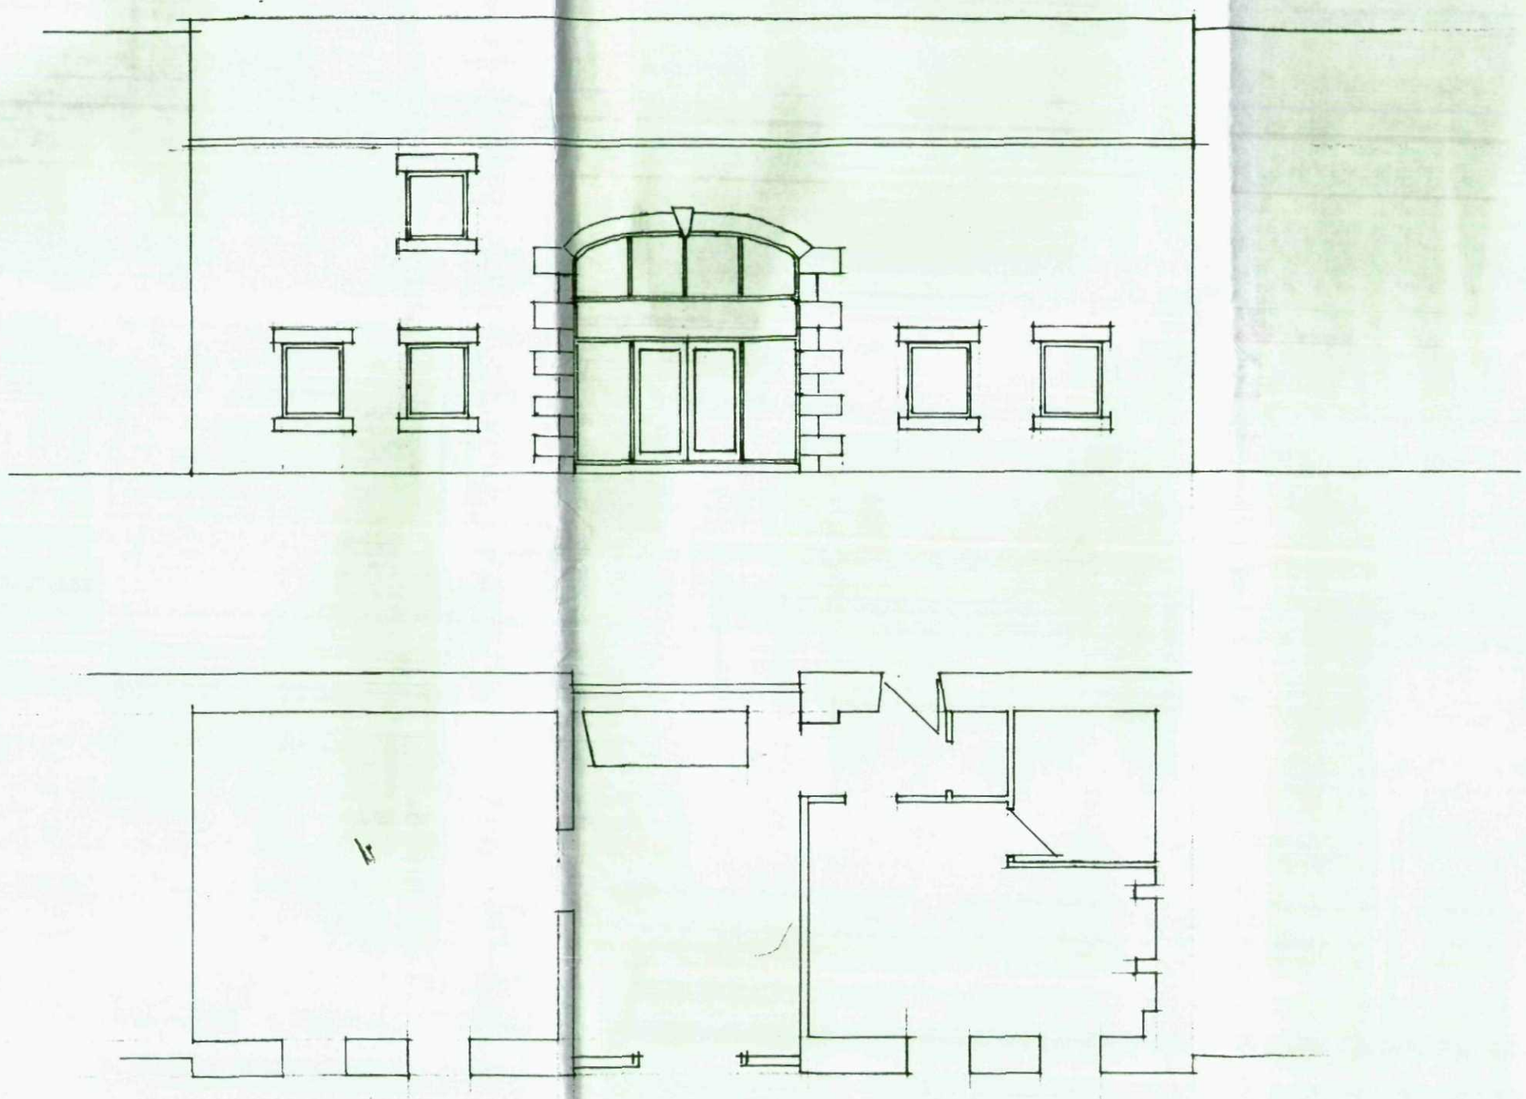


SURVEY REAR 2 NEW LODGE FARM COURT

MICHAEL A CLYNCH
Dip. Arch. Dip. T. P. A.R.I.B.A.
Architect & Town Planner
14 Huddersfield Road, Ingbirchworth
Sheffield S36 7GF Tel: 01226 763[illegible]

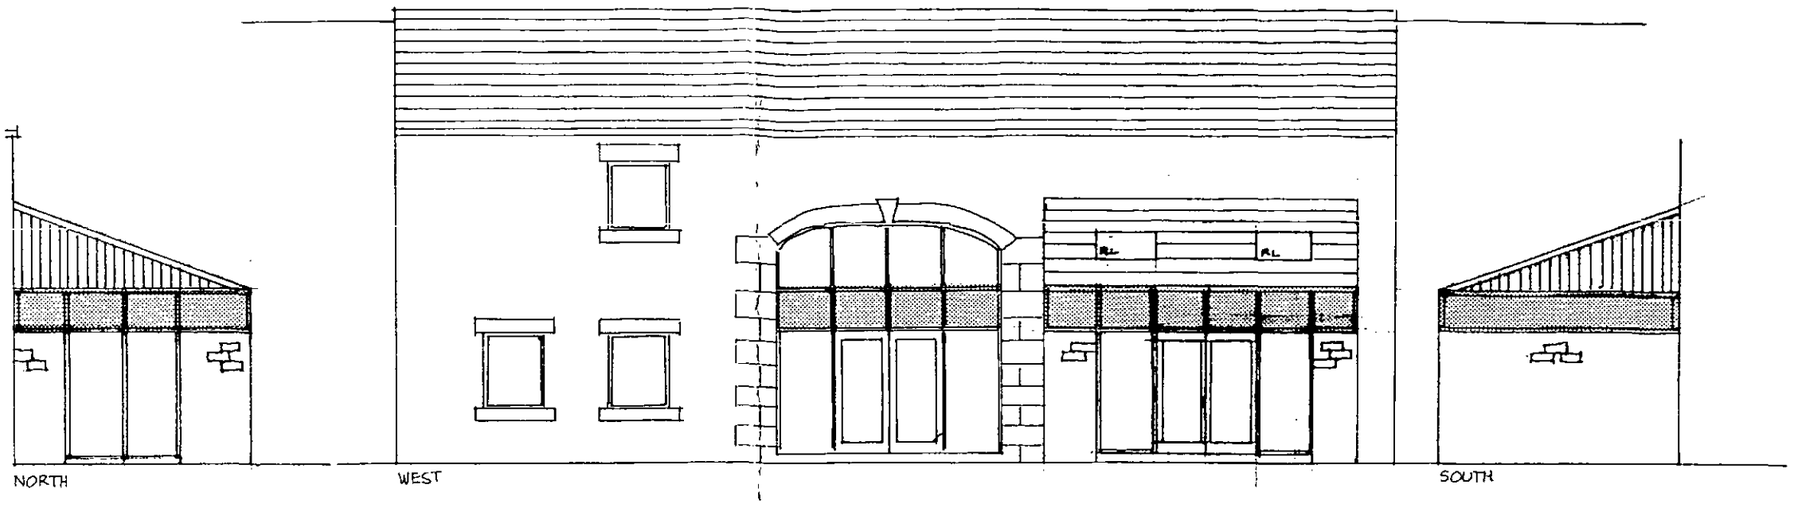

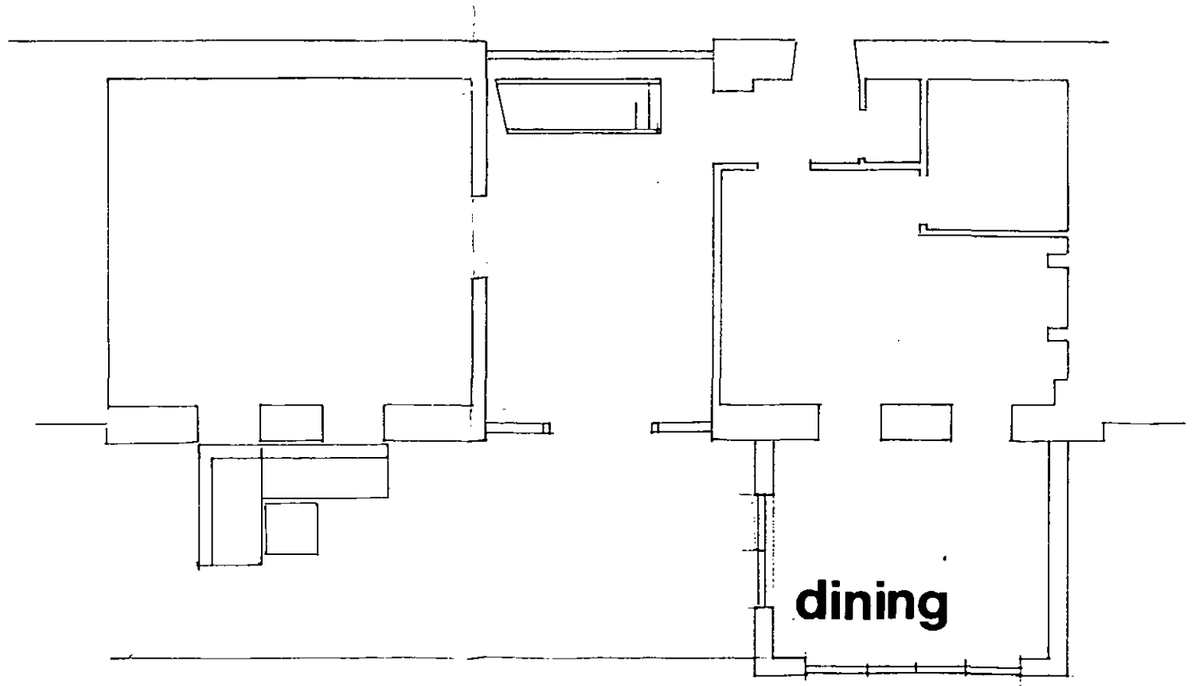

MICHAEL A CLYNCH
Dip. Arch. Dip. T. P. A.R.I.B.A.
Architect & Town Planner
14 Huddersfield Road, Ingbirchworth
Sheffield S36 7GF Tel: 01226 763087

EXTENSION TO REAR OF 2 NEW LODGE FARM COURT. 1:00 11/2012 A1