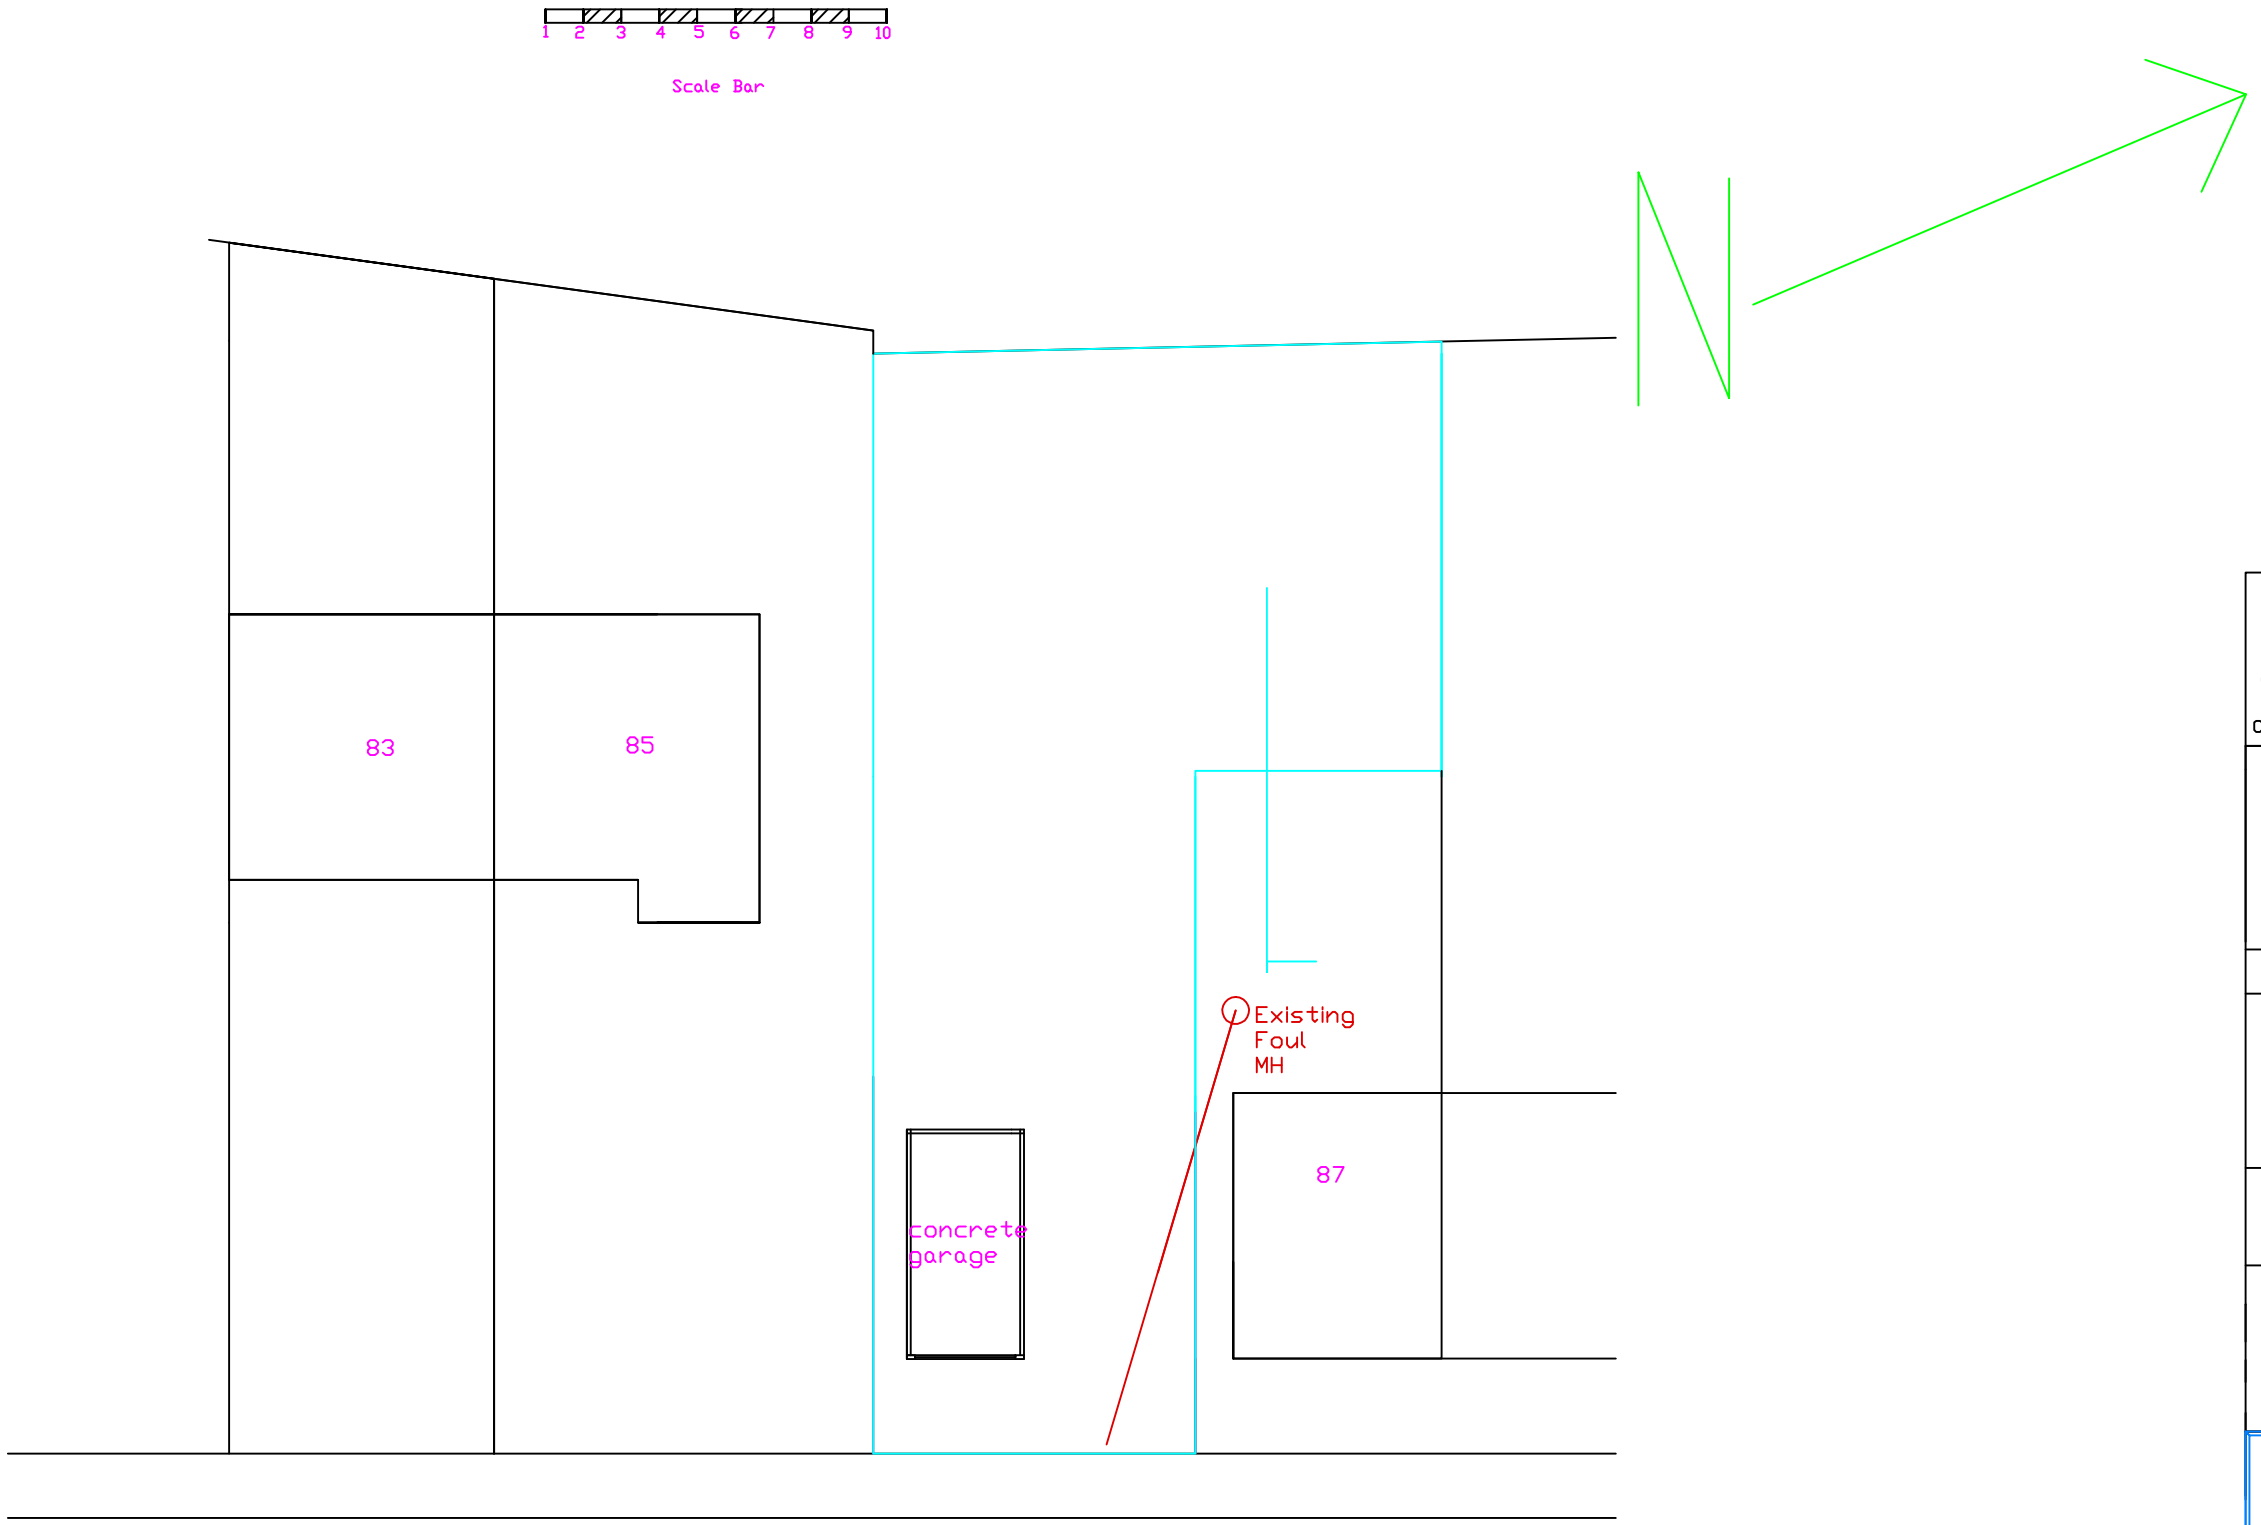


EXISTING SITE BLOCK PLAN
1:200

HEALTH AND SAFETY LEGISLATION 2023

The main Contactor will be required

and will be reponsible for all the Health and Safety for the duration of the Contract Period of all Trades & Suppliers

DO NOT SCALE OF THIS DRAWING
TAKE ALL DIMENSIONS ON SITE
(builders Note)
Do not start any works untill all the approvals have been obtained.
Any discrepancy to be reported to Plans Drawn as soon as possible.

drawn: **DRW**

client:
AMCM DEVELOPMENTS LTD.,
ADRIAN MERRELL,
LAND ADJACENT TO
87 ,GRANGE LANE,
BARNSLEY
S71 5QF ,
TEL07962299SS

drawing title:
NEW BUILD
3 BEDROOM
DORMER BUNGALOW

project:
BARNSLEY MET.
BOROUGH COUNCIL .
PLANNING
& BUILDING CONTROL
APPLICATION

PLANS DRAWN
tel.no
07952934281
07856609593
email
Bawinterbottom
@aol.com
www.Plansforproperty.com
www.plansdrawn.org

date:
MAY. 2024

project no.	drg. no.	A3 paper
GL 87	**01**	