
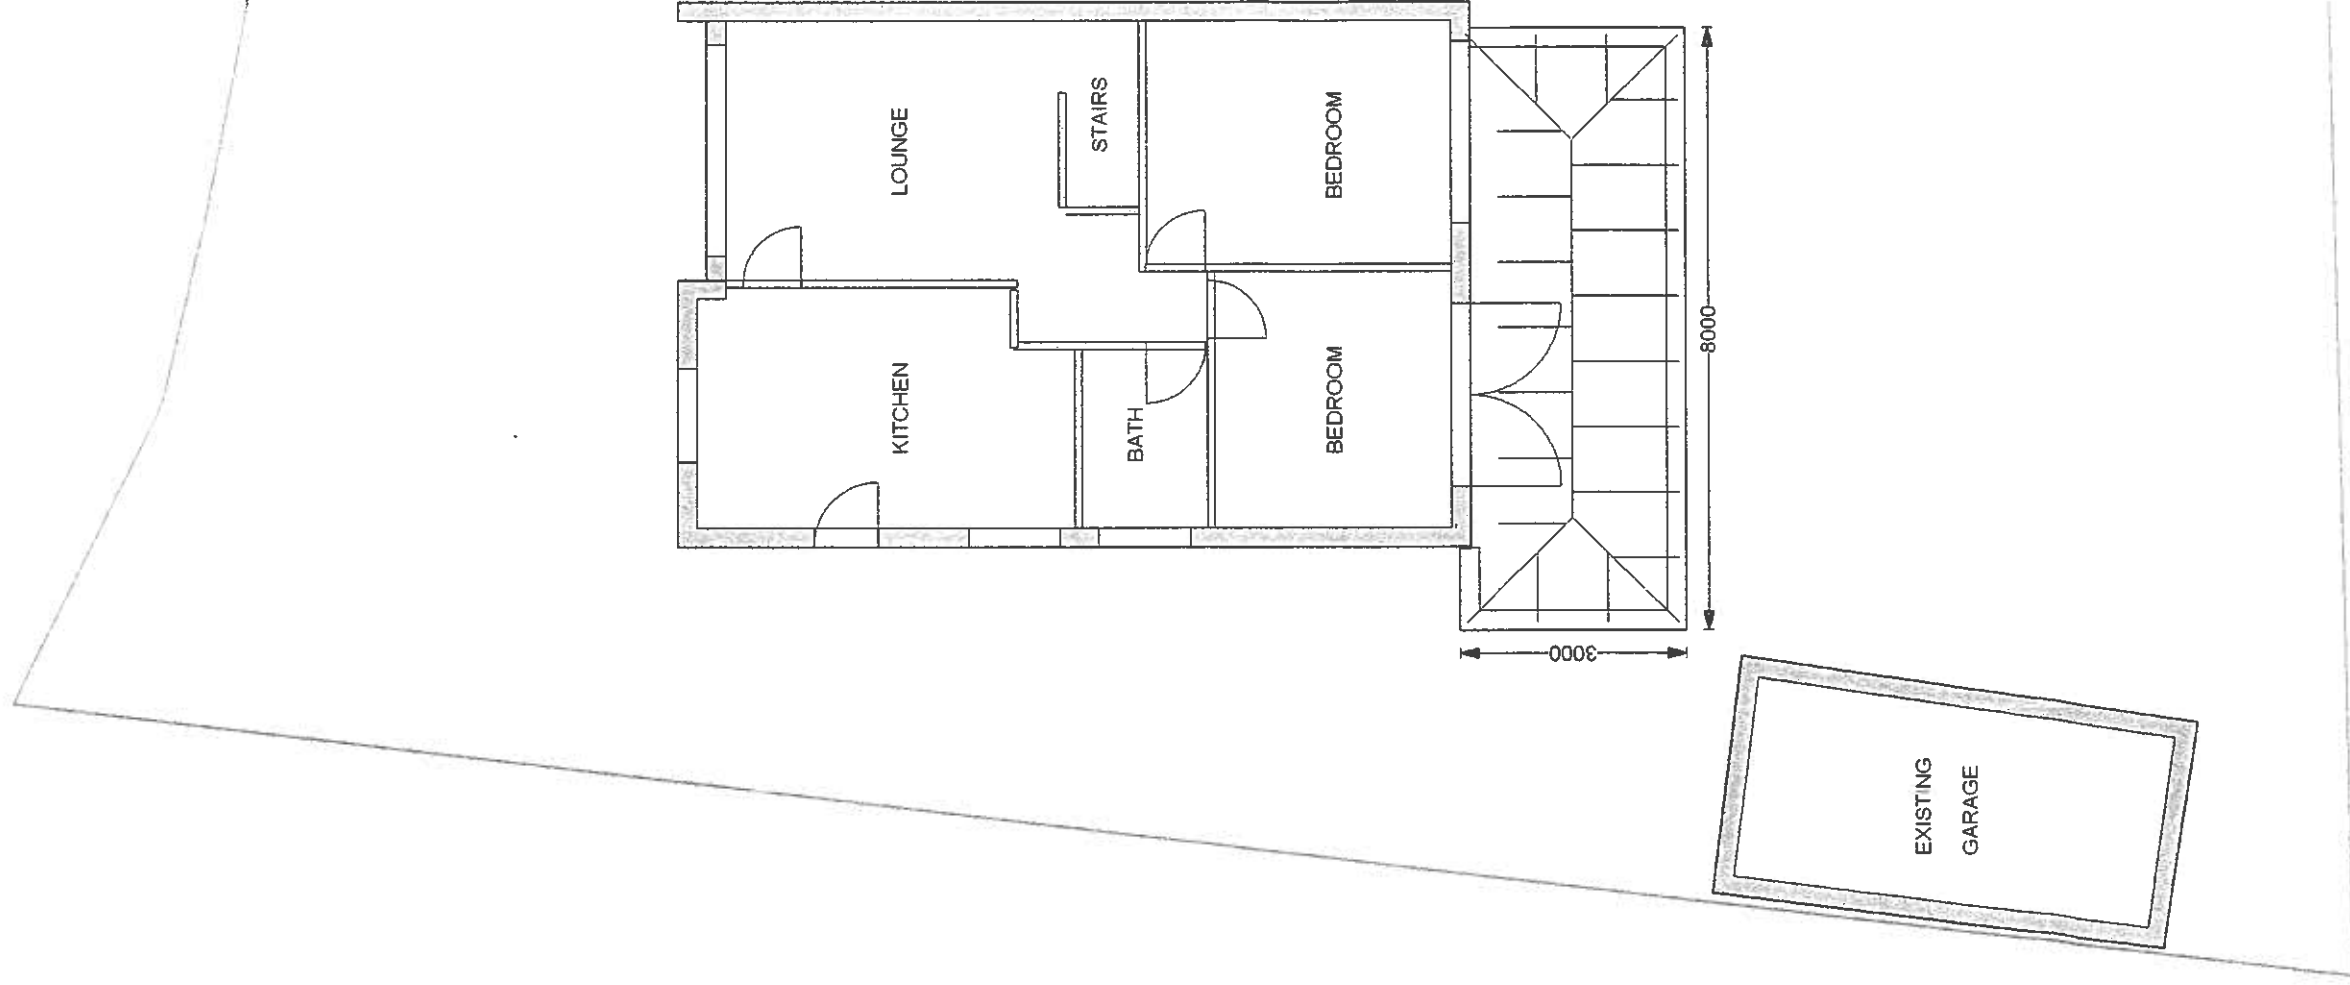


Proposed Plan View (With Boundary)

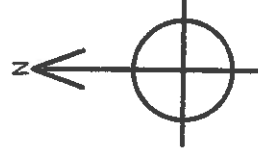



Proposed Site Address

MR & MRS DAVIES
11 BOURNE ROAD
WARD GREEN
BARNLEY
S70 5JP
SOUTH YORKSHIRE

A3

Drawing Scale: 1:100

Existing Plan View (With Boundary)

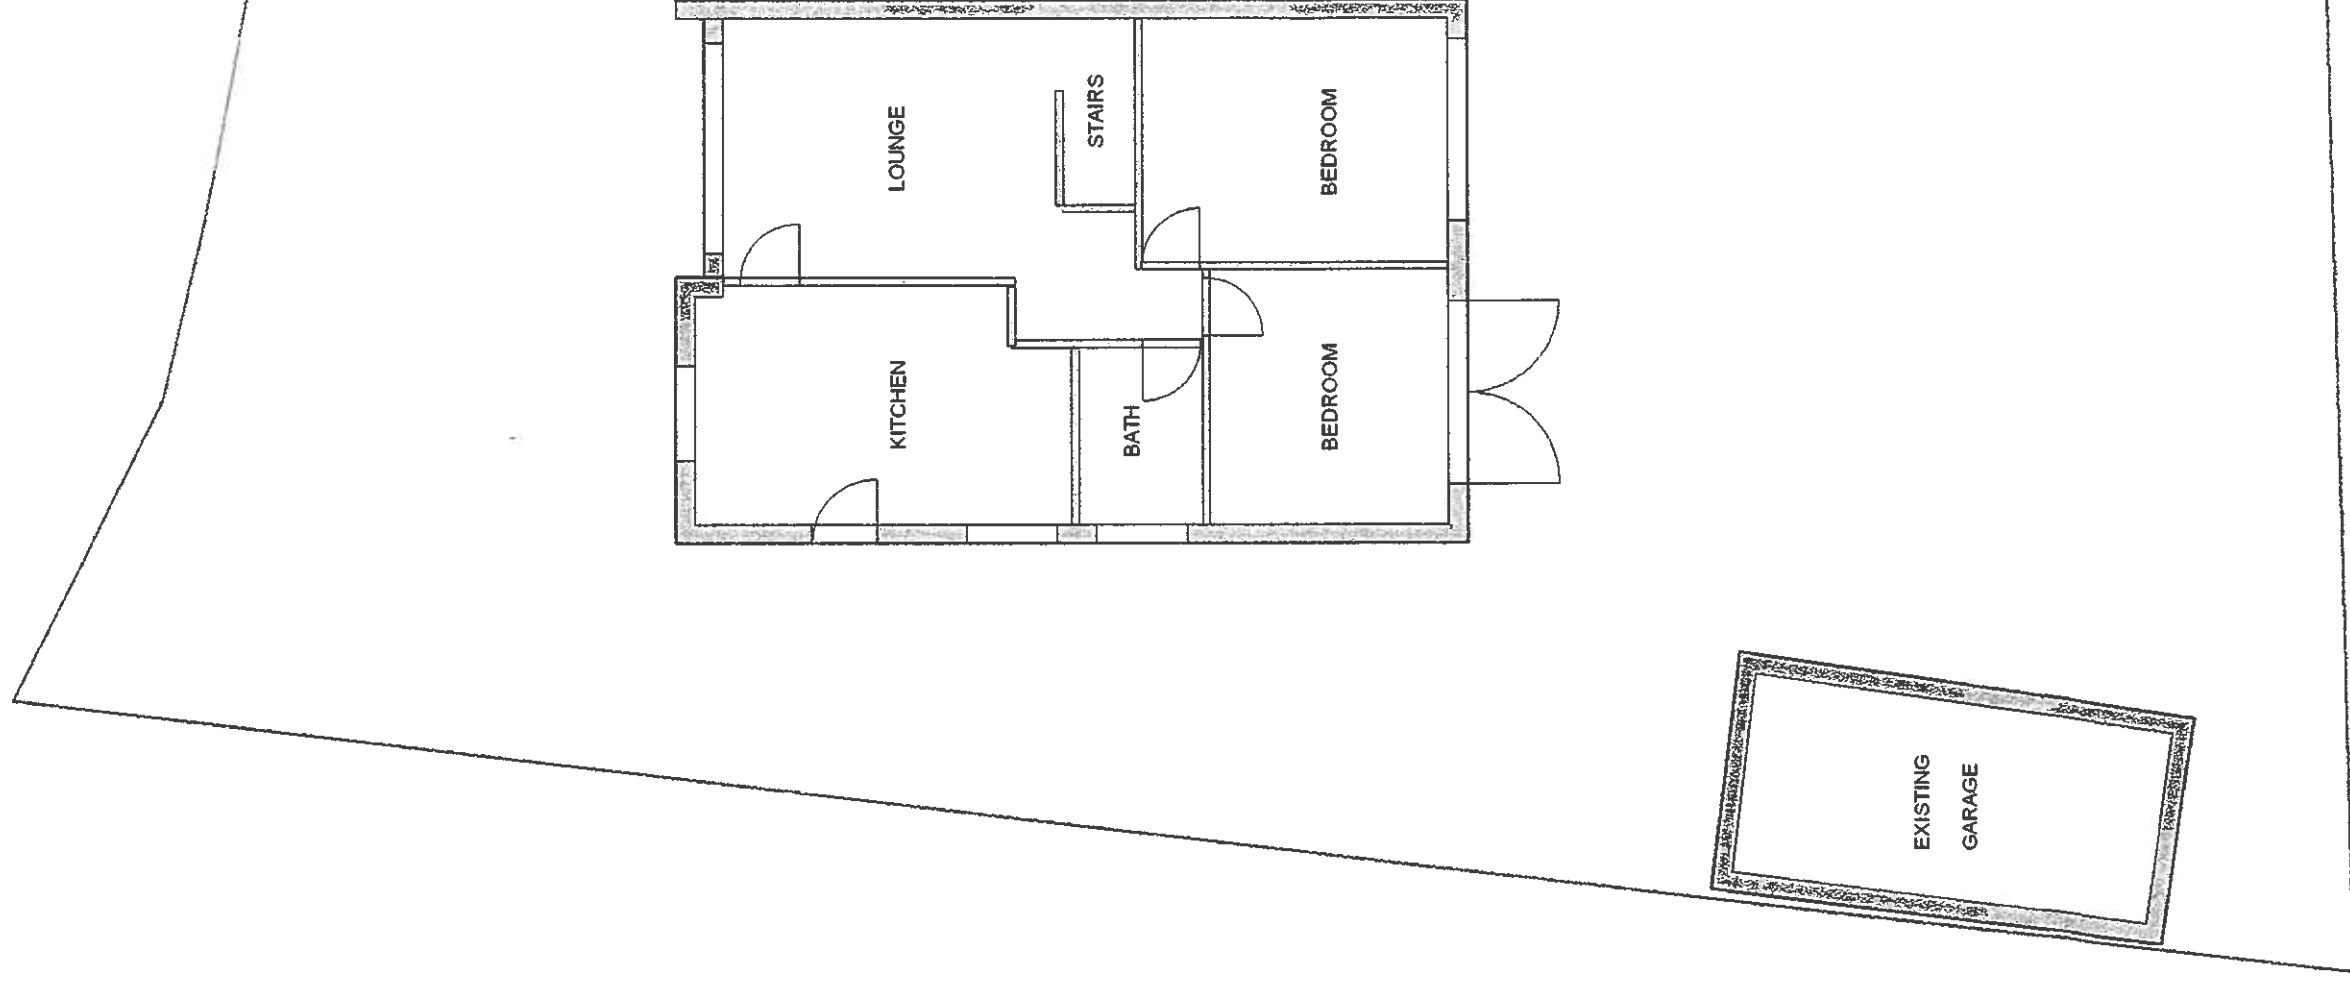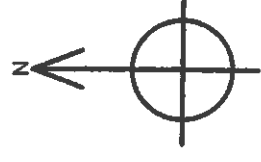

Existing Site Address

MR & MRS DAVIES
11 BOURNE ROAD
WARD GREEN
BARNSELEY
S70 5JP
SOUTH YORKSHIRE

A3

Drawing Scale: 1:100