


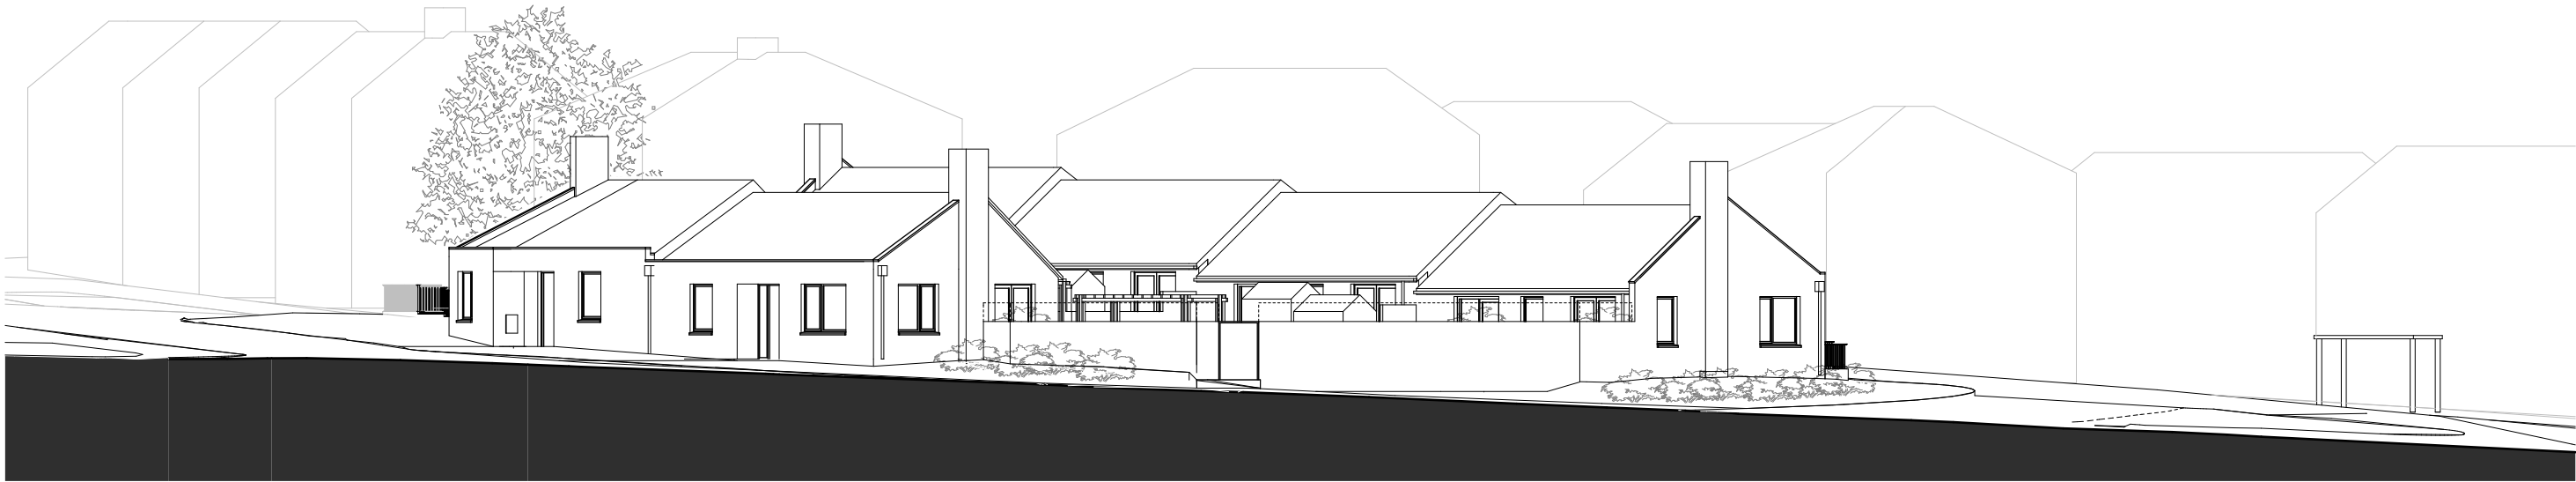

Section A Highstone Road



Section B Mount Vernon Avenue



Section C Lockwood Lane

GENERAL NOTES			Drawing Notes			REV			DATE			DESCRIPTION						 1 Naborsji Street London WC1X 0GB +44 (0)20 7704 0500 office@mae-lip.co.uk mae-lip.co.uk 			CLIENT South Yorkshire Housing Association		
1. Measurements are based on metric system. 2. All levels are in meters to Ordnance Datum Newlyn (ODN) unless noted otherwise. 3. Do not scale drawing. 4. Figure dimensions are to be followed. 5. Do not use for construction unless expressly permitted. 6. Contractor should verify all conditions on site and notify contract administrator of any variations from dimensions before construction.			The data contained in this document includes proprietary rights of Mæ. Any party in receipt of the document shall receive and hold the same in confidence and agrees not to duplicate or otherwise reproduce the document in whole or in part, nor disclose the contents of the same without the written consent of mæ.			-- -- Planting			Planting to be sufficient to provide screening for privacy and security						PROJECT NAME Highstone Road								
															PROJECT NO. 1410			STATUS Planning					
															DRAWING NAME Proposed Street Sections								
															SCALE 1:200 @ A3			DATE 21/12/2015					
															DRAWN BY LJ			CHECKED BY DP					
															DRAWING NO. 1410_07_201			REV P1					