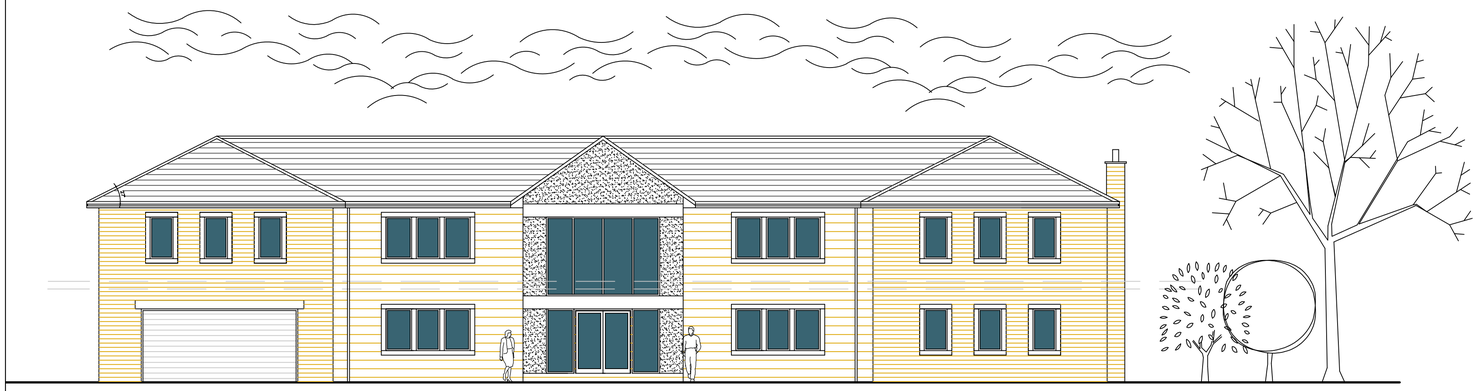



GARAGE DOOR to be black.

PROPOSED NORTH ELEVATION


WALLS
Front elevation central section to be Smooth faced Ashlar Natural stone and stone colour render with Ashlar bands to entrance. Remaining walls to be Split faced coursed Natural stone.

ROOF
Black Natural black slates with black fascias soffits gutters and fall pipes.

WINDOWS
Windows to have dark gray/black frames and stone surrounds.

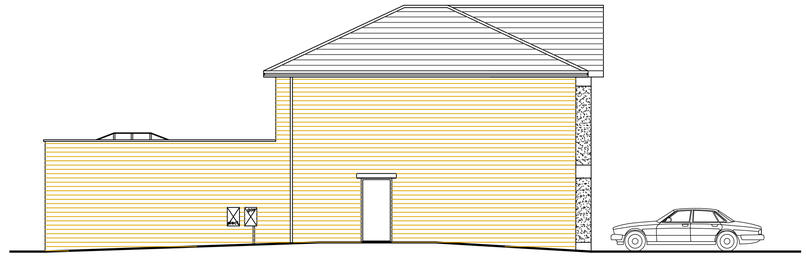


PROPOSED EAST ELEVATION

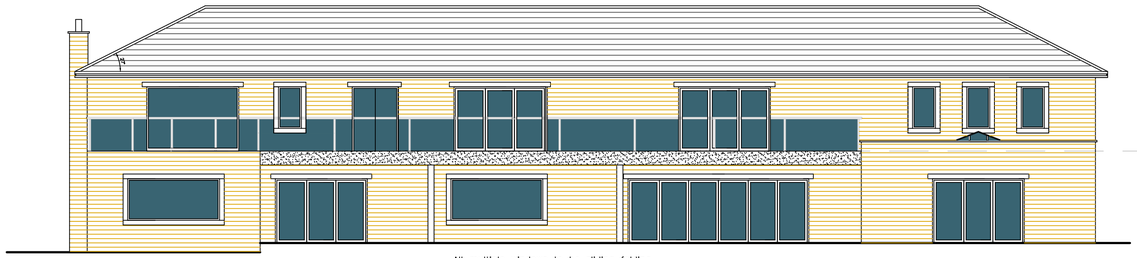


GLAZING TO BALCONY to have stainless steel handrails and posts.

All multiple windows to be sliding folding and fully openable


PROPOSED SOUTH ELEVATION

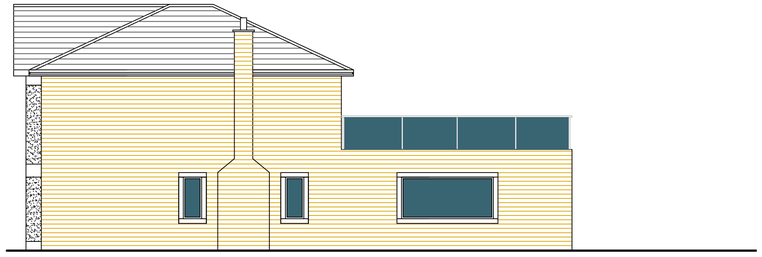


PROPOSED WEST ELEVATION

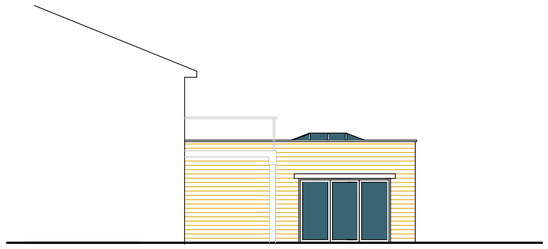

PROPOSED GYM ELEVATION

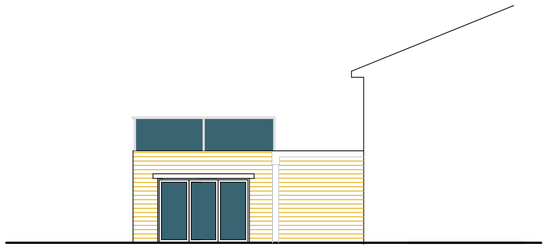

PROPOSED GARDEN ROOM ELEVATION

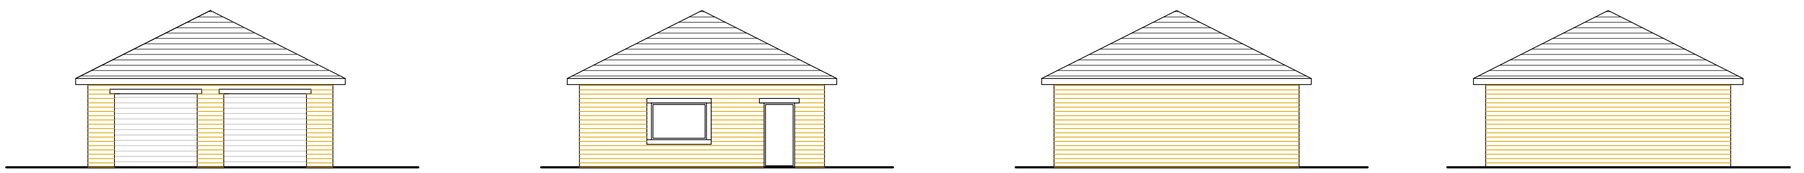

PROPOSED GARAGE ELEVATIONS

Rev A Changes to elevations after meeting with planner 21–10–13

Actual depth of foundations to be determined on site.
All work to be to the satisfaction of the local authority.
All dimensions to be checked on site and any discrepancies must be notified immediately
All dimensions are in millimetres unless otherwise stated.
Information given on this drawing is subject to local authority approval.
Do not scale this drawing.

PROJECT MANAGEMENT services
CHARTERED BUILDING CONSULTANTS
4 HUDDERSFIELD ROAD,BARNSLEY, SOUTH YORKSHIRE S70 2LT
TELEPHONE (01226) 286276
FAX (01226) 731265 E–mail: info@pmsdesign.co.uk

COPYRIGHT © Project Management Services 2013

CLIENT
MR & MRS A SYKES

PROJECT
PROPOSED DWELLING & GARAGE
LANE HEAD ROAD
CAWTHORNE

FILE NAME	DWG.No	SCALE	DATE	DRAWN	REV.
SYKES. DWG	2315/01	1:100 1:1250	04/09/13	DE	A