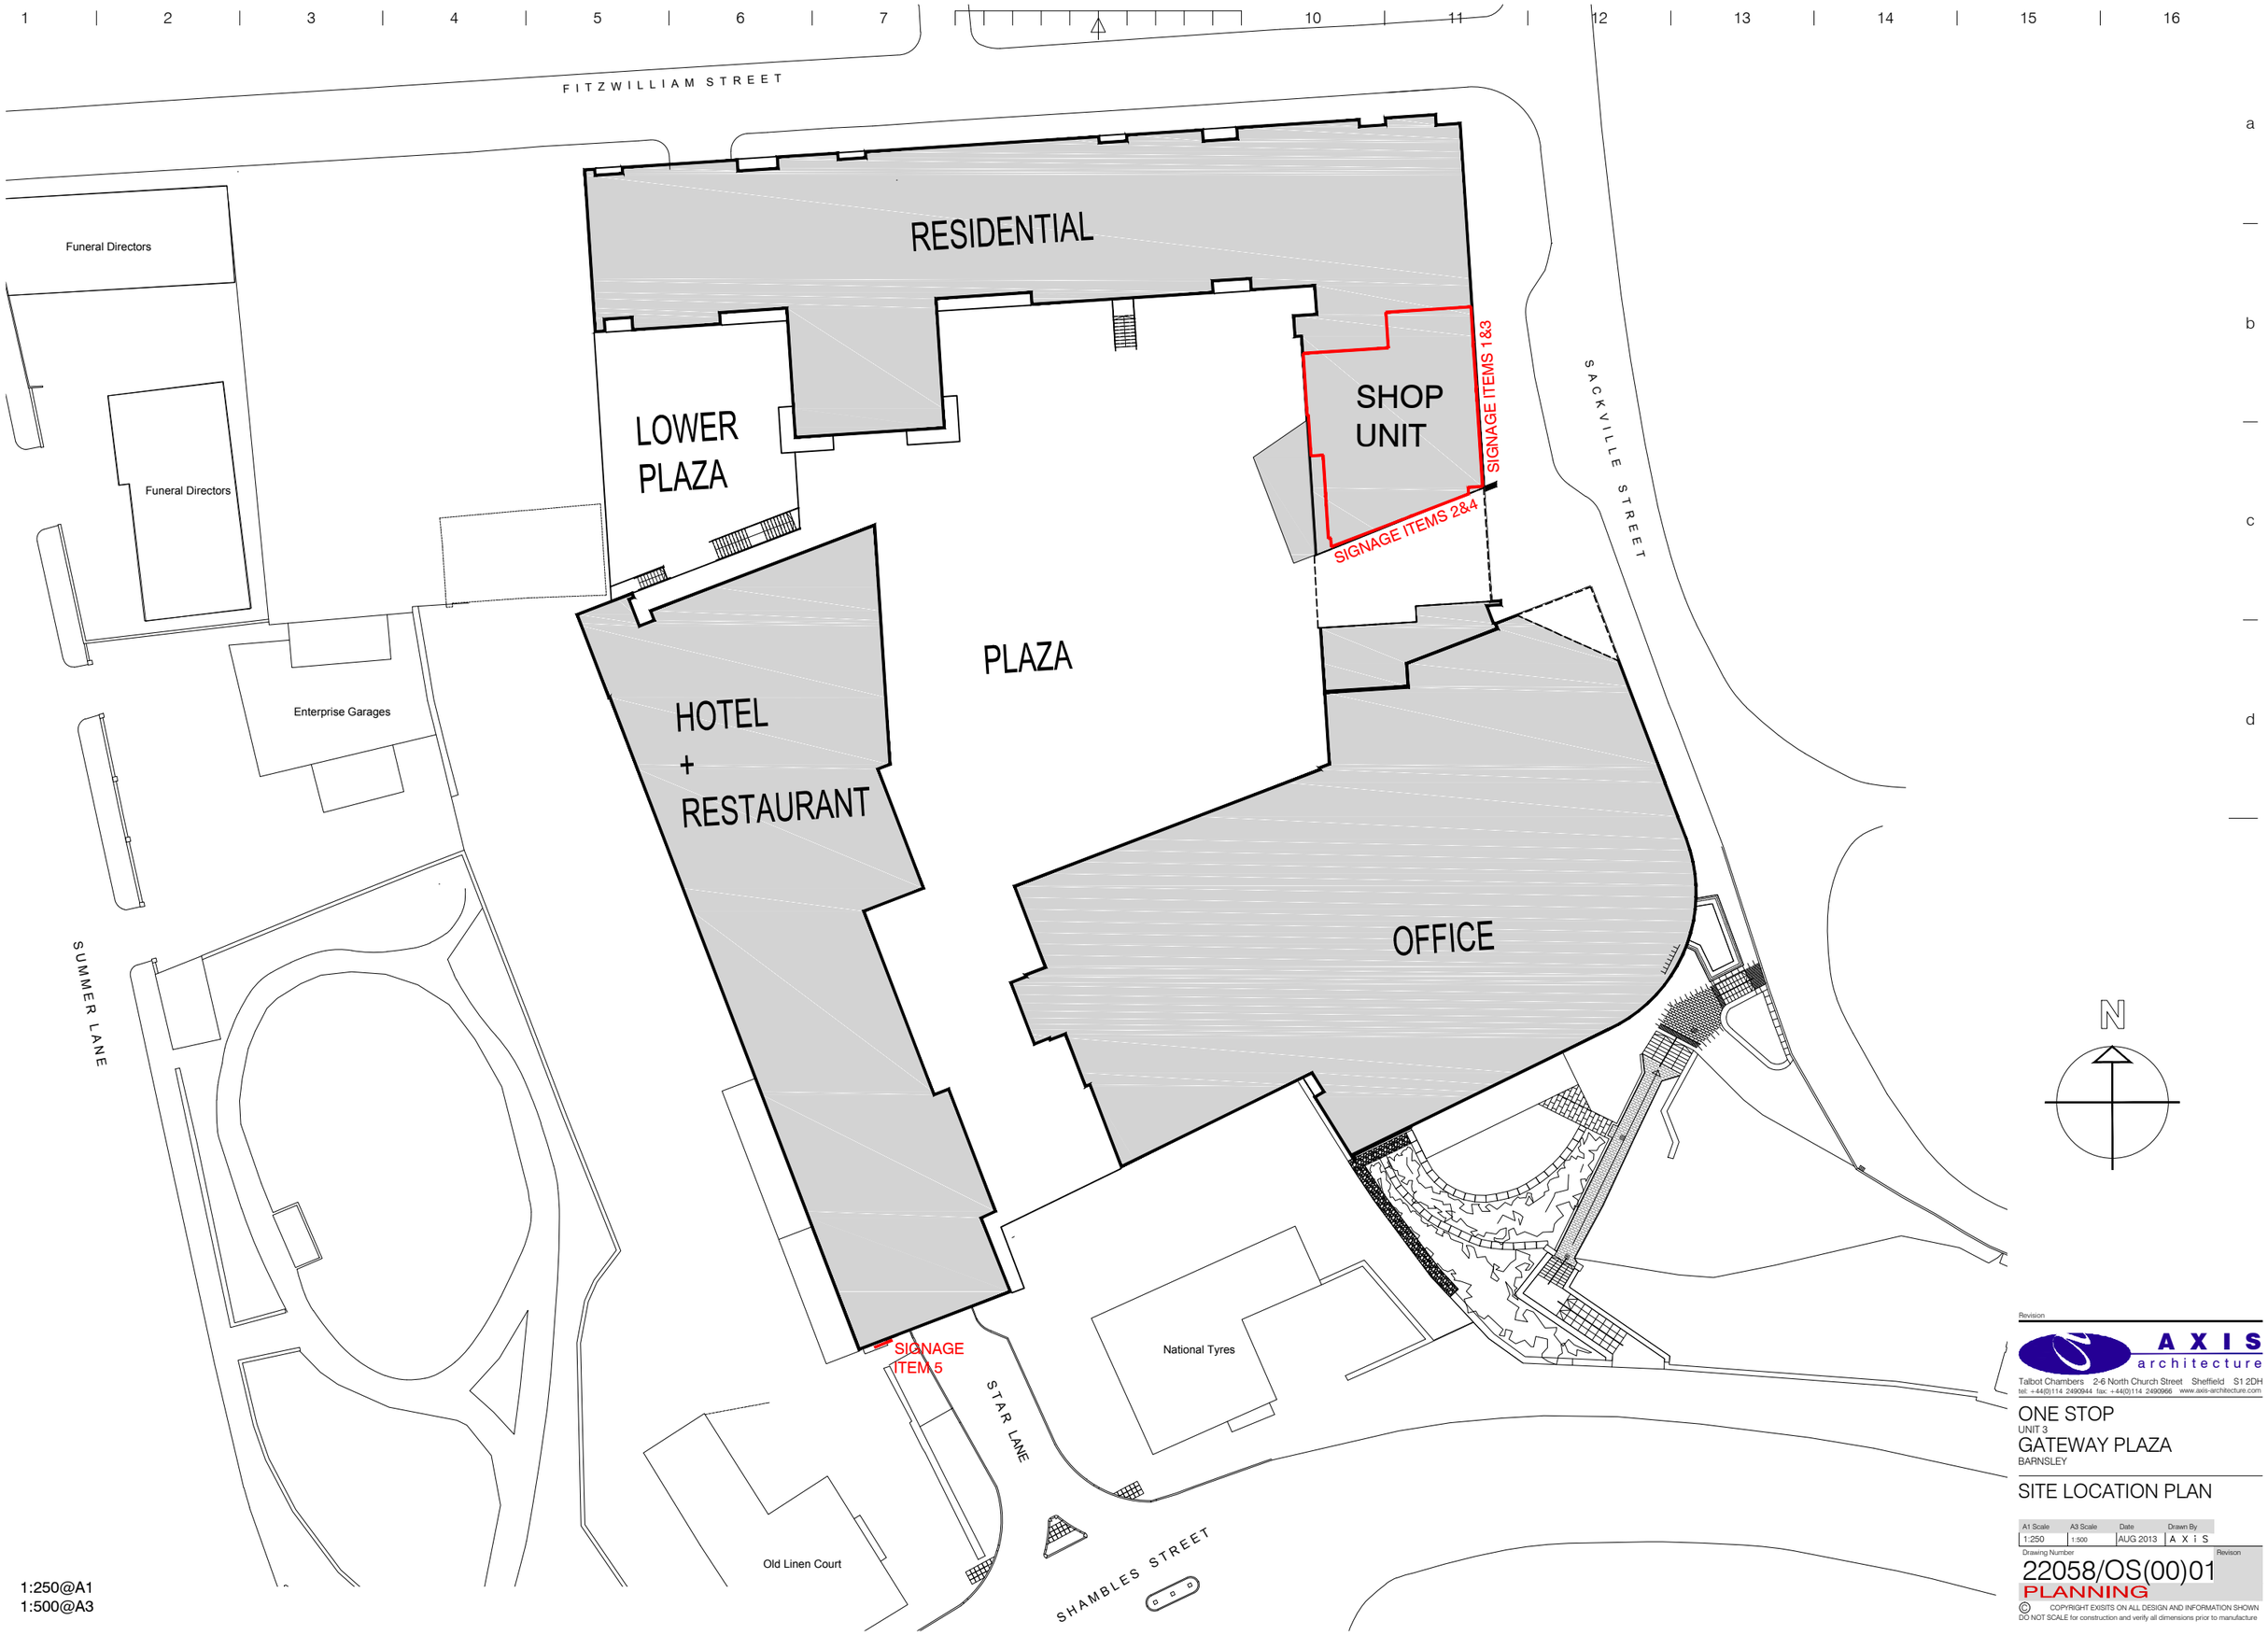


1:250@A1
1:500@A3

Revision

AXIS architecture
Talbot Chambers 2-6 North Church Street Sheffield S1 2DH
tel: +44(0)114 2490944 fax: +44(0)114 2490966 www.axis-architecture.com

ONE STOP
UNIT 3
GATEWAY PLAZA
BARNSLEY

SITE LOCATION PLAN

A1 Scale	A3 Scale	Date	Drawn By
1:250	1:500	AUG 2013	A X i S

Drawing Number 22058/OS(00)01 Revison

PLANNING

© COPYRIGHT EXISTS ON ALL DESIGN AND INFORMATION SHOWN
DO NOT SCALE for construction and verify all dimensions prior to manufacture