





Front Elevation To Car Park / Street Scene

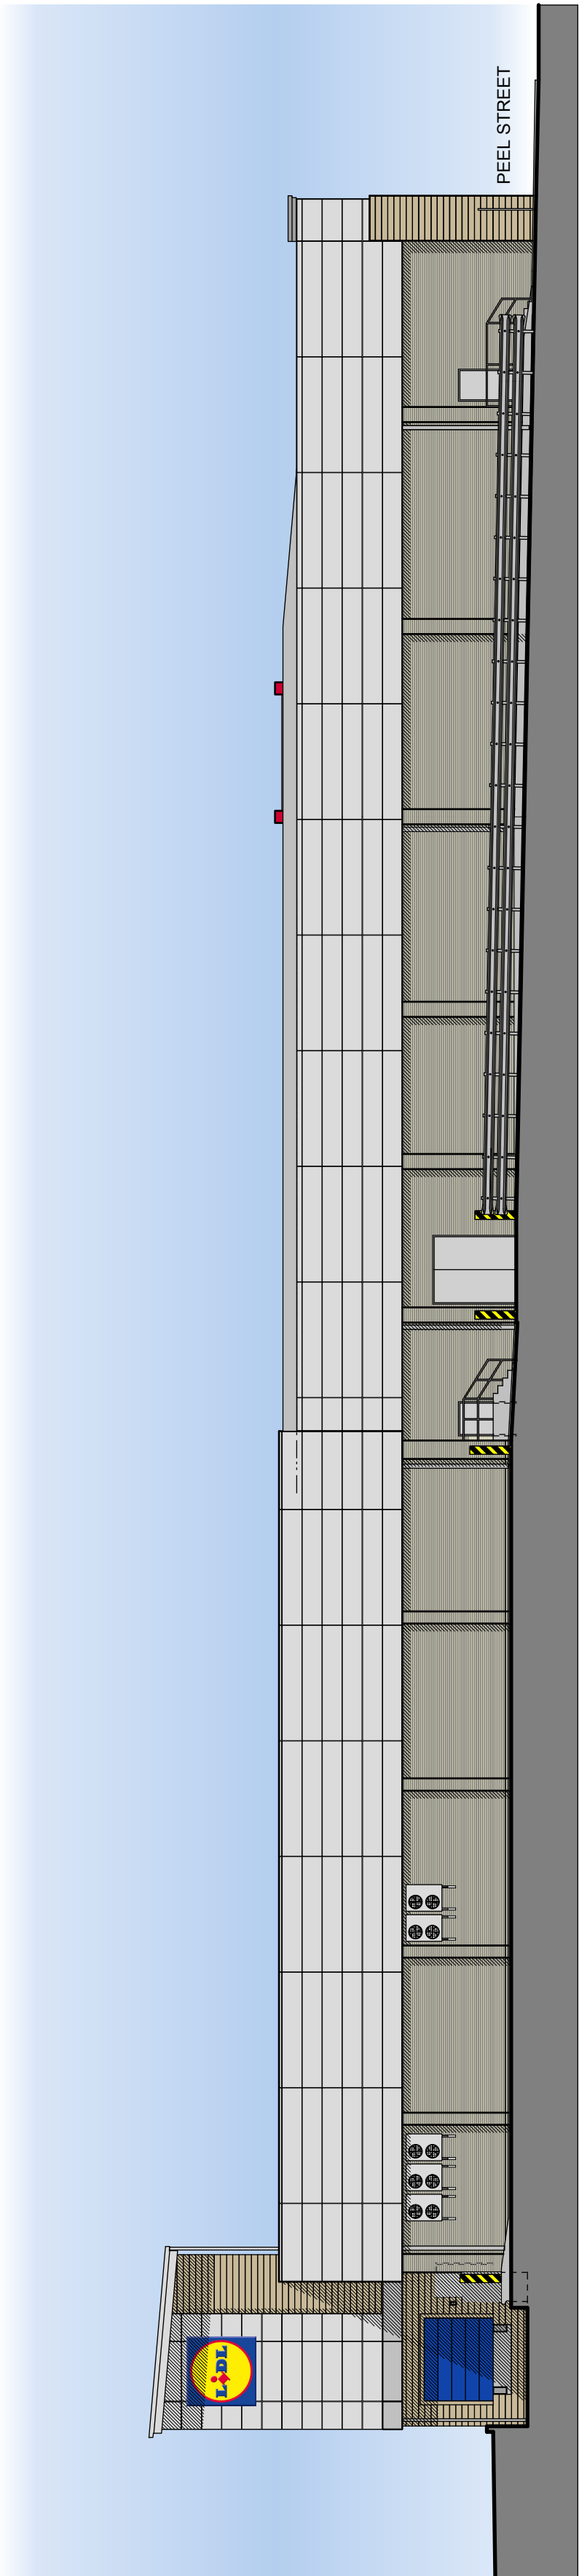

Back Elevation



Side Elevation To Peel Street

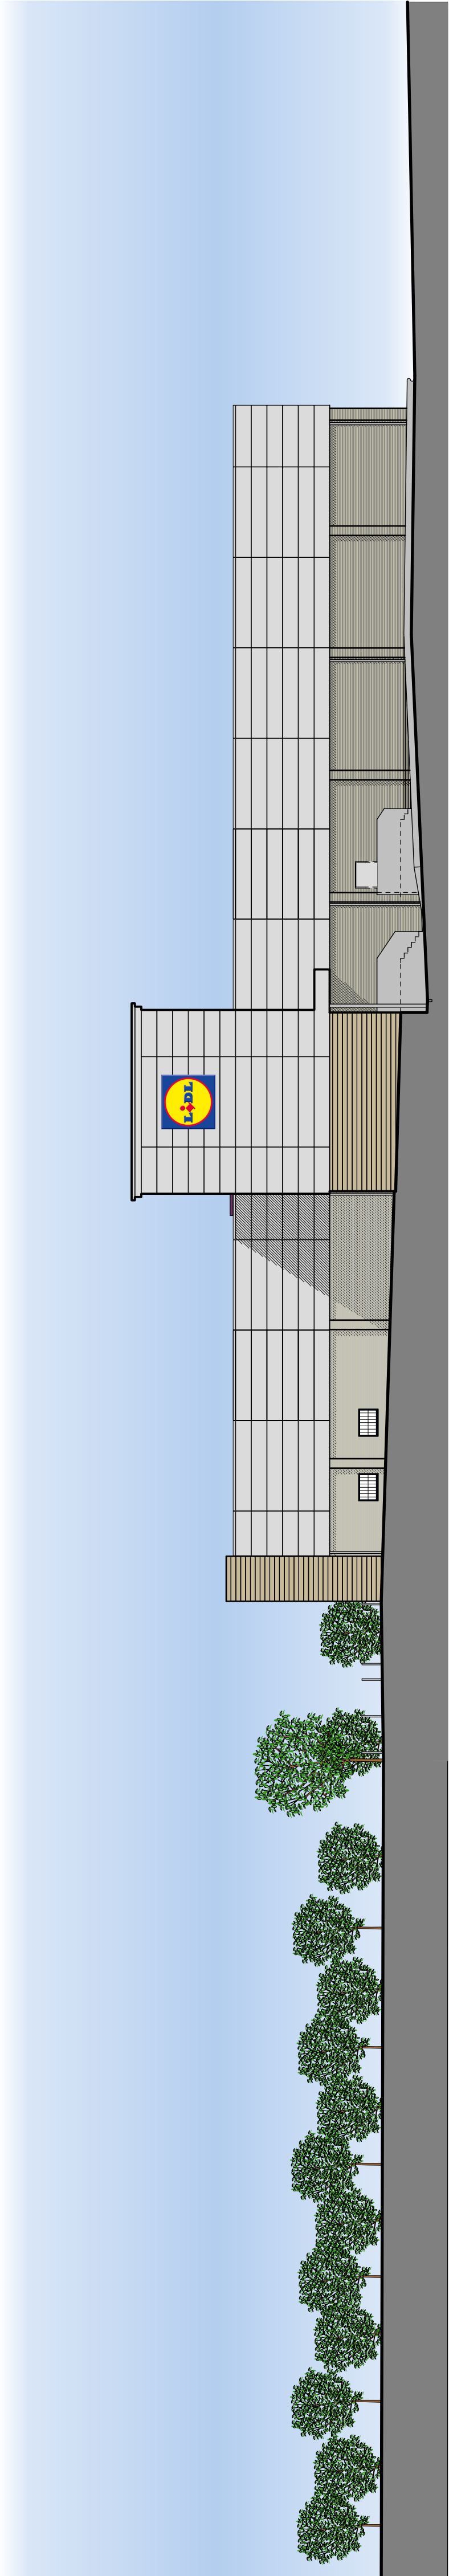

Side Elevation To West Way / Pitt Street