


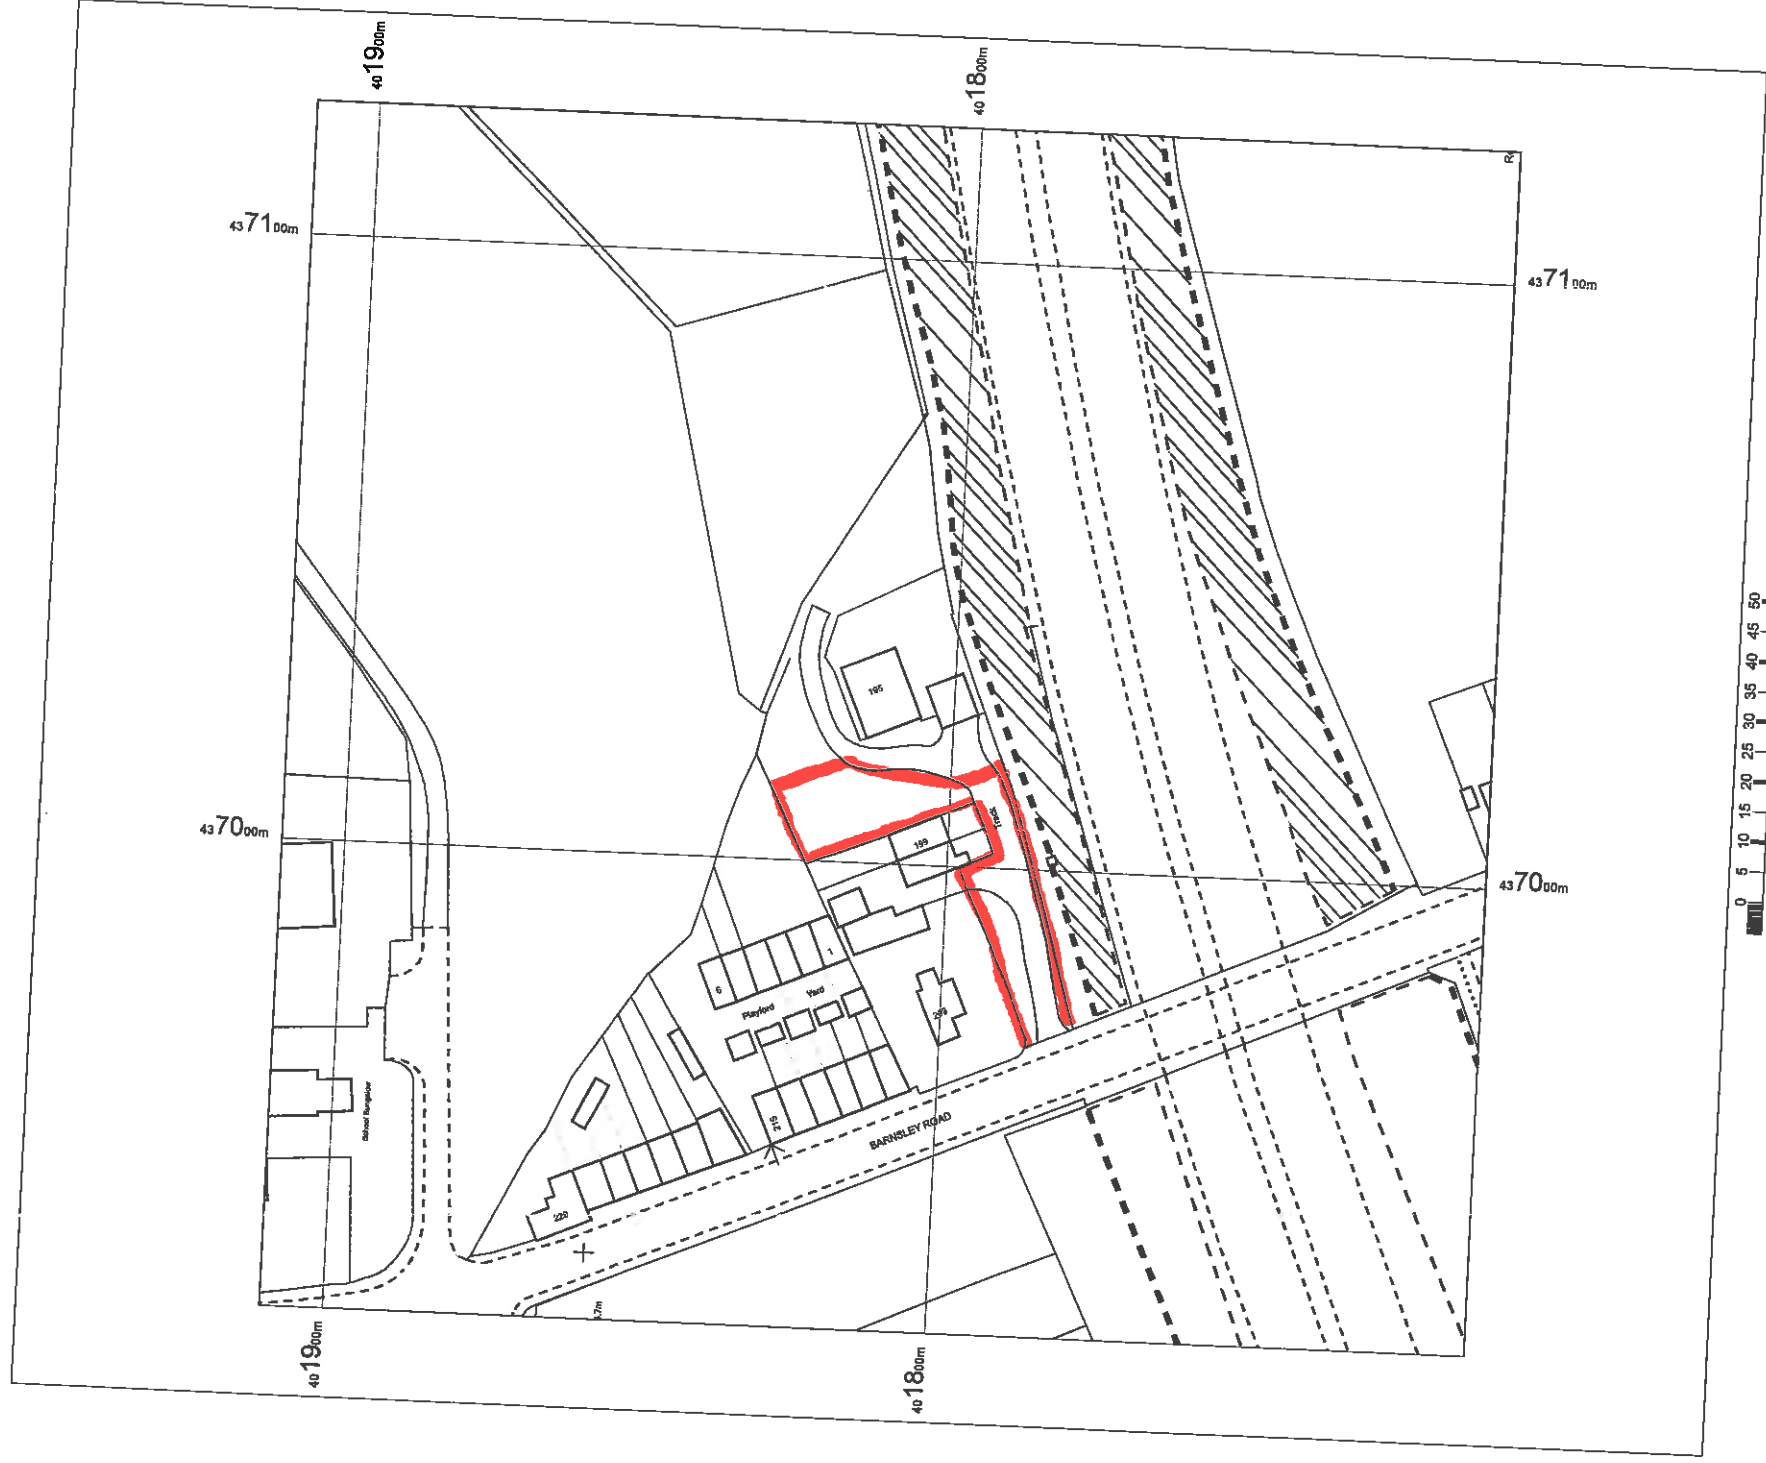

195 BARNSELEY ROAD
PLATTS COMMON
S74 0QT

OS MasterMap 1250/2500/10000 scale
14 April 2016, ID: BW1-00519514
www.blackwellmapping.co.uk
1:1250 scale print at A4, Centre: 437022 E, 401810 N
©Crown Copyright Ordnance Survey. Licence no.
100041040



BLACKWELL'S
www.blackwellmapping.co.uk
TEL: 0114 268 7658
maps.shafeld@blackwell.co.uk