




Elevations

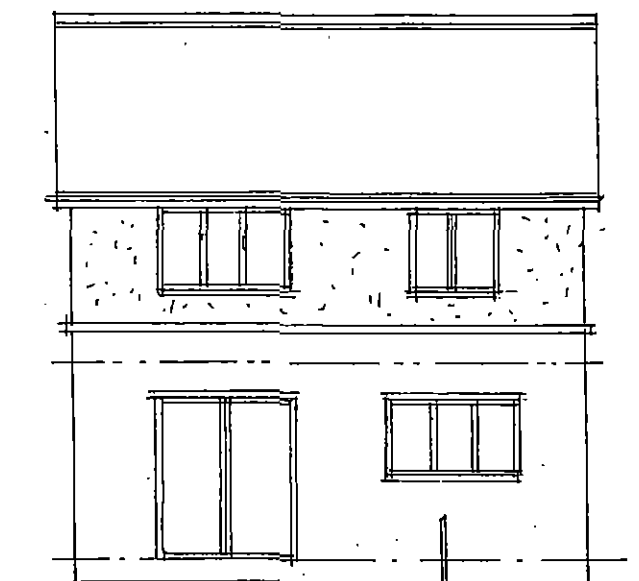

Rear

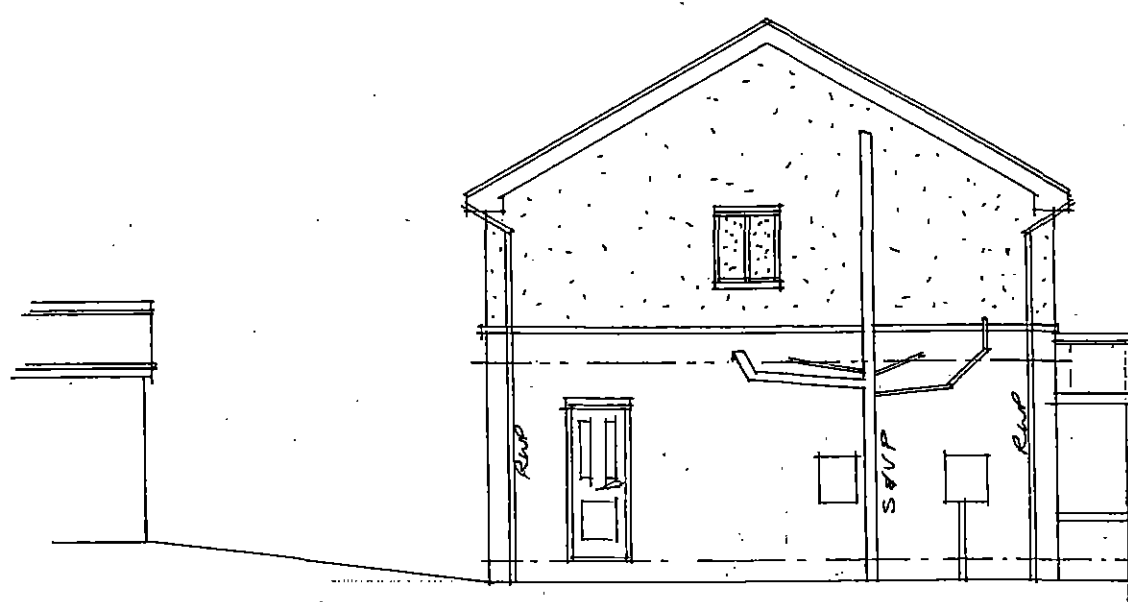


Side

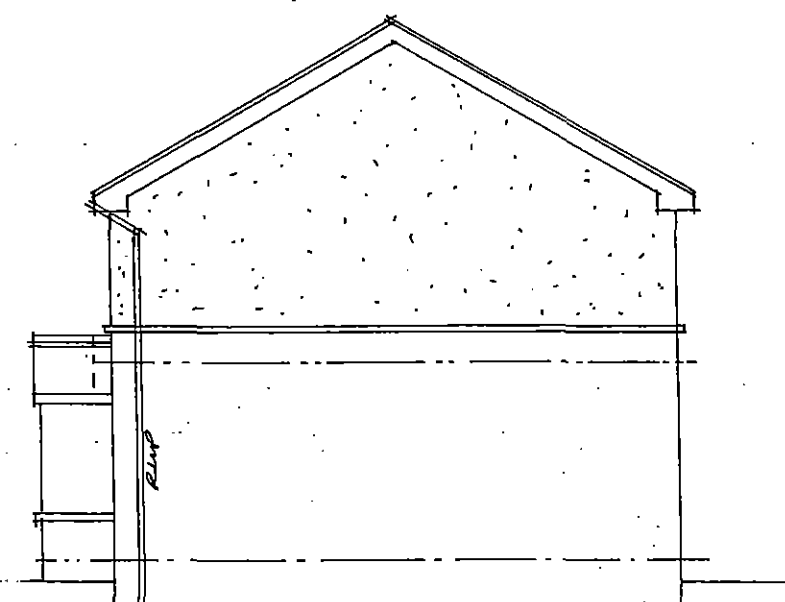

Side

Layouts

Ground Floor

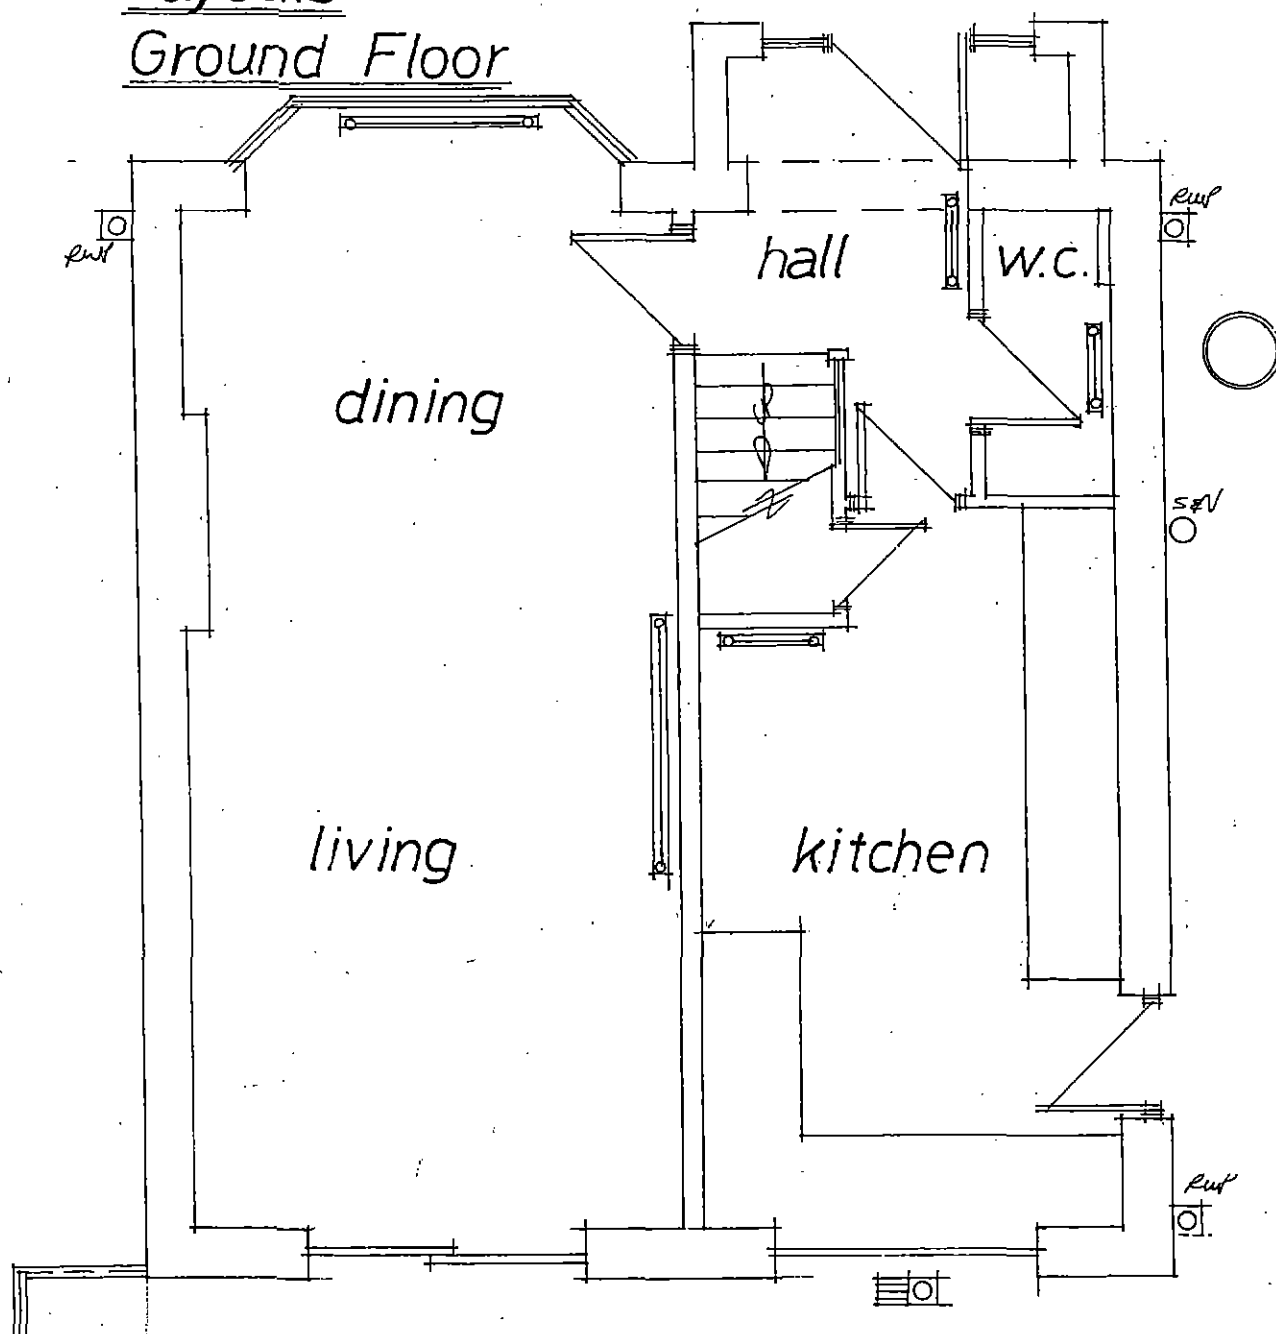

Rev	Notes	Date

Garry Greetham Associates
 Residential Design Consultant
 Westwood House
 18 Carr Lane
 Tankersley
 Barnsley S75 3BE
 Tel(01226)746573

PROJECT 2 Storey Rear Extension

CLIENT Mr. & Mrs. M. Rose

TITLE Property as Existing

ADDRESS 9 Meadowfield Drive, Hoyland, Barnsley. S74 0QE

DRAWN BY ggg

SCALE 1:50; 1:100 DATE Mar 18

DRAWING No 885-02 REV

Member of the Chartered Institute of Architectural Technologists

First Floor

