


SECTION THROUGH CHAPEL LANE 1:500

ADDITIONAL PLAN 23.10.14

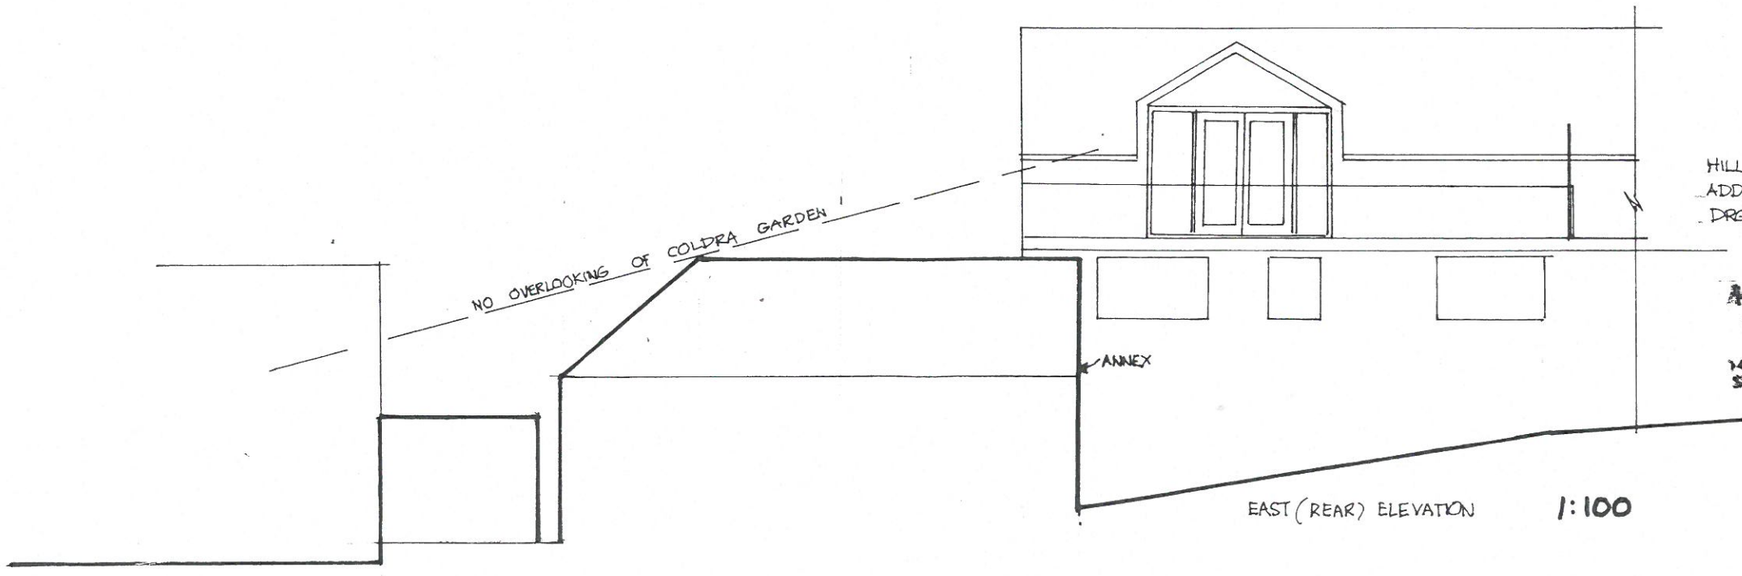

EAST (REAR) ELEVATION 1:100

HILLCREST - SECTIONS
ADDITIONAL INFORMATION
DRG S.1. 10/14

MICHAEL A CLYNCH
Dip. Arch. Dip. T. P. A.R.I.B.A.
Architect & Town Planner
14 Huddersfield Road, Ingbirchworth
Sheffield S36 7GF Tel: 01226 766303