


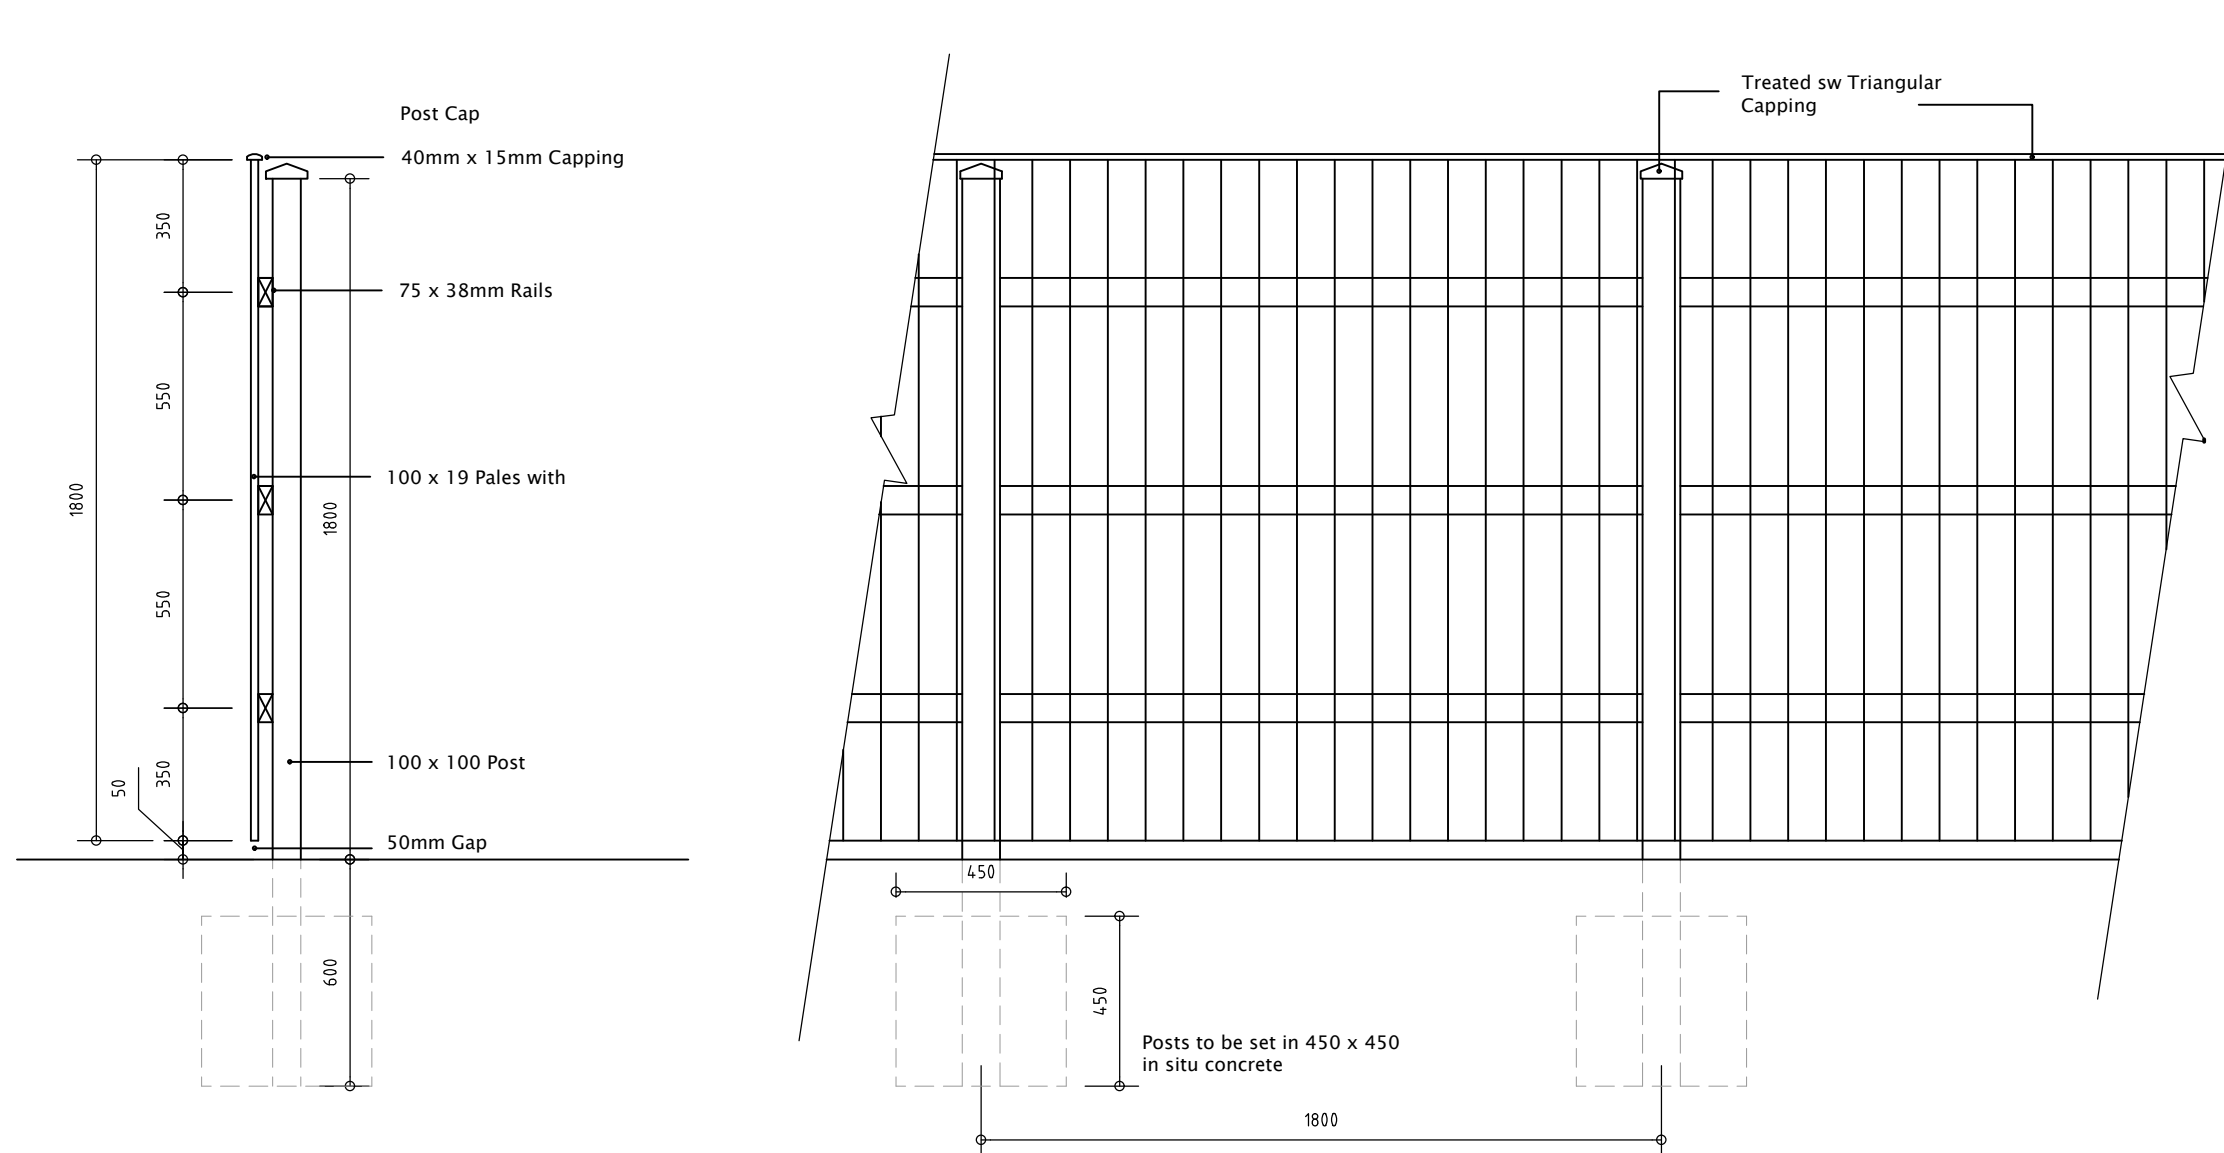

SECTION

1800MM HIGH BUTT-JOINTED TIMBER FENCE



CLIENT:
BERKELEY DEVEER

DRAWING NUMBER:
P17:5149:04

PROJECT:
COTE LANE, THURGOLAND

SCALE @ A3:
1:20

DRAWING:
1800mm HIGH TIMBER FENCE
BOUNDARY TREATMENT

DRAWN: RAN
DATE: FEB 18

CHECKED: VS
DATE: FEB 18

14 MARINER COURT / CALDER PARK / WAKEFIELD / WF4 3FL
01924 383322 / www.jrpassoc.co.uk / info@jrpassoc.co.uk
jrpassoc is a trading style of John R Paley Associates Limited

Do not scale off this drawing - Only figured dimensions to be taken from this drawing. Drawings based on Ordnance Survey and/or existing record drawings
- Design and Drawing content subject to Site Survey, Structural Survey, Site Investigations, Planning and Statutory Requirements and Approvals.
Authorised reproduction from Ordnance Survey Map with permission of the Controller of Her Majesty's Stationery Office. Crown Copyright reserved.

04 / 1800mm TIMBER FENCE