


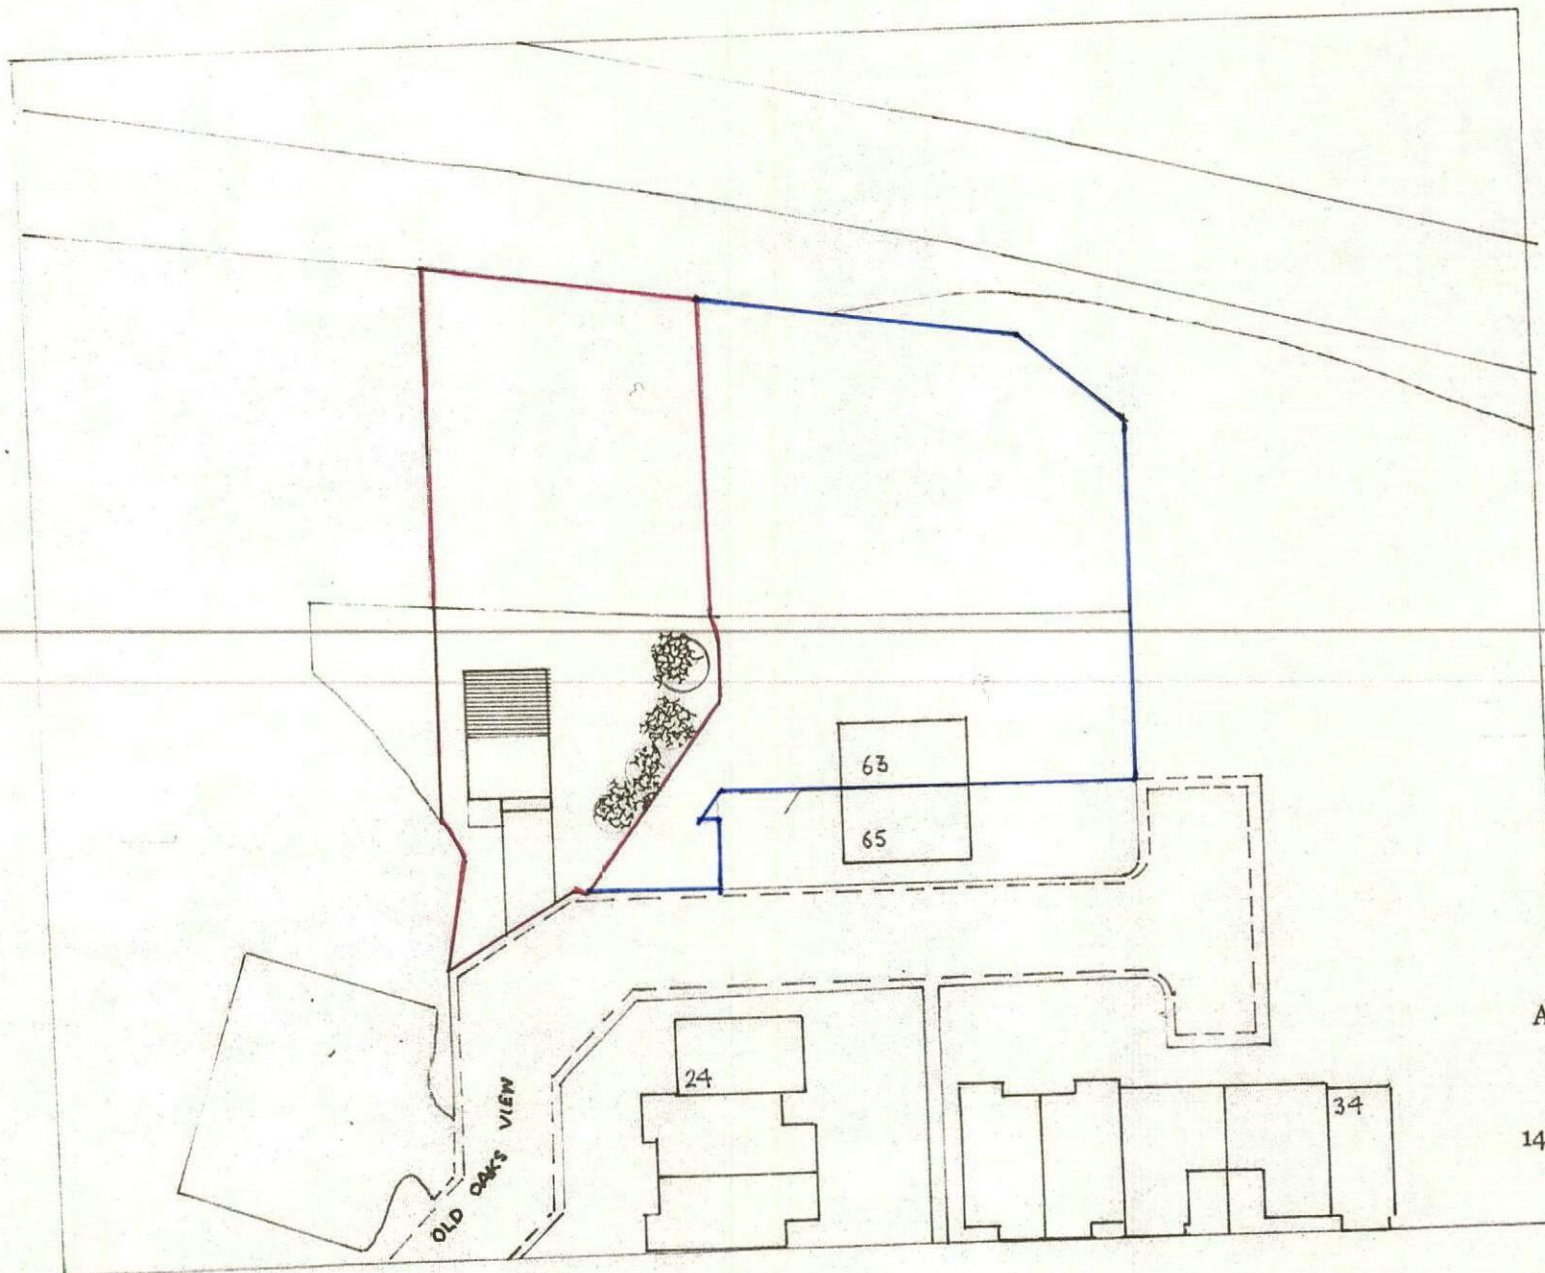


HOUSE ADJACENT NO 63 OLD OAKS VIEW
BARNSELEY S70 3RW
SITE LAYOUT 1:500 DRG A1 3/19

Michael A. Clynch
Architect, Town Planner, Property Consultant
DIP.ARCH. DIP. T.P. A.R.I.B.A. F.R.S.A.

14 Huddersfield Road, Ingbirchworth, Penistone
Sheffield S36 7GF

Tel: 01226 766308

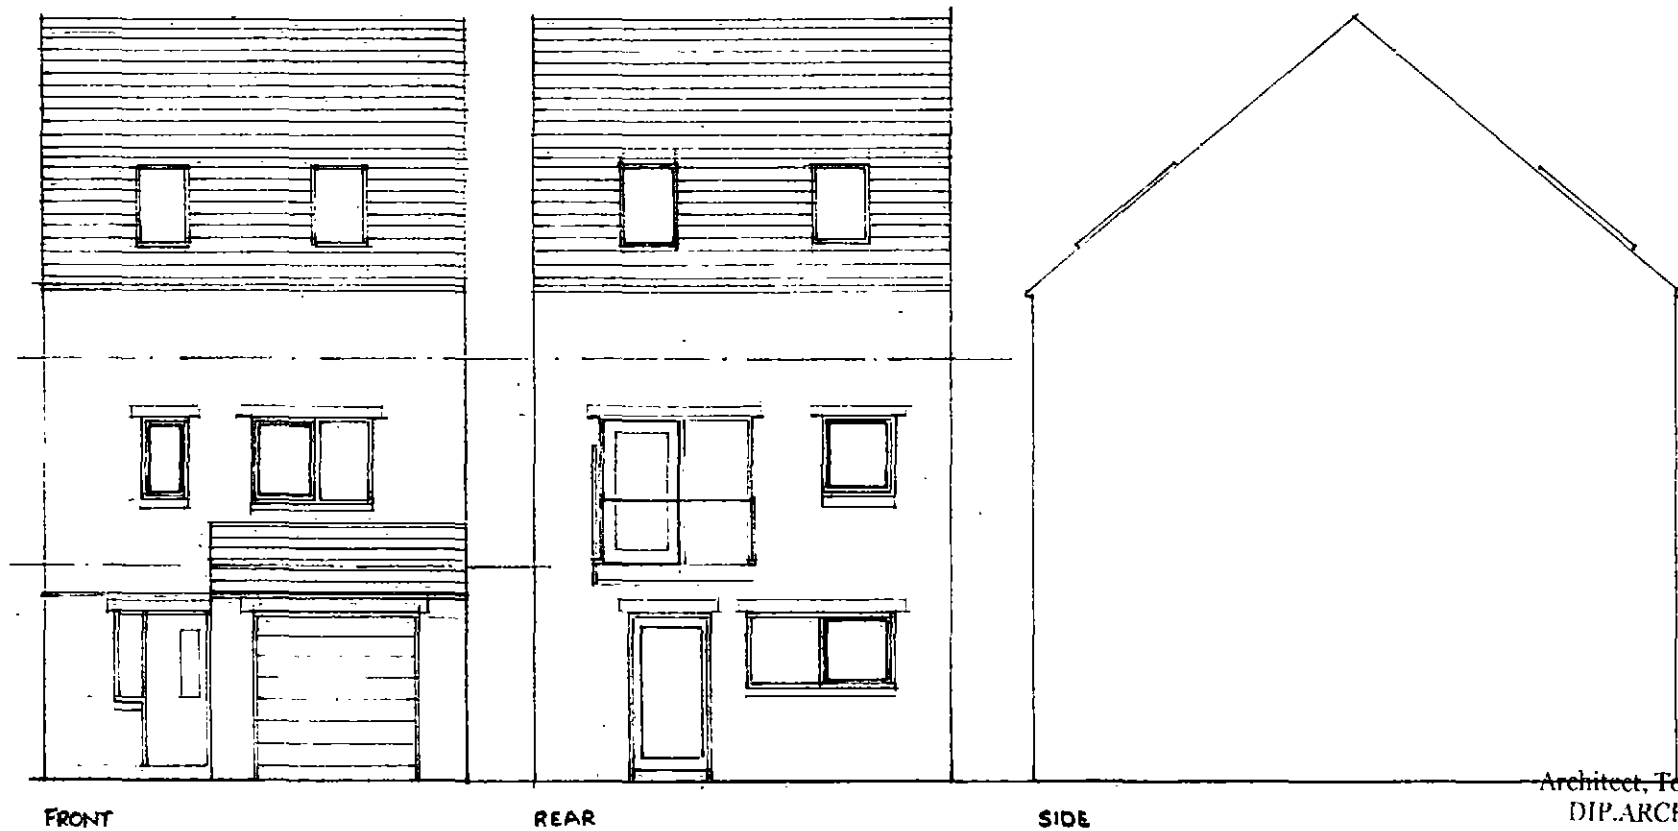


3 BED HOUSE WITH INTEGRAL GARAGE 1:100 DRG B1 3/19 ELEVATIONS


Michael A. Clynh
 Architect, Town Planner, Property Consultant
 DIP.ARCH. DIP. T.P. A.R.I.B.A. F.R.S.A.

14 Huddersfield Road, Ingbirchworth, Penistone
 Sheffield S36 7GF


Tel: 01226 766308

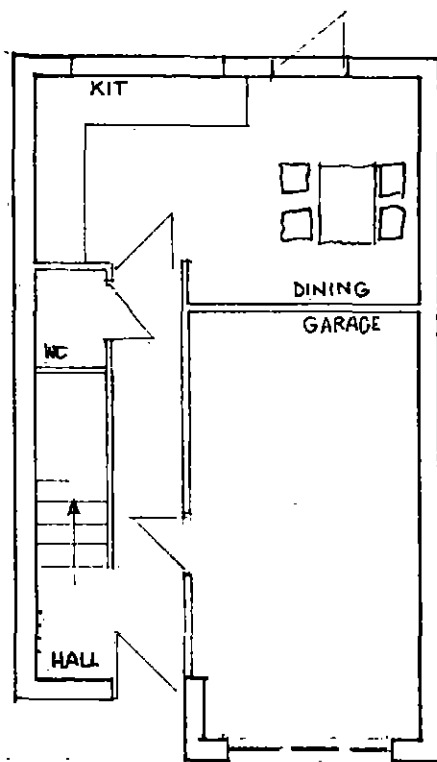

GF

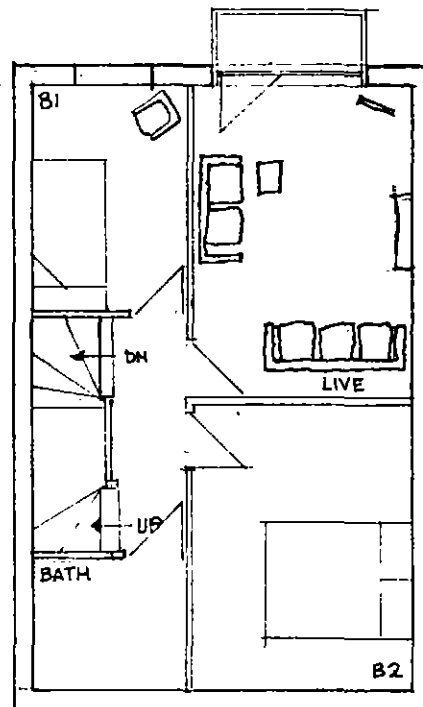

1ST F

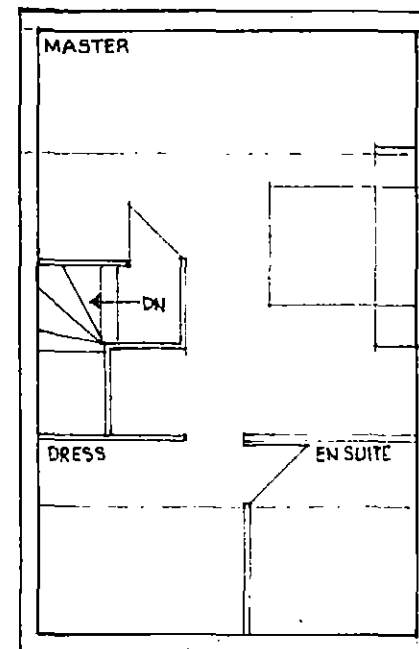

ROOF SPACE

3 BED HOUSE WITH INTEGRAL GARAGE

1100 B2 3/19 PLANS

Michael A. Clynch
Architect, Town Planner, Property Consultant
DIP.ARCH. DIP. T.P. A.R.I.B.A. F.R.S.A.

14 Huddersfield Road, Ingbirchworth, Penistone
Sheffield S36 7GF

Tel: 01226 766308

LR

TITLE NUMBER
SYK513754

SOUTH YORKSHIRE : BARNSELY




ORDNANCE SURVEY MAP REFERENCE:

SE3803NW

SCALE 1:1250

©CROWN COPYRIGHT. Produced by HMLR. Further reproduction in whole or in part is prohibited without the prior written permission of Ordnance Survey. Licence Number GD 272728.

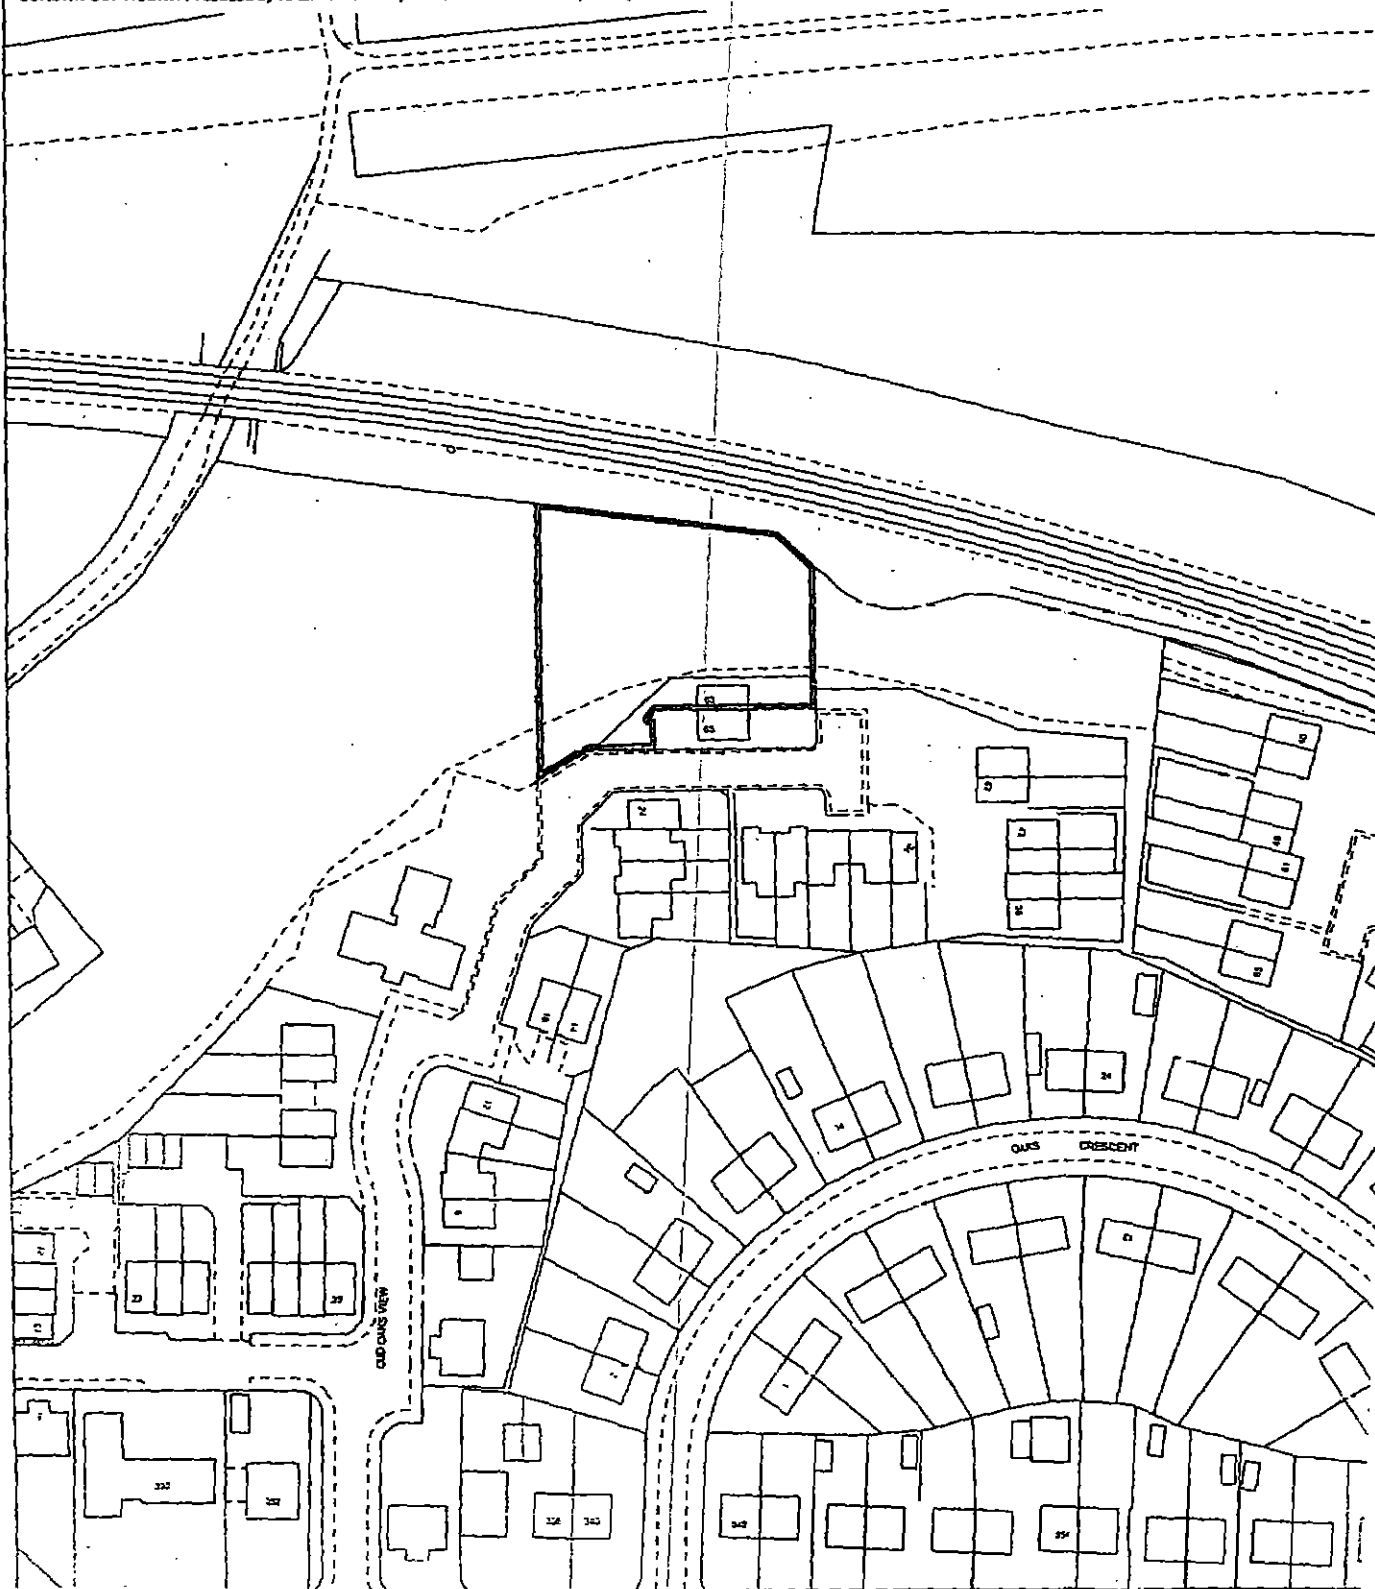

This title plan shows the general position of the boundaries: it does not show the exact line of the boundaries. Measurements scaled from this plan may not match measurements between the same points on the ground. For more information see Land Registry Public Guide 7 - *Title Plans*.




This official copy shows the state of the title plan on 23 May 2006 at 14:11:27. It may be subject to distortions in scale. Under s.67 of the Land Registration Act 2002, this copy is admissible in evidence to the same extent as the original.

Issued on 23 May 2006.

This title is dealt with by the Nottingham (East) District Land Registry.



SITE OWNERSHIP + LOCATION

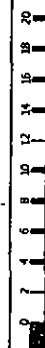 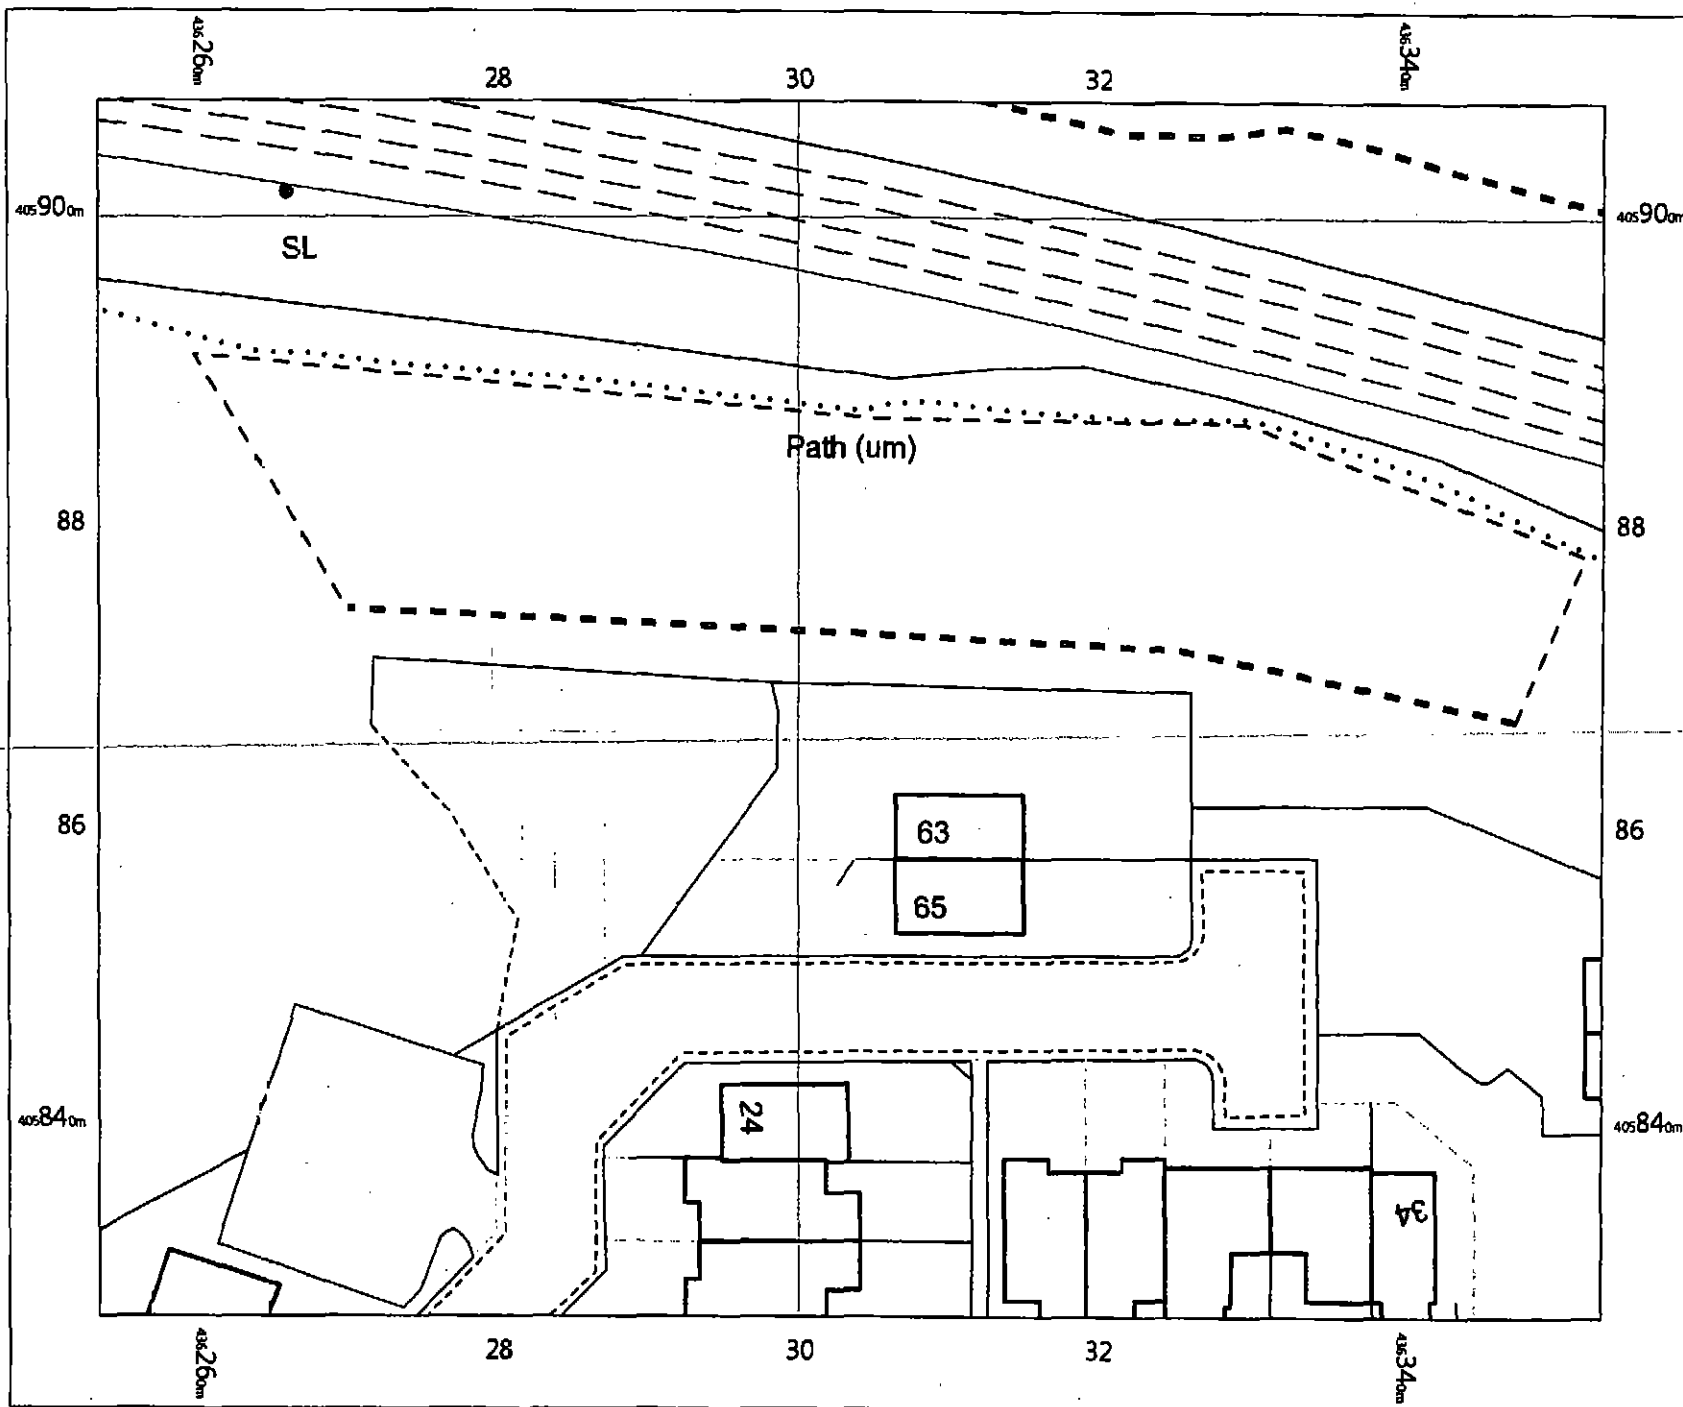

OS MasterMap 1250/2500/10000
scale
Friday, February 22, 2019, 10:00
BW1-00779872
www.blackwellmapping.co.uk

1:500 scale print at A4, Centre:
436304 E, 405868 N

©Crown Copyright Ordnance
Survey. Licence no. 100041041



**BLACKWELL'S
MAPPING SERVICES**
PERSONAL & PROFESSIONAL MAPPING
www.blackwellmapping.co.uk

TEL: 0800 151 2612
maps@blackwell.co.uk

