




VIEW 6

CLIENT: DRANSFIELD PROPERTIES LIMITED.
PROJECT: PENSITONE - COVERED PUBLIC SPACE (inc. occasional market)
TITLE: VIEWS OF PROPOSAL - FOR ILLUSTRATIVE PURPOSES ONLY


DRAWING No.: 09-128-PL-VIEW 6
 SCALE: NTS
 DATE: DECEMBER 2009




CARRWOOD COURT
 CARRWOOD ROAD
 SHEEPBRIDGE
 CHESTERFIELD
 S41 9QB
 T: 01246 260261
 F: 01246 260736
 E: email@wcec.co.uk
 www.wcec.co.uk

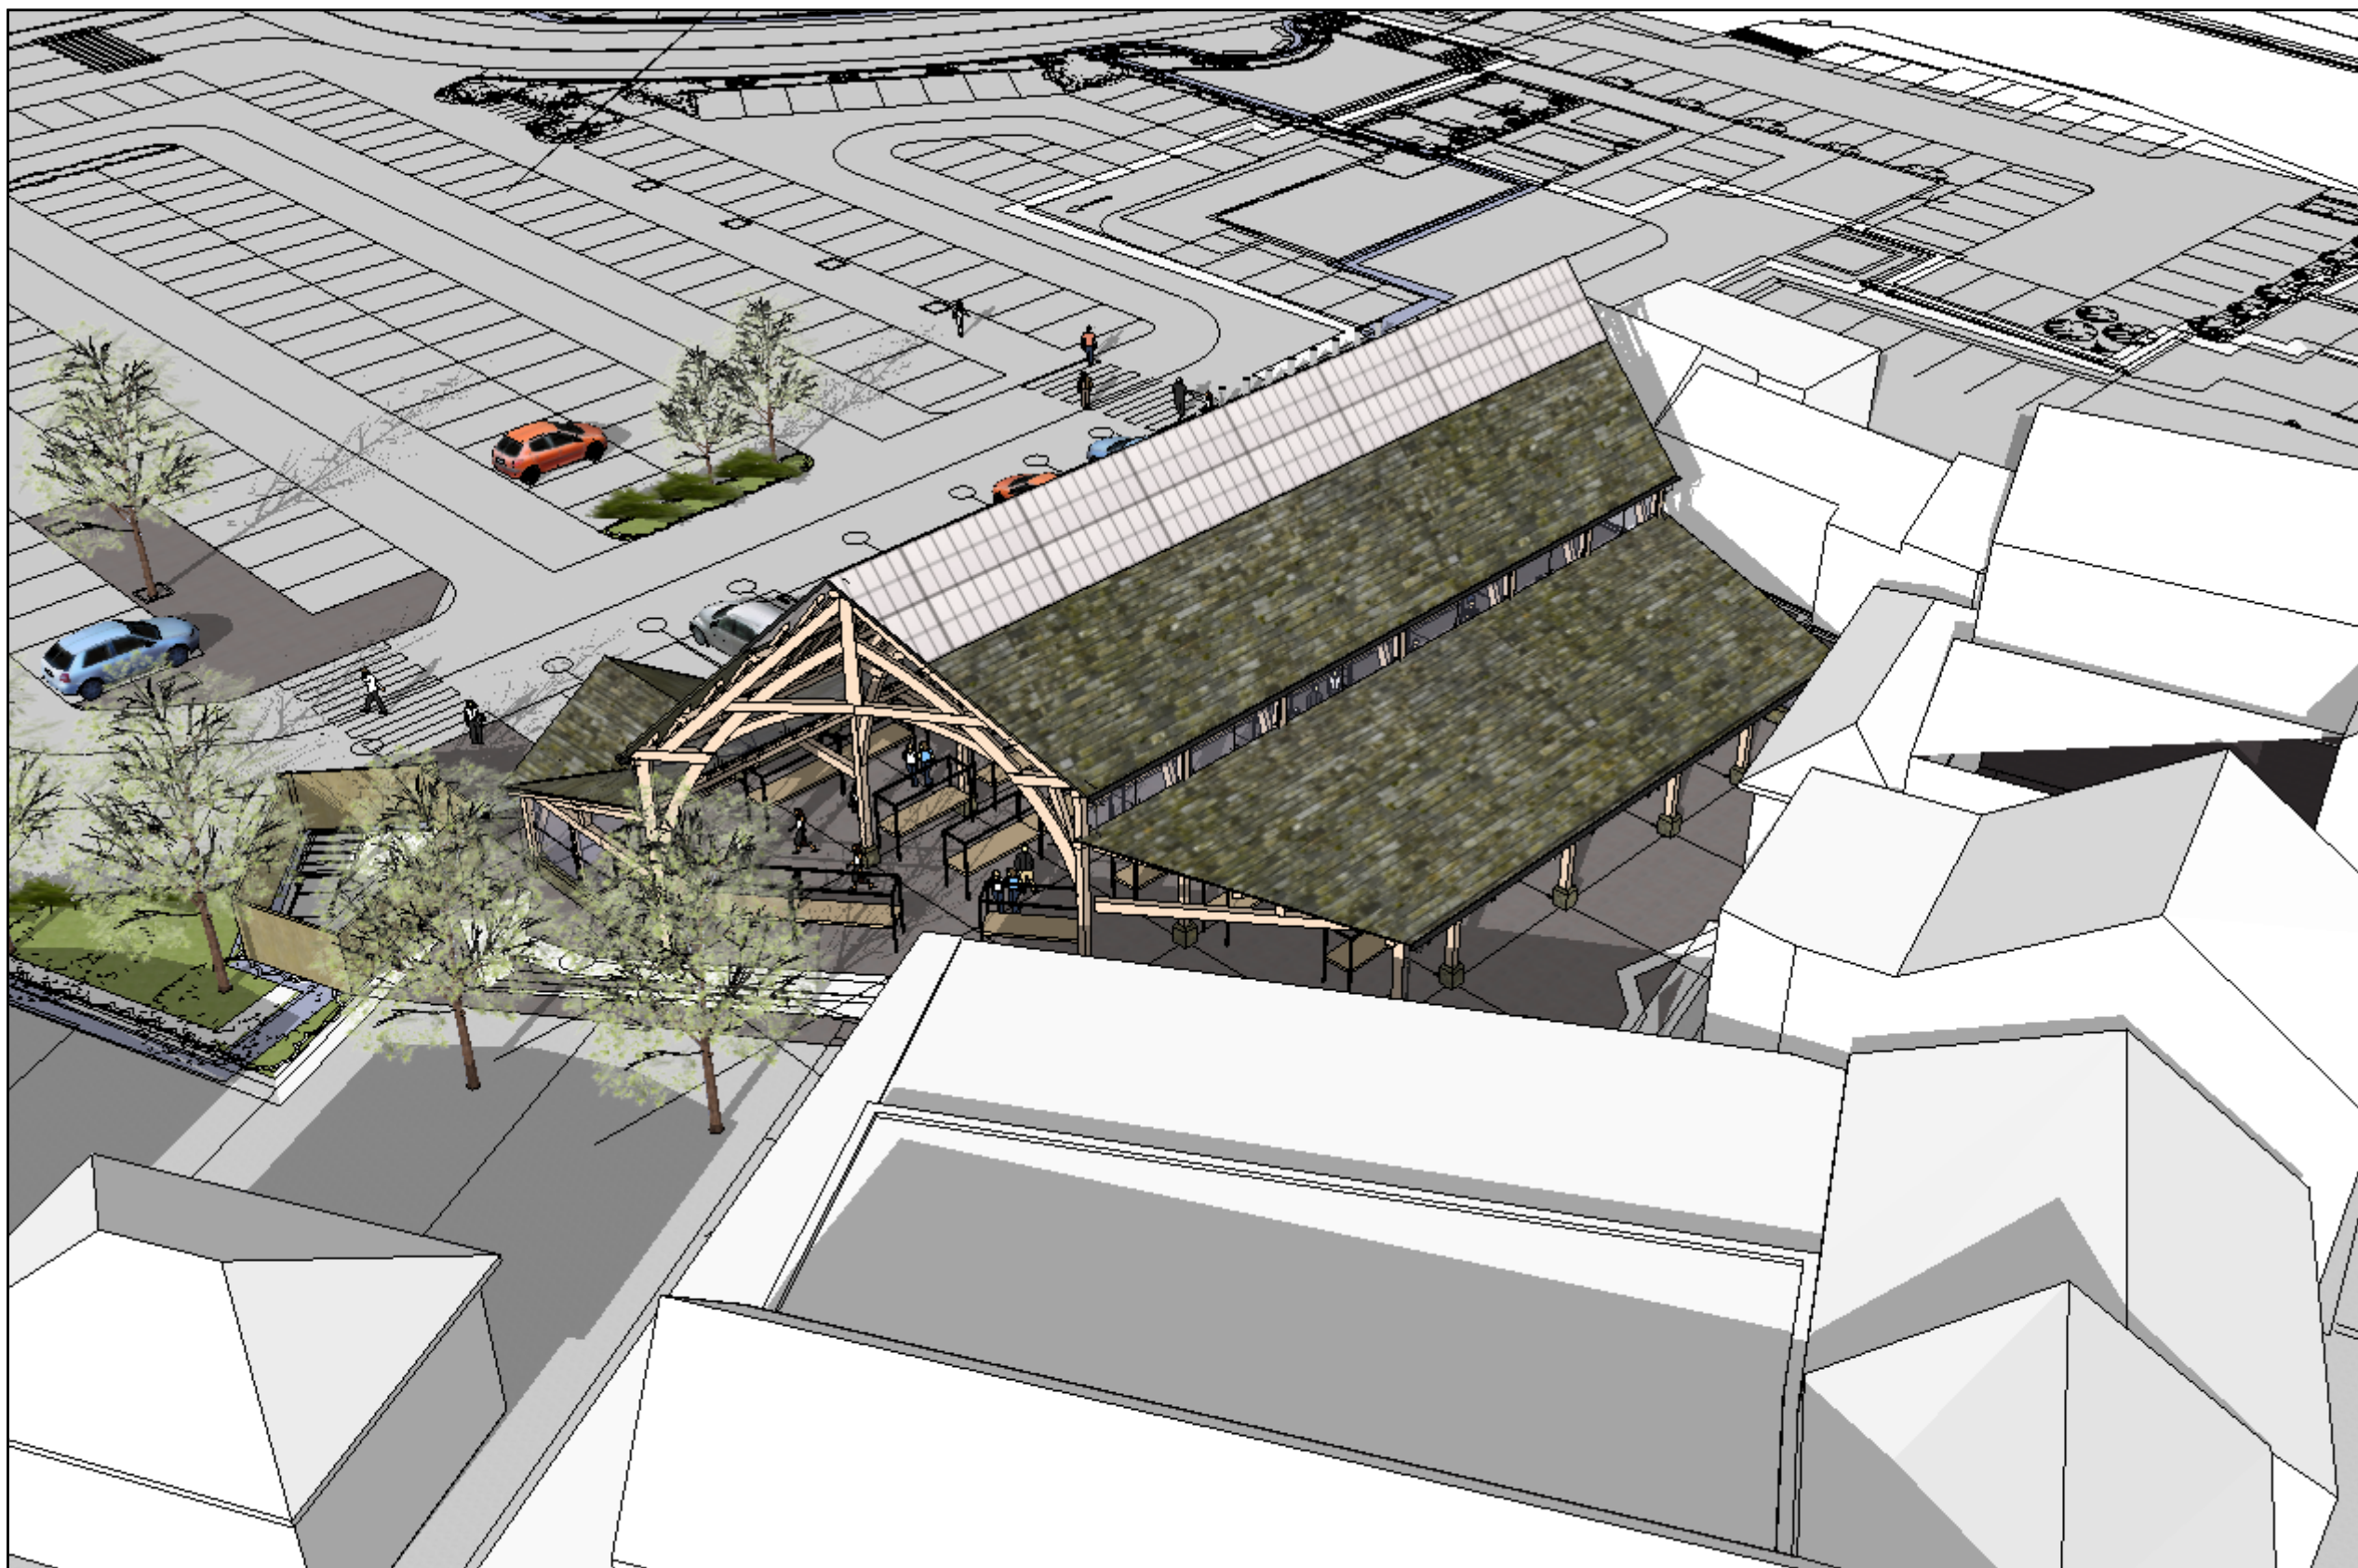

VIEW 7

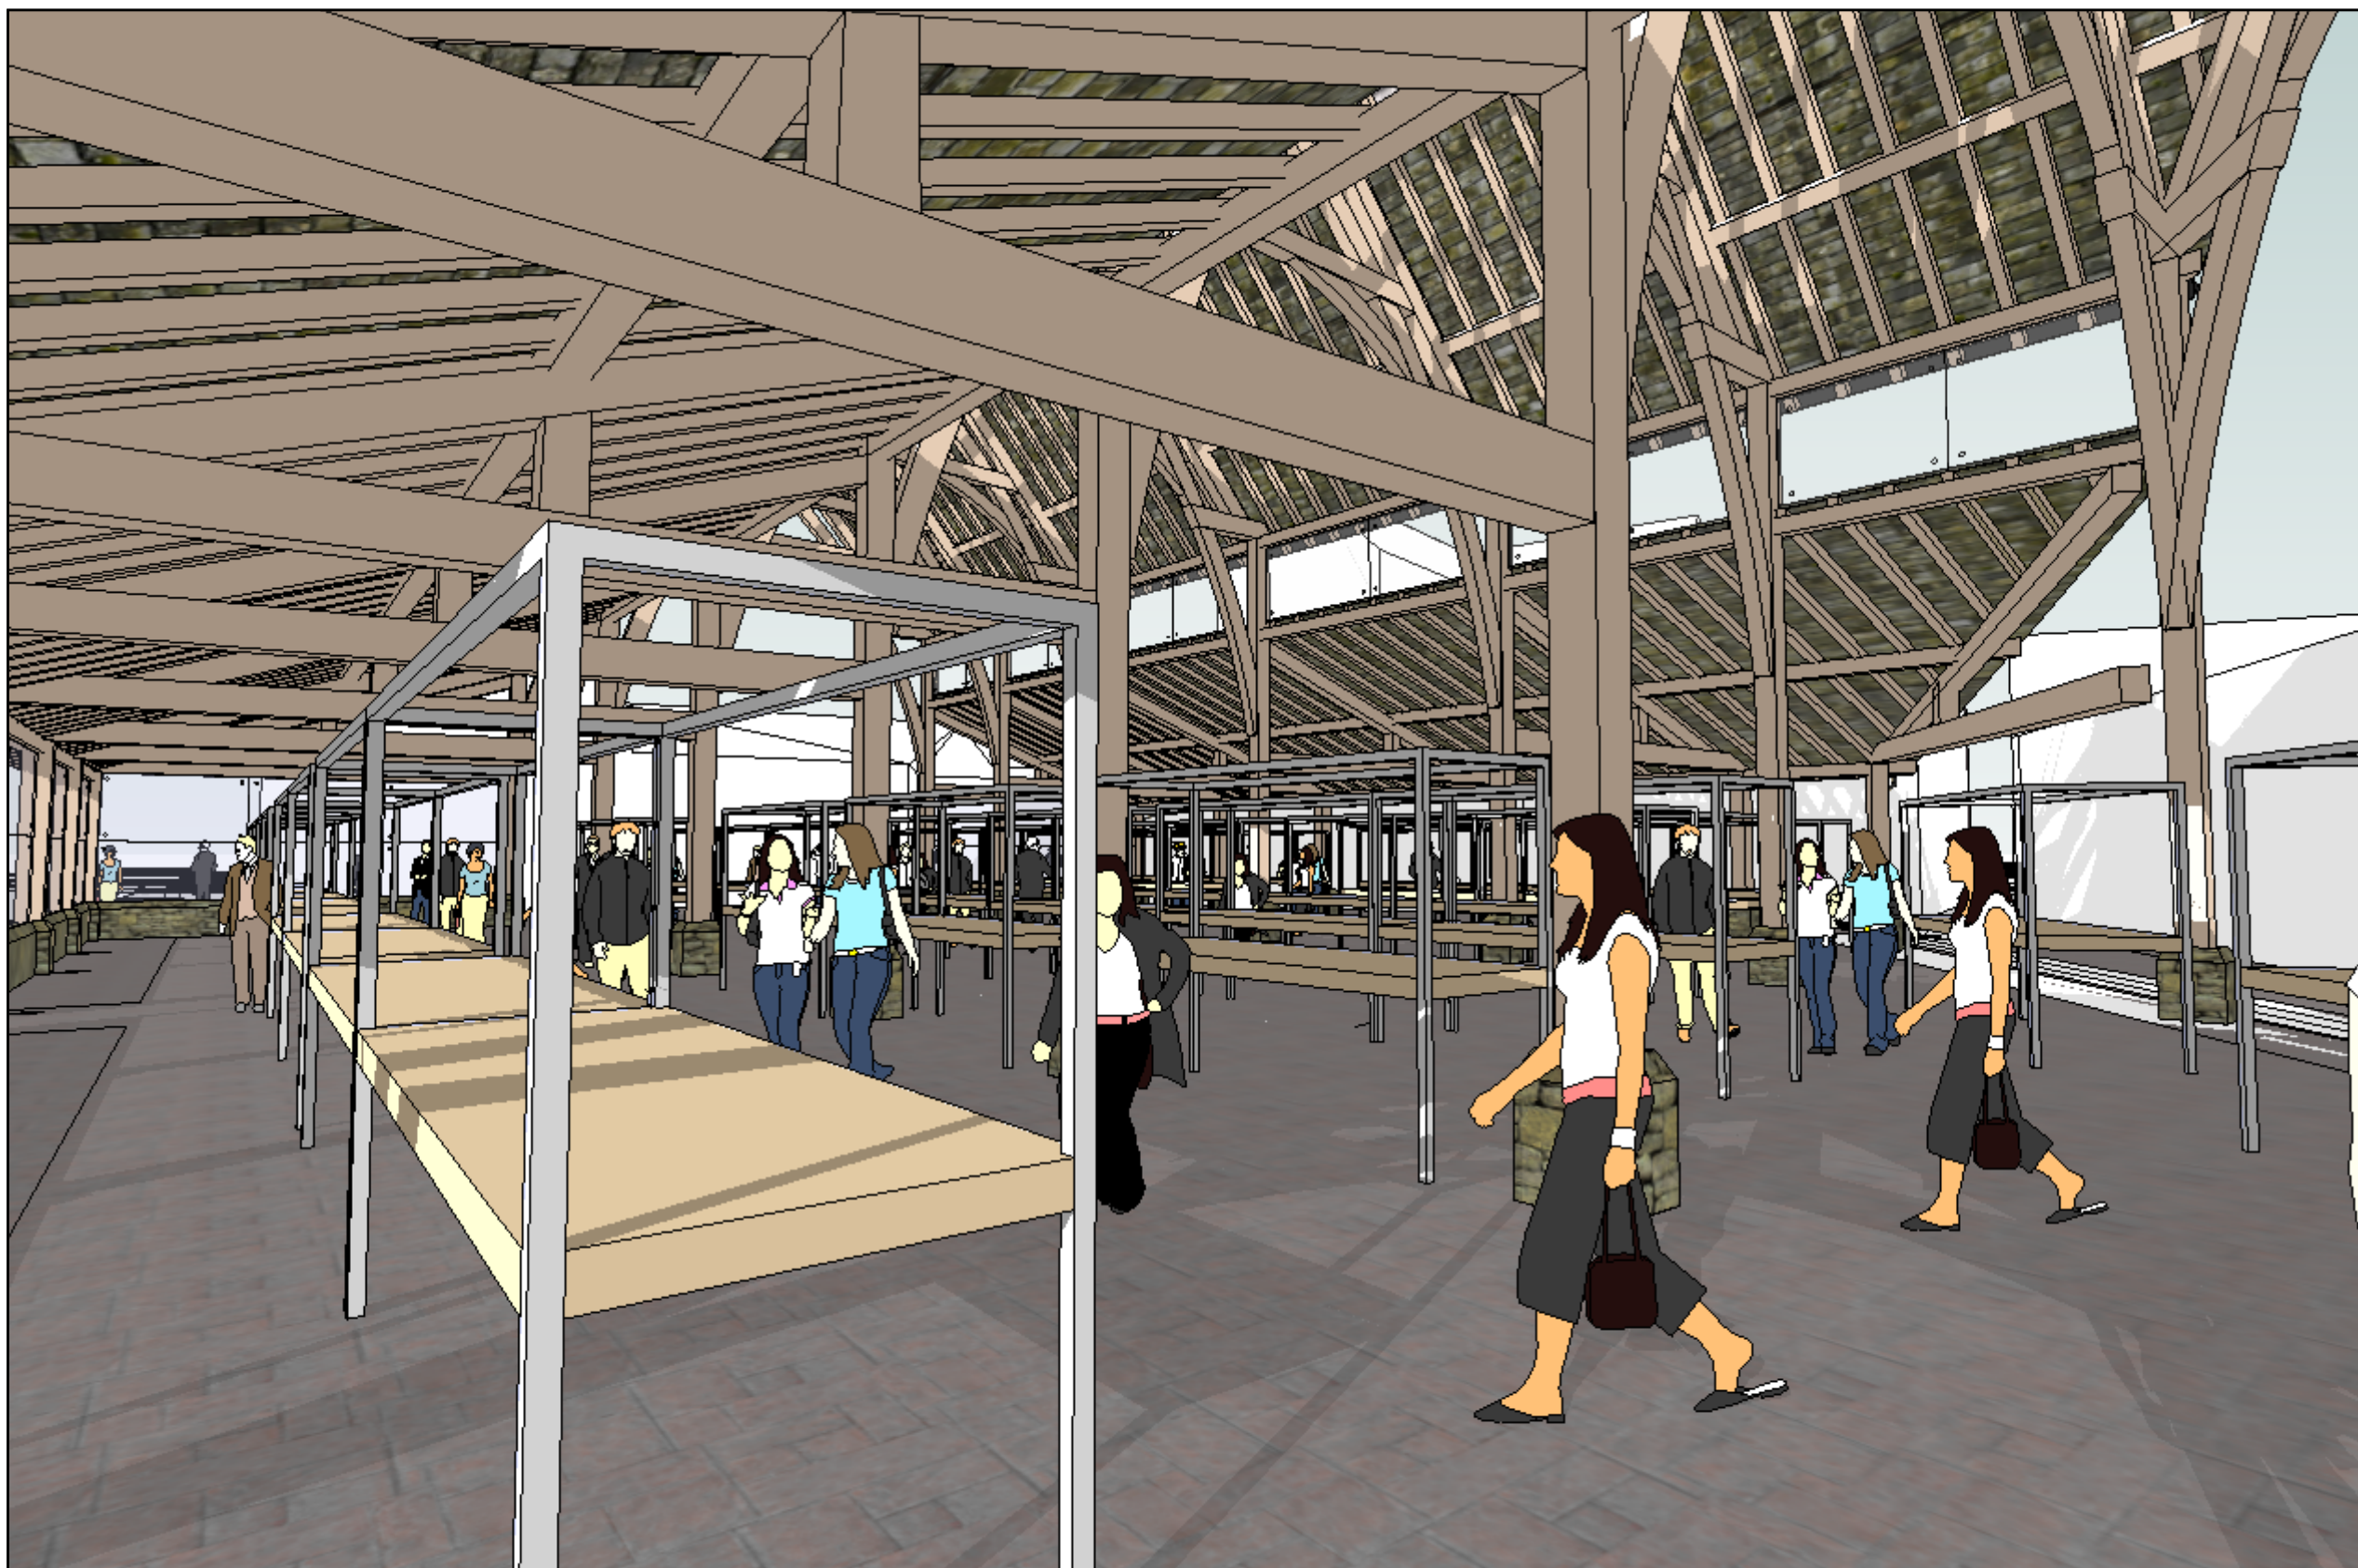

VIEW 8

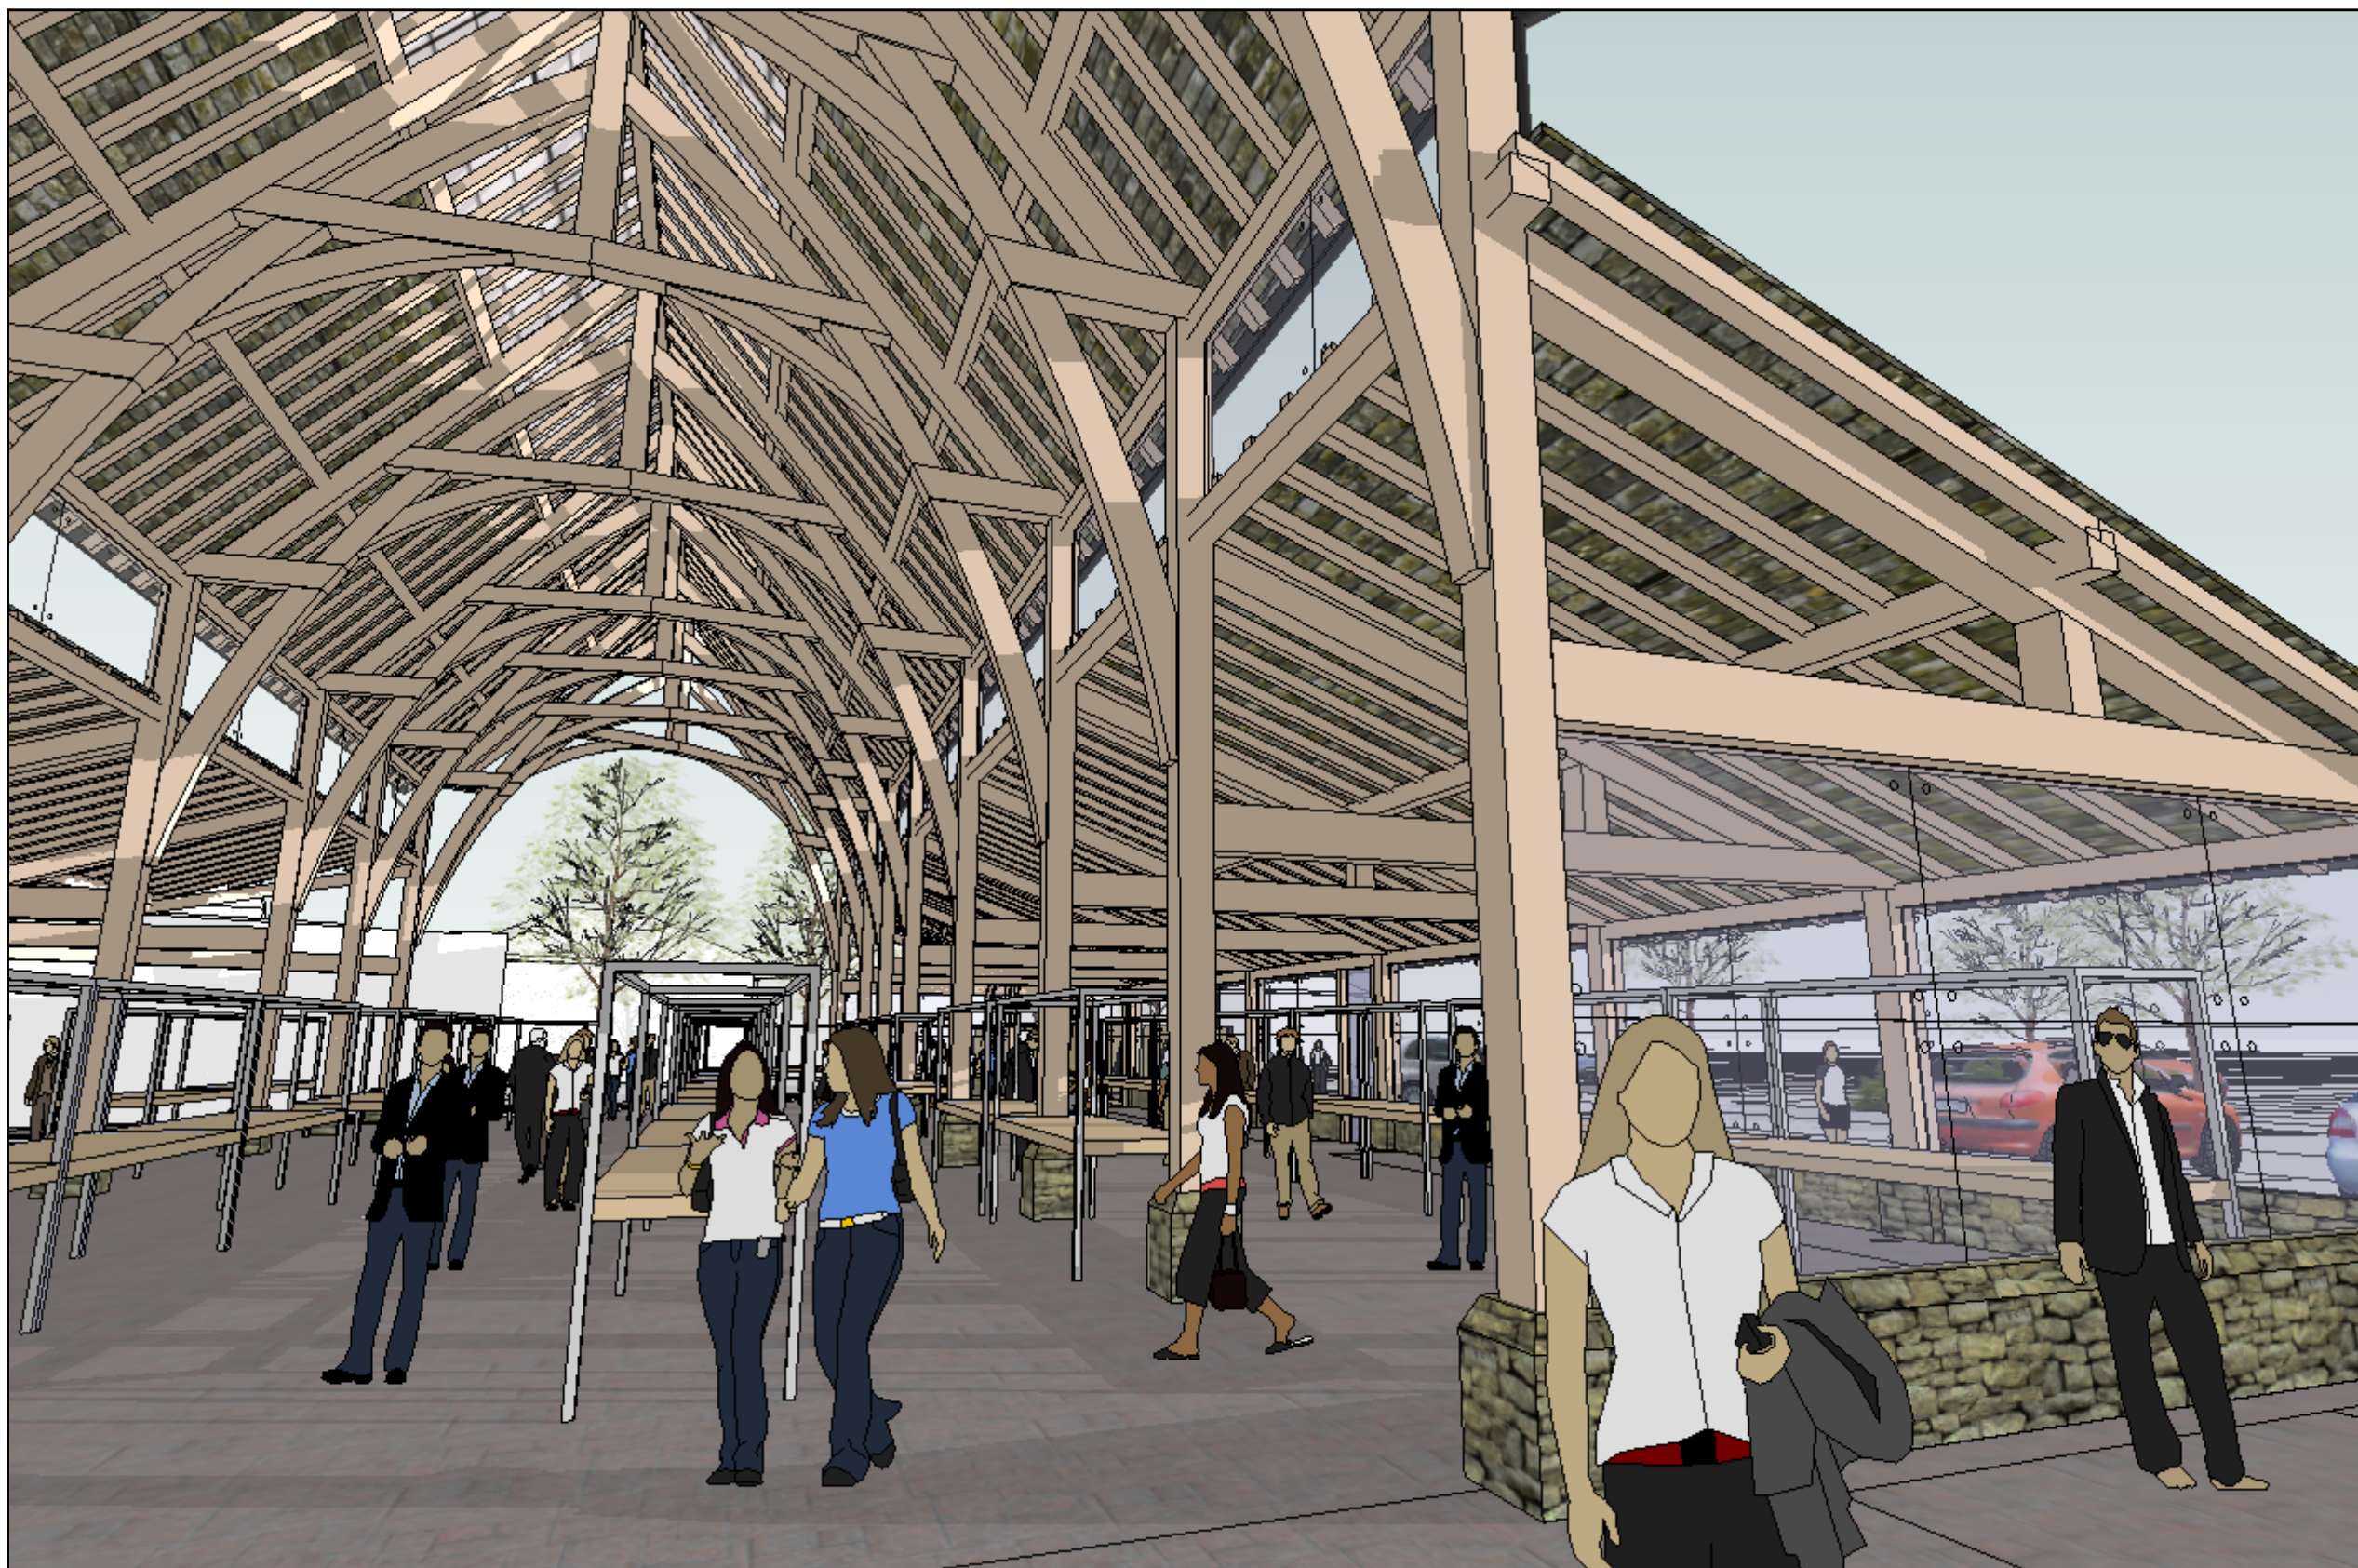

VIEW 9



VIEW 10



VIEW 11