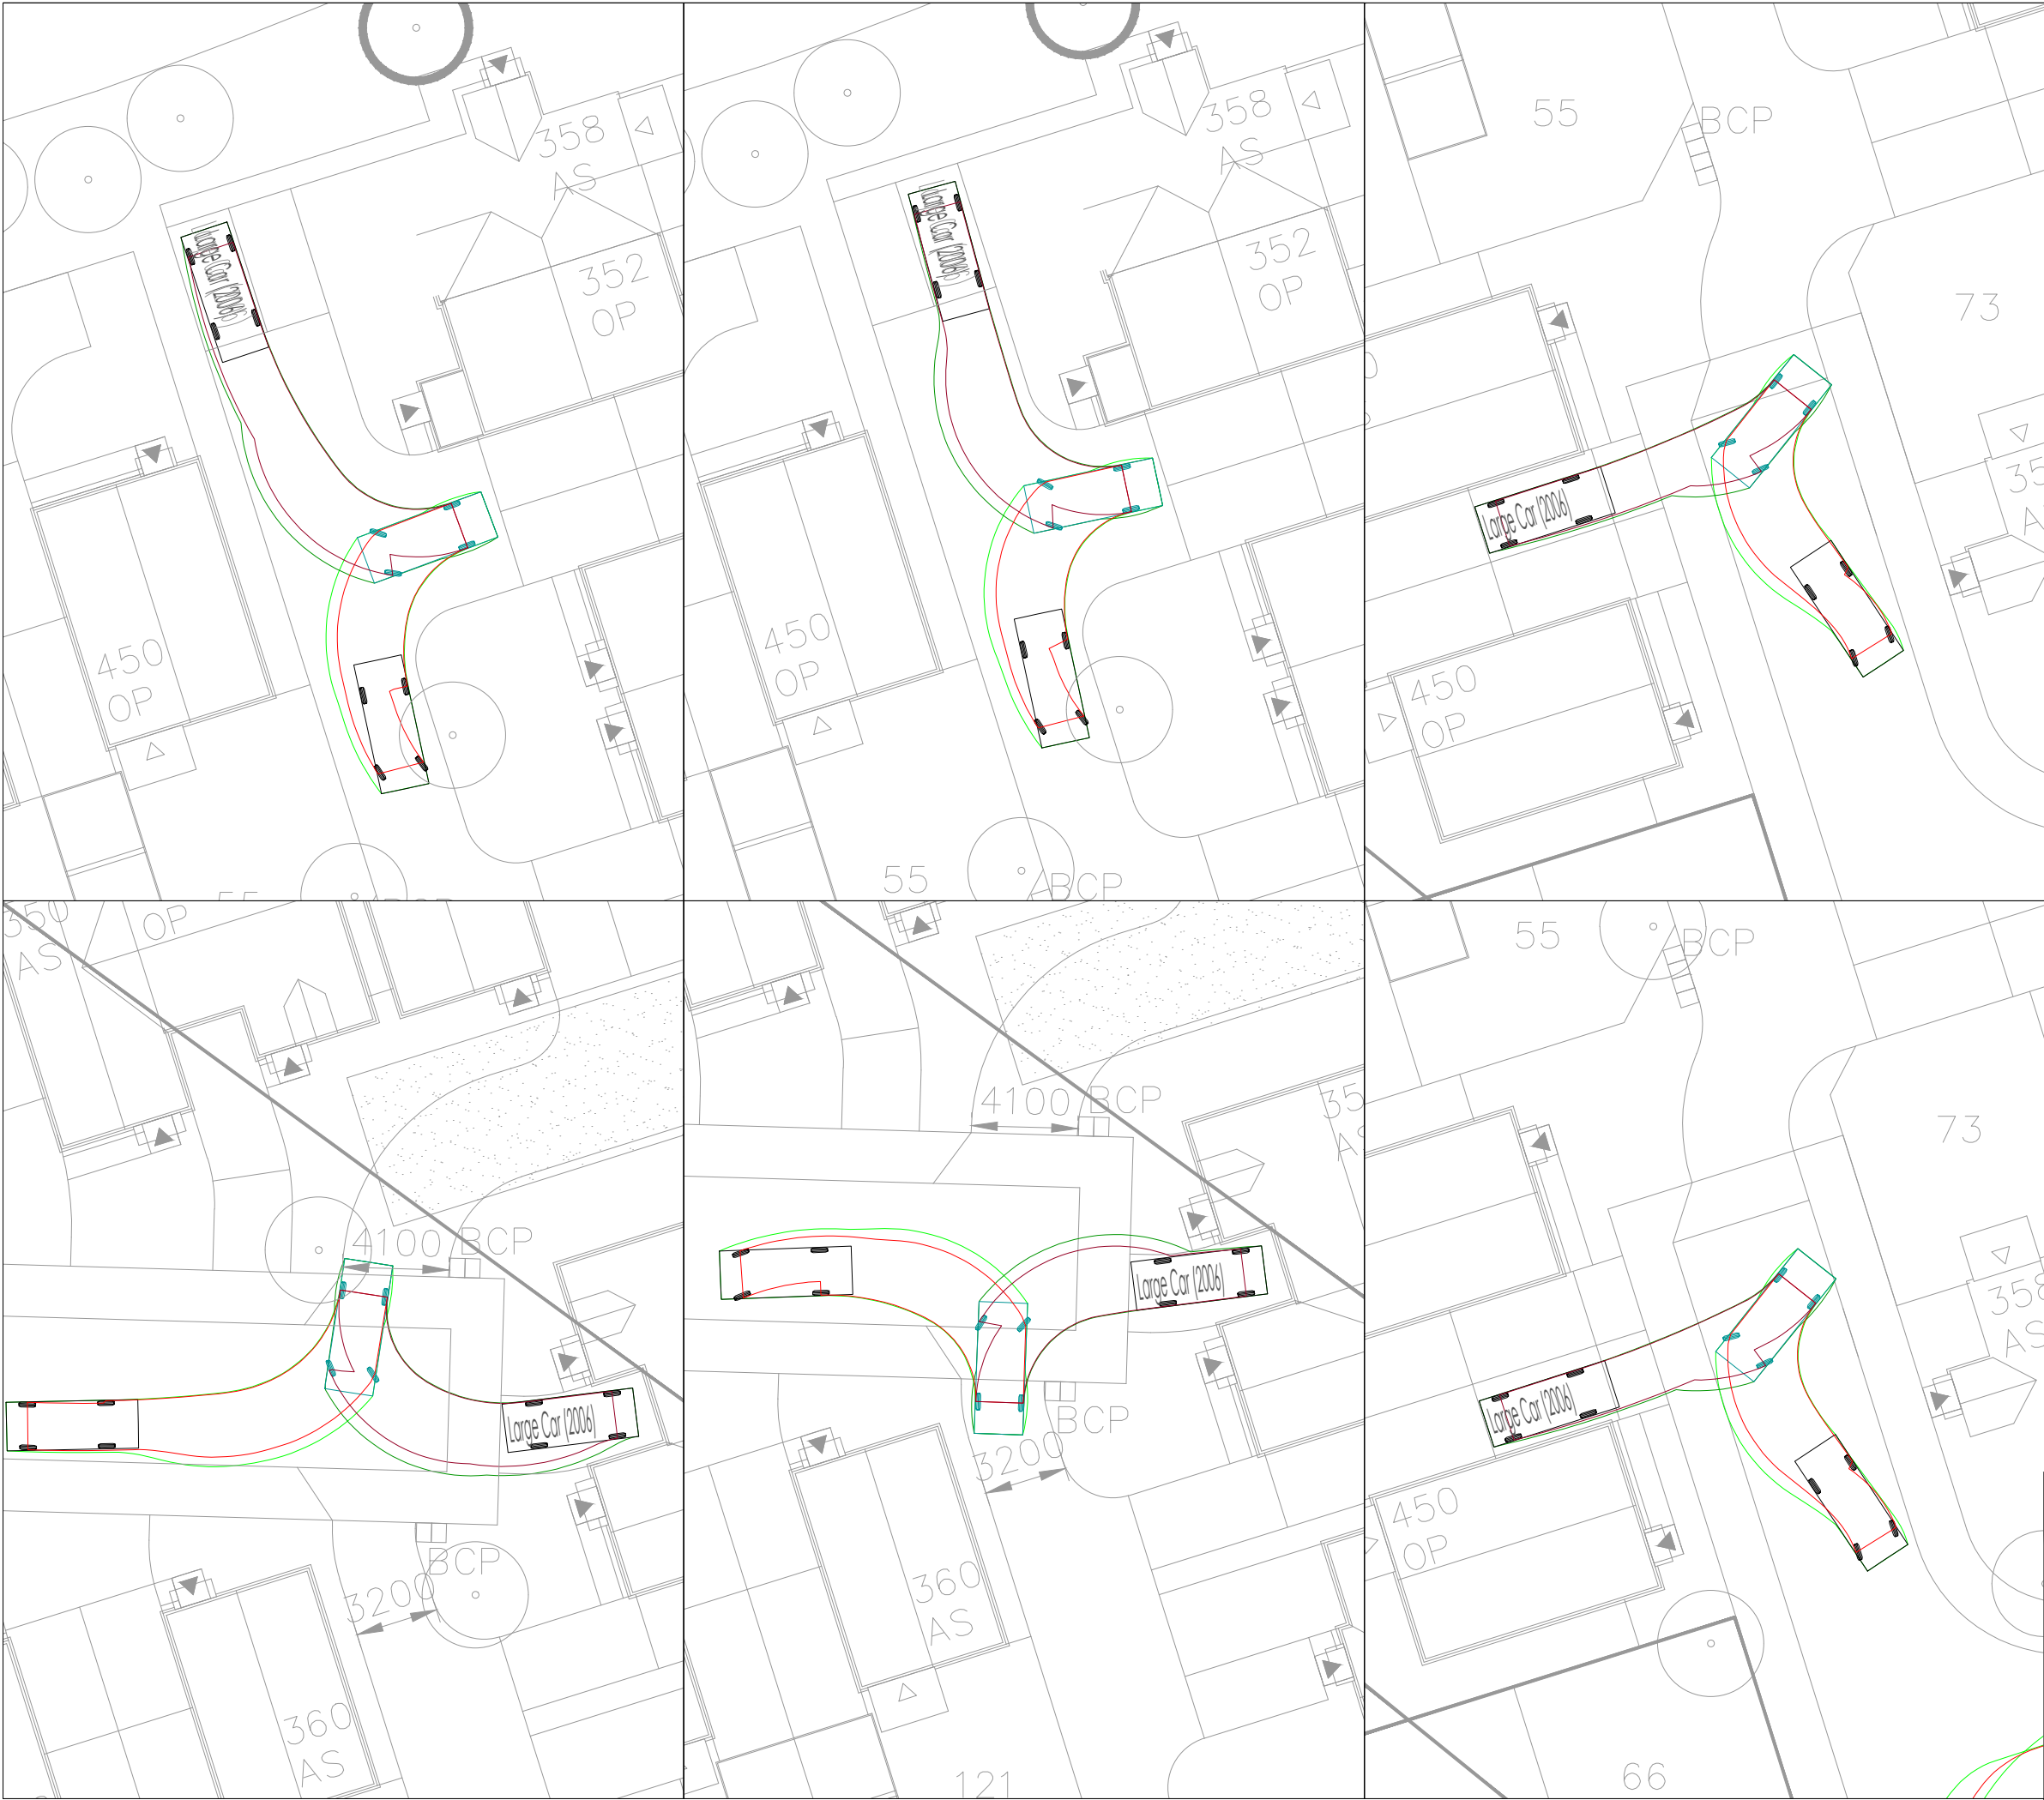


Large Car (2006)
Overall Length 5.079m
Overall Width 1.872m
Overall Body Height 1.525m
Min Body Ground Clearance 0.310m
Max Track Width 1.831m
Lock to lock time 4.00s
Kerb to Kerb Turning Radius 5.900m

Date	Rev	Description	Drawn	Chkd	
					
Project Lockwood Road, Goldthorpe					Revision -
Title Swept Path Analysis					Scale @ A3 1:250
TPS Project Number P1557			Drawing Number T - 1008		