
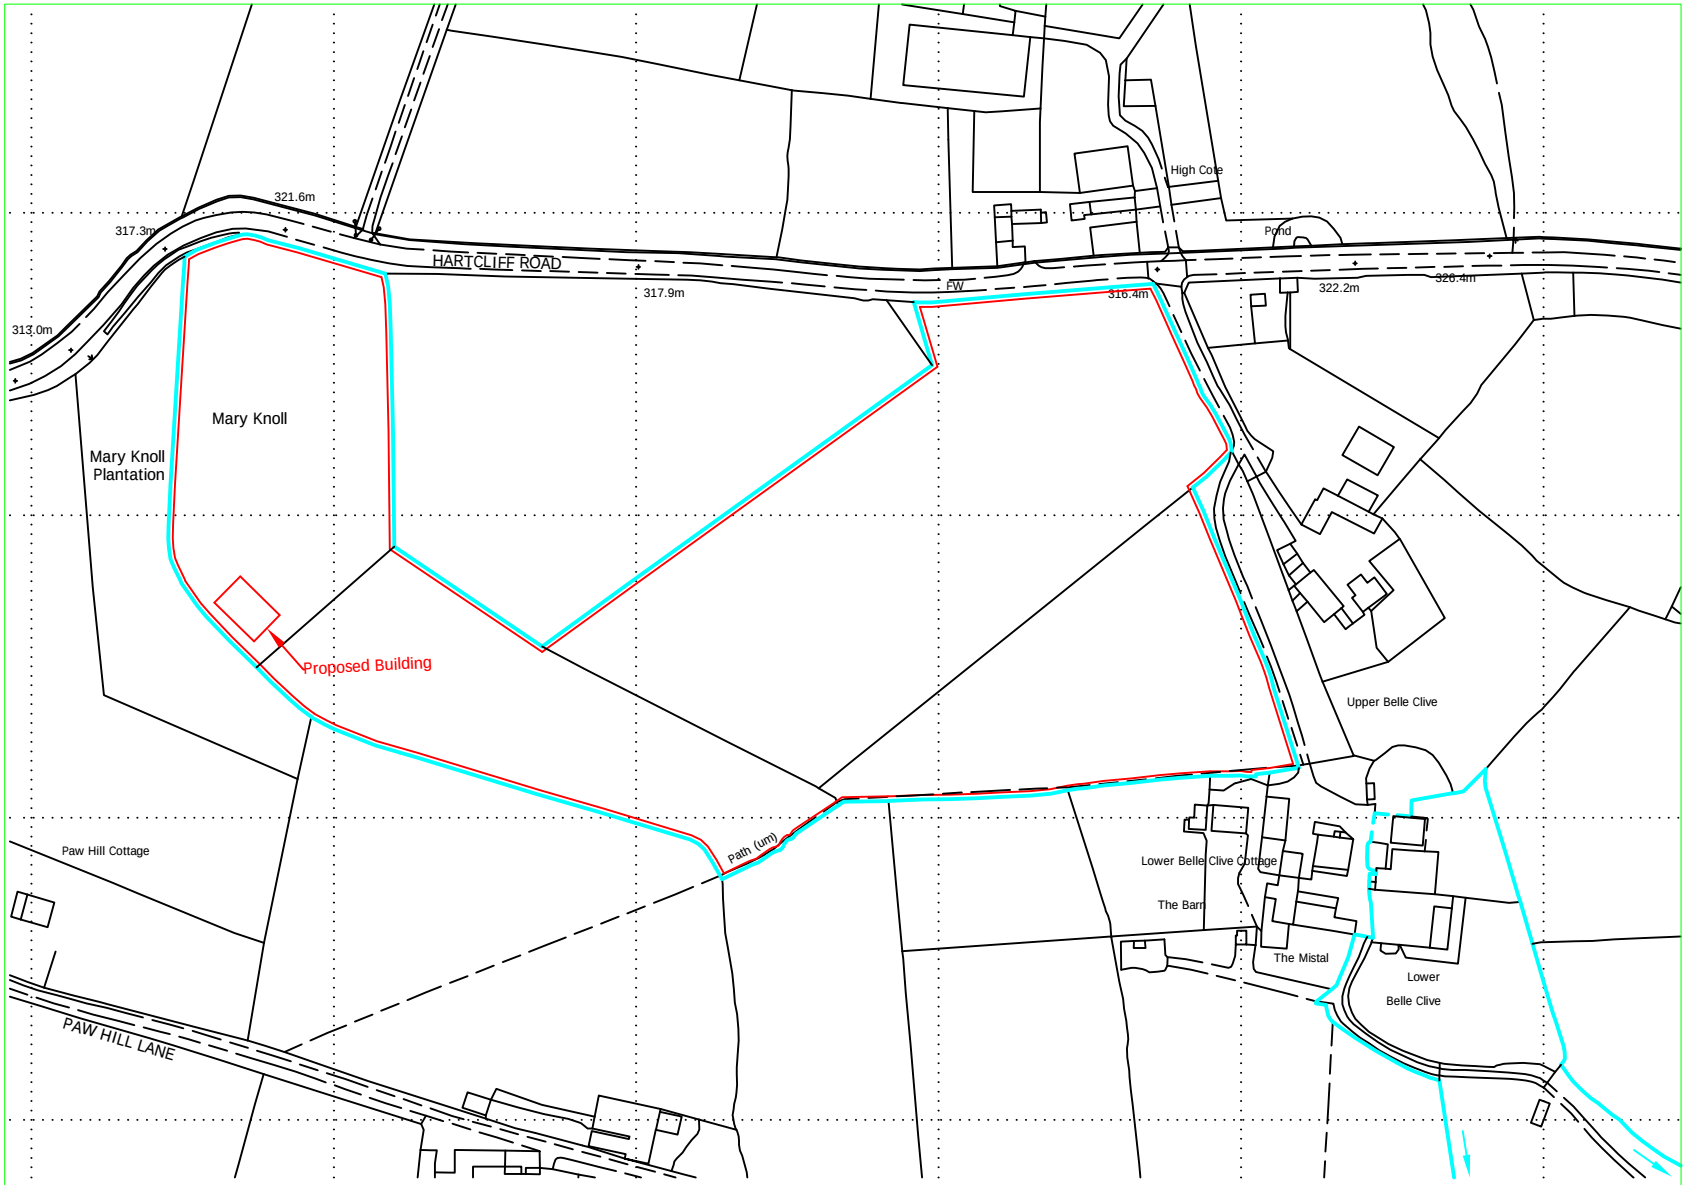


Ordnance Survey (c) Crown Copyright 2016. All rights reserved. Licence number 100022432

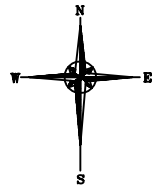

Reproduced from Ordnance Survey digital map data, 1:2500 scale, by permission of Ordnance Survey on behalf of The Controller of Her Majesty's Stationery Office.
© Crown copyright.
All rights reserved.
Licence Number: 100046980

A & H Structures Ltd
Narlow Works, Thorpe
ASHBOURNE. DE6 2AT
Tel: 01335 350419
Fax: 01335 350533

Client:

Mr B Drewery
Lower Belle Clive Farm, Hartcliff Road,
Penistone, Sheffield. S36 9FE

Project:

Proposed Agricultural Building

Title:

Location Plan

Date:	Scale:	Paper:	Drawn:	Checked:
26/02/2016	1:2500	A4	DB	

DRG.No.	Rev:	App:
1121-003		