

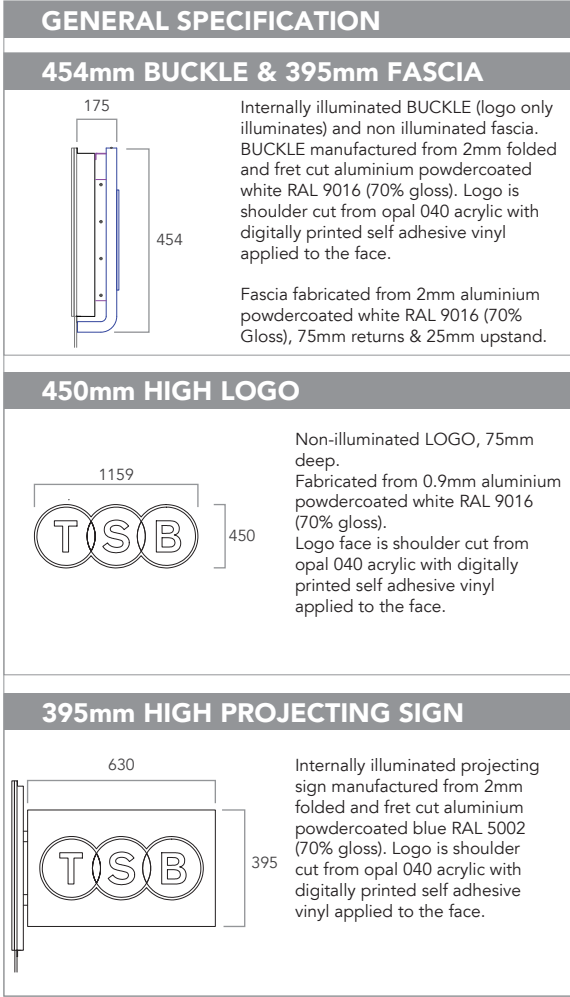


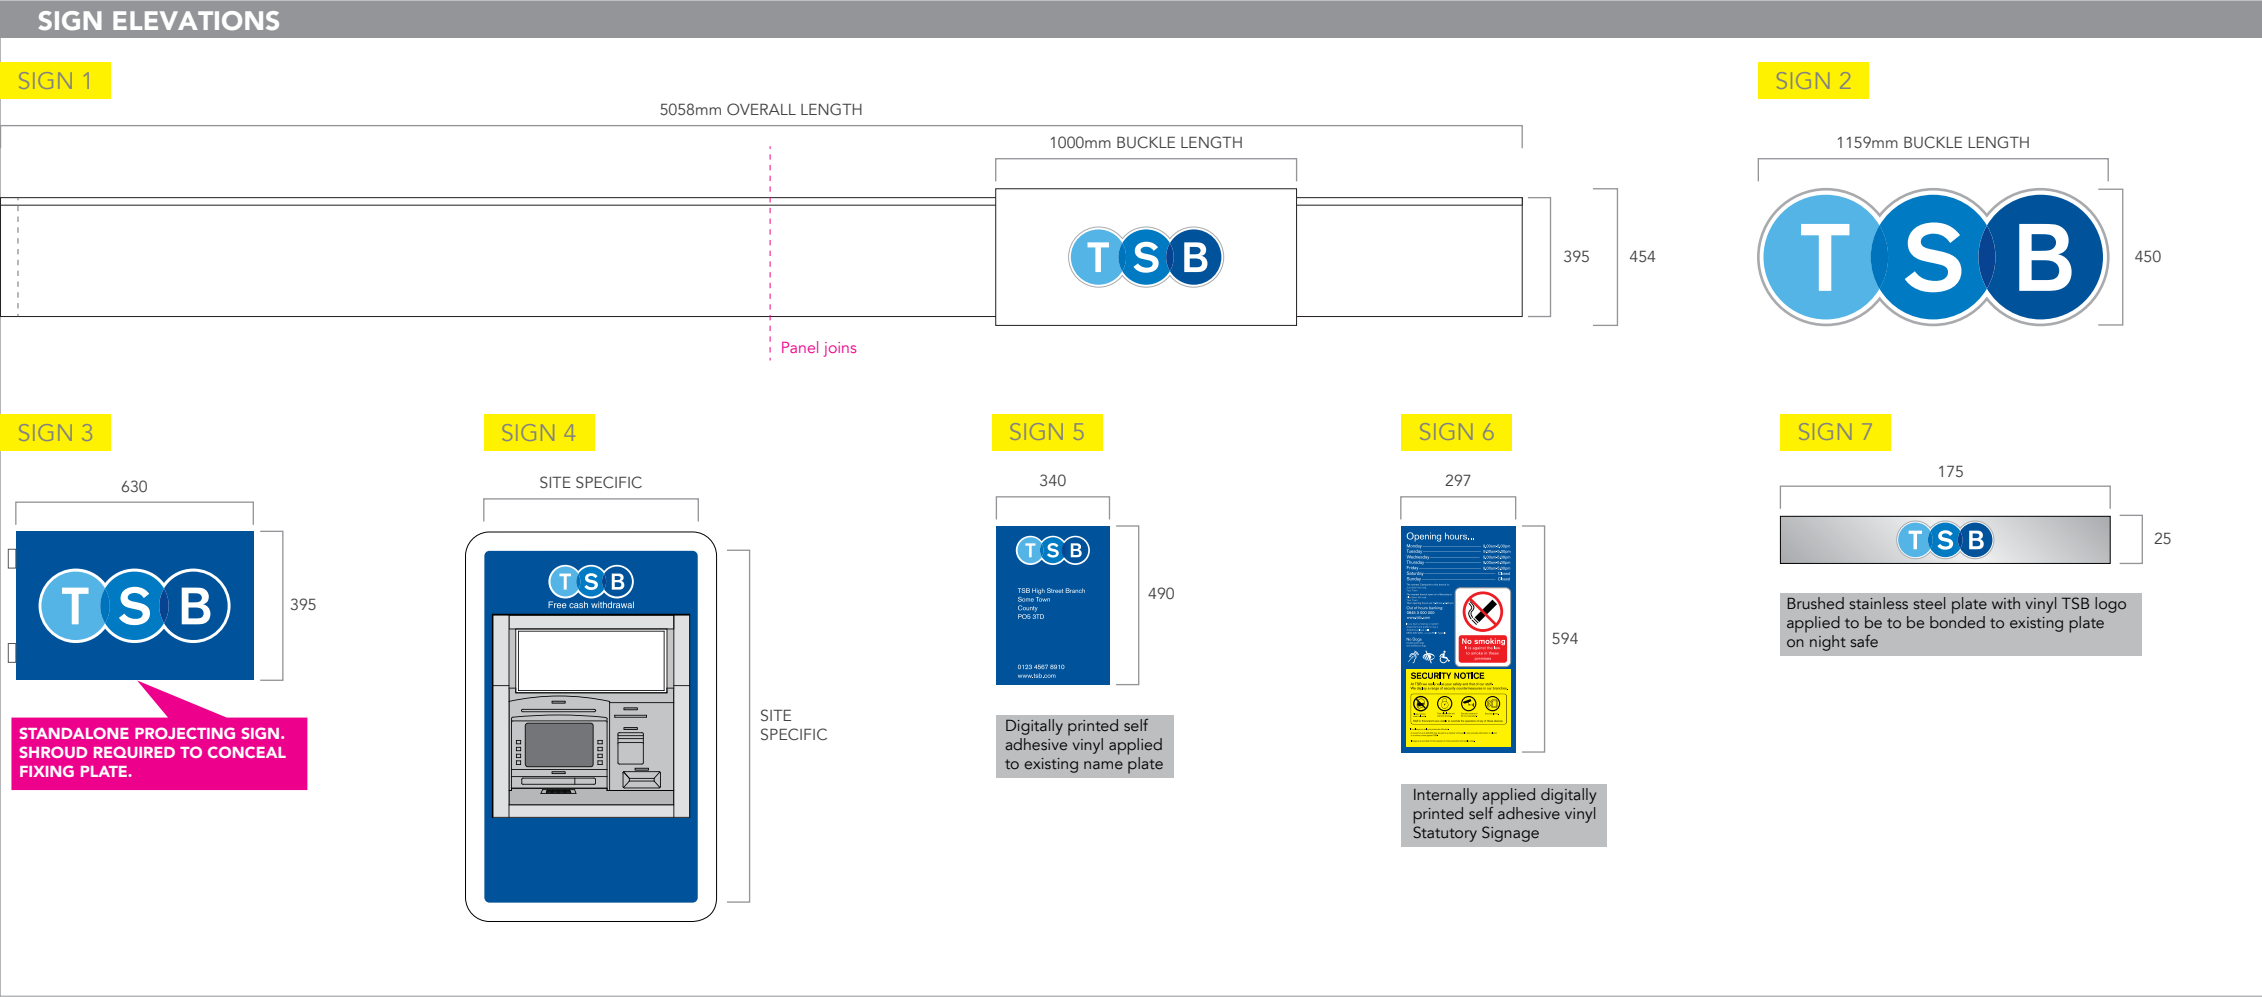


50801200 - BARNSELEY MARKET HILL

Lloyds Roll-out Project

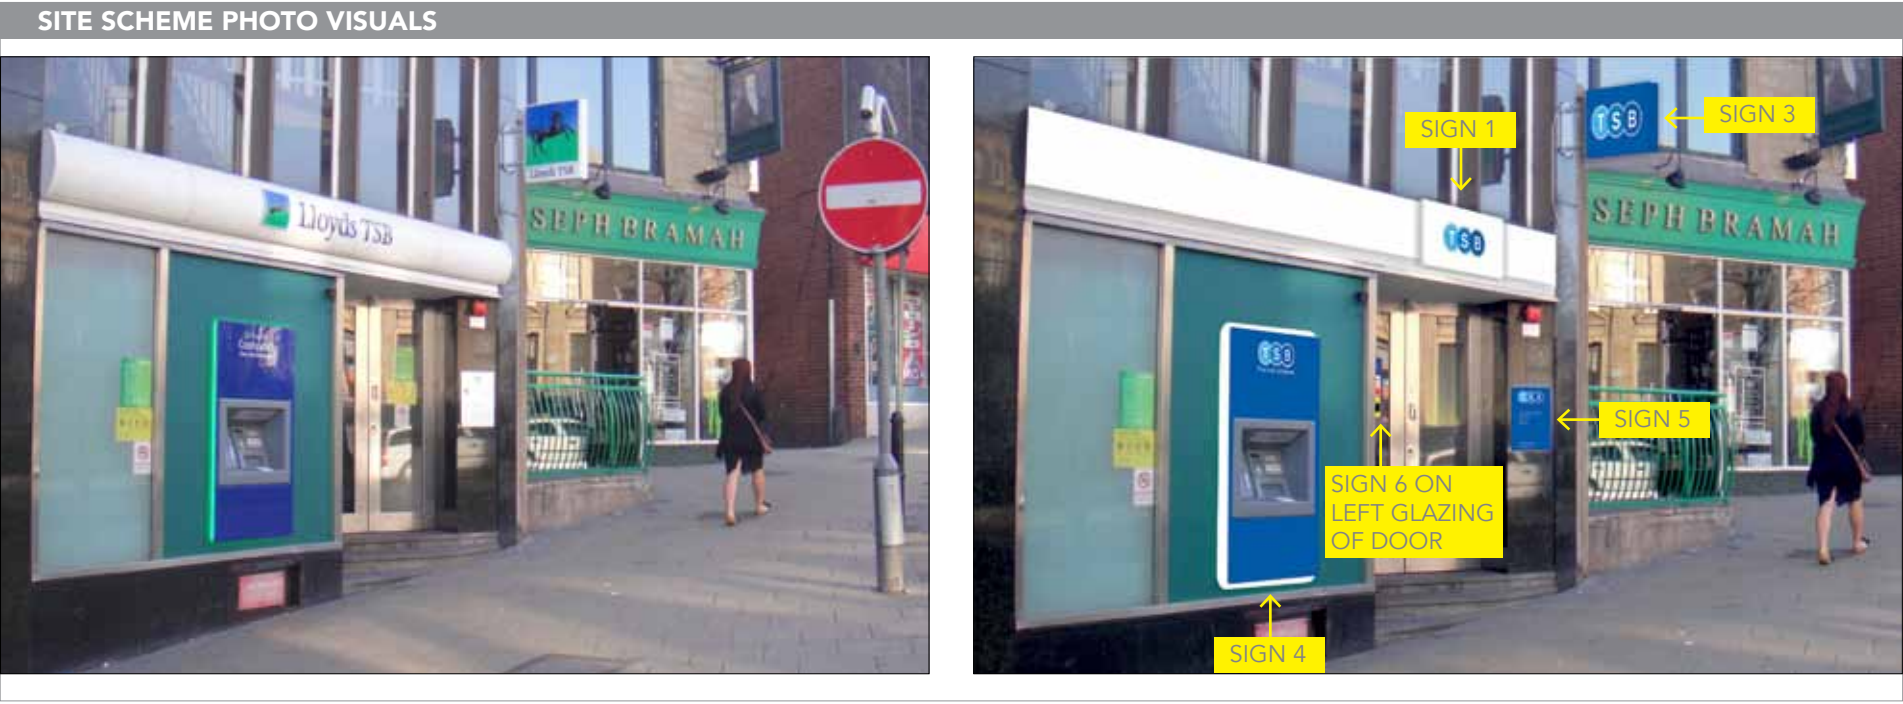

Lloyds Roll-out Project

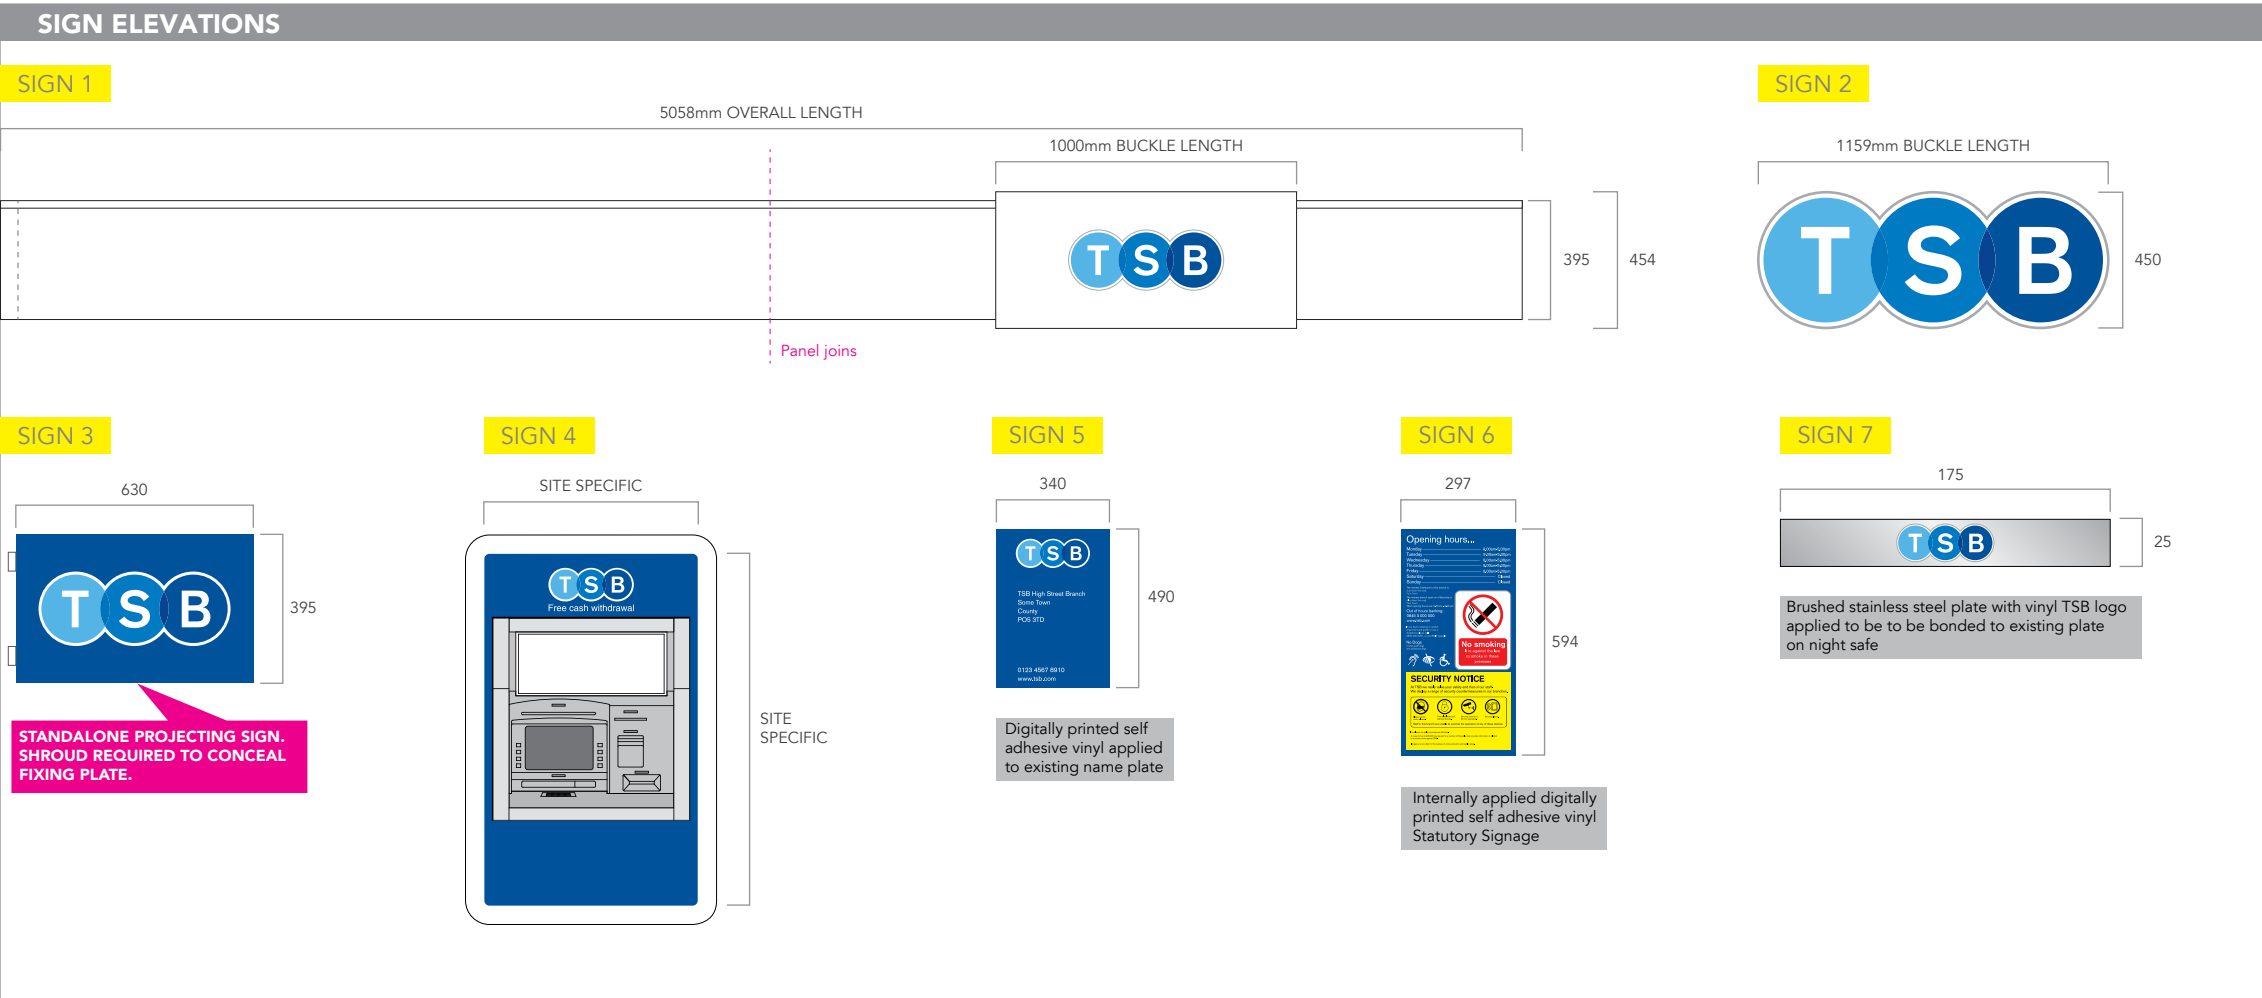

GENERAL SPECIFICATION

ATM SURROUND - existing




10mm thick clear acrylic panel with the graphic and background colour applied to rear. Acrylic panel will be bonded to face of existing panel.
Existing border to ATM to have white self adhesive vinyl applied to face.

Existing electrics to be disconnected, unit will be non-illuminated.

Aperture to accommodate ATM variants.

Lloyds Roll-out Project

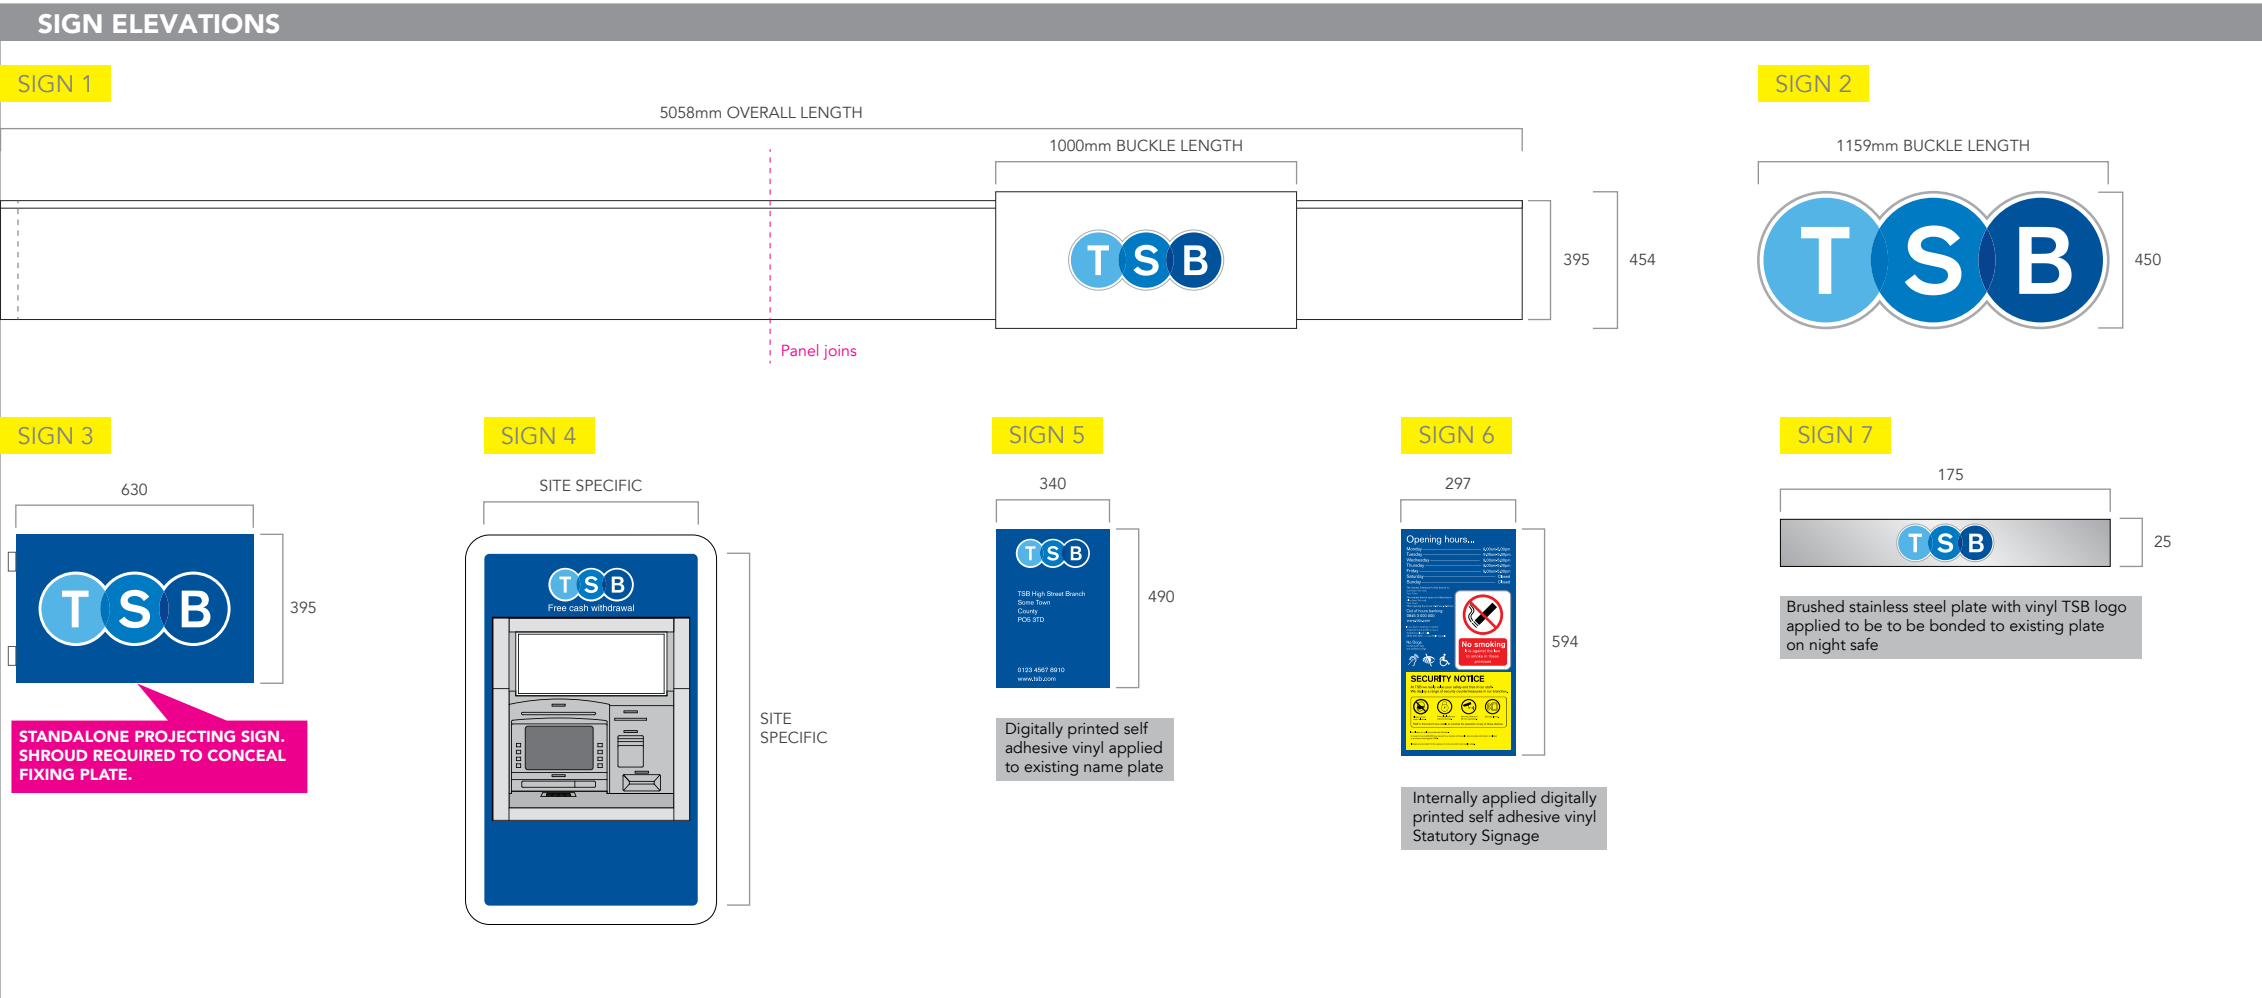

GENERAL SPECIFICATION
