


Block Plan.
1:200

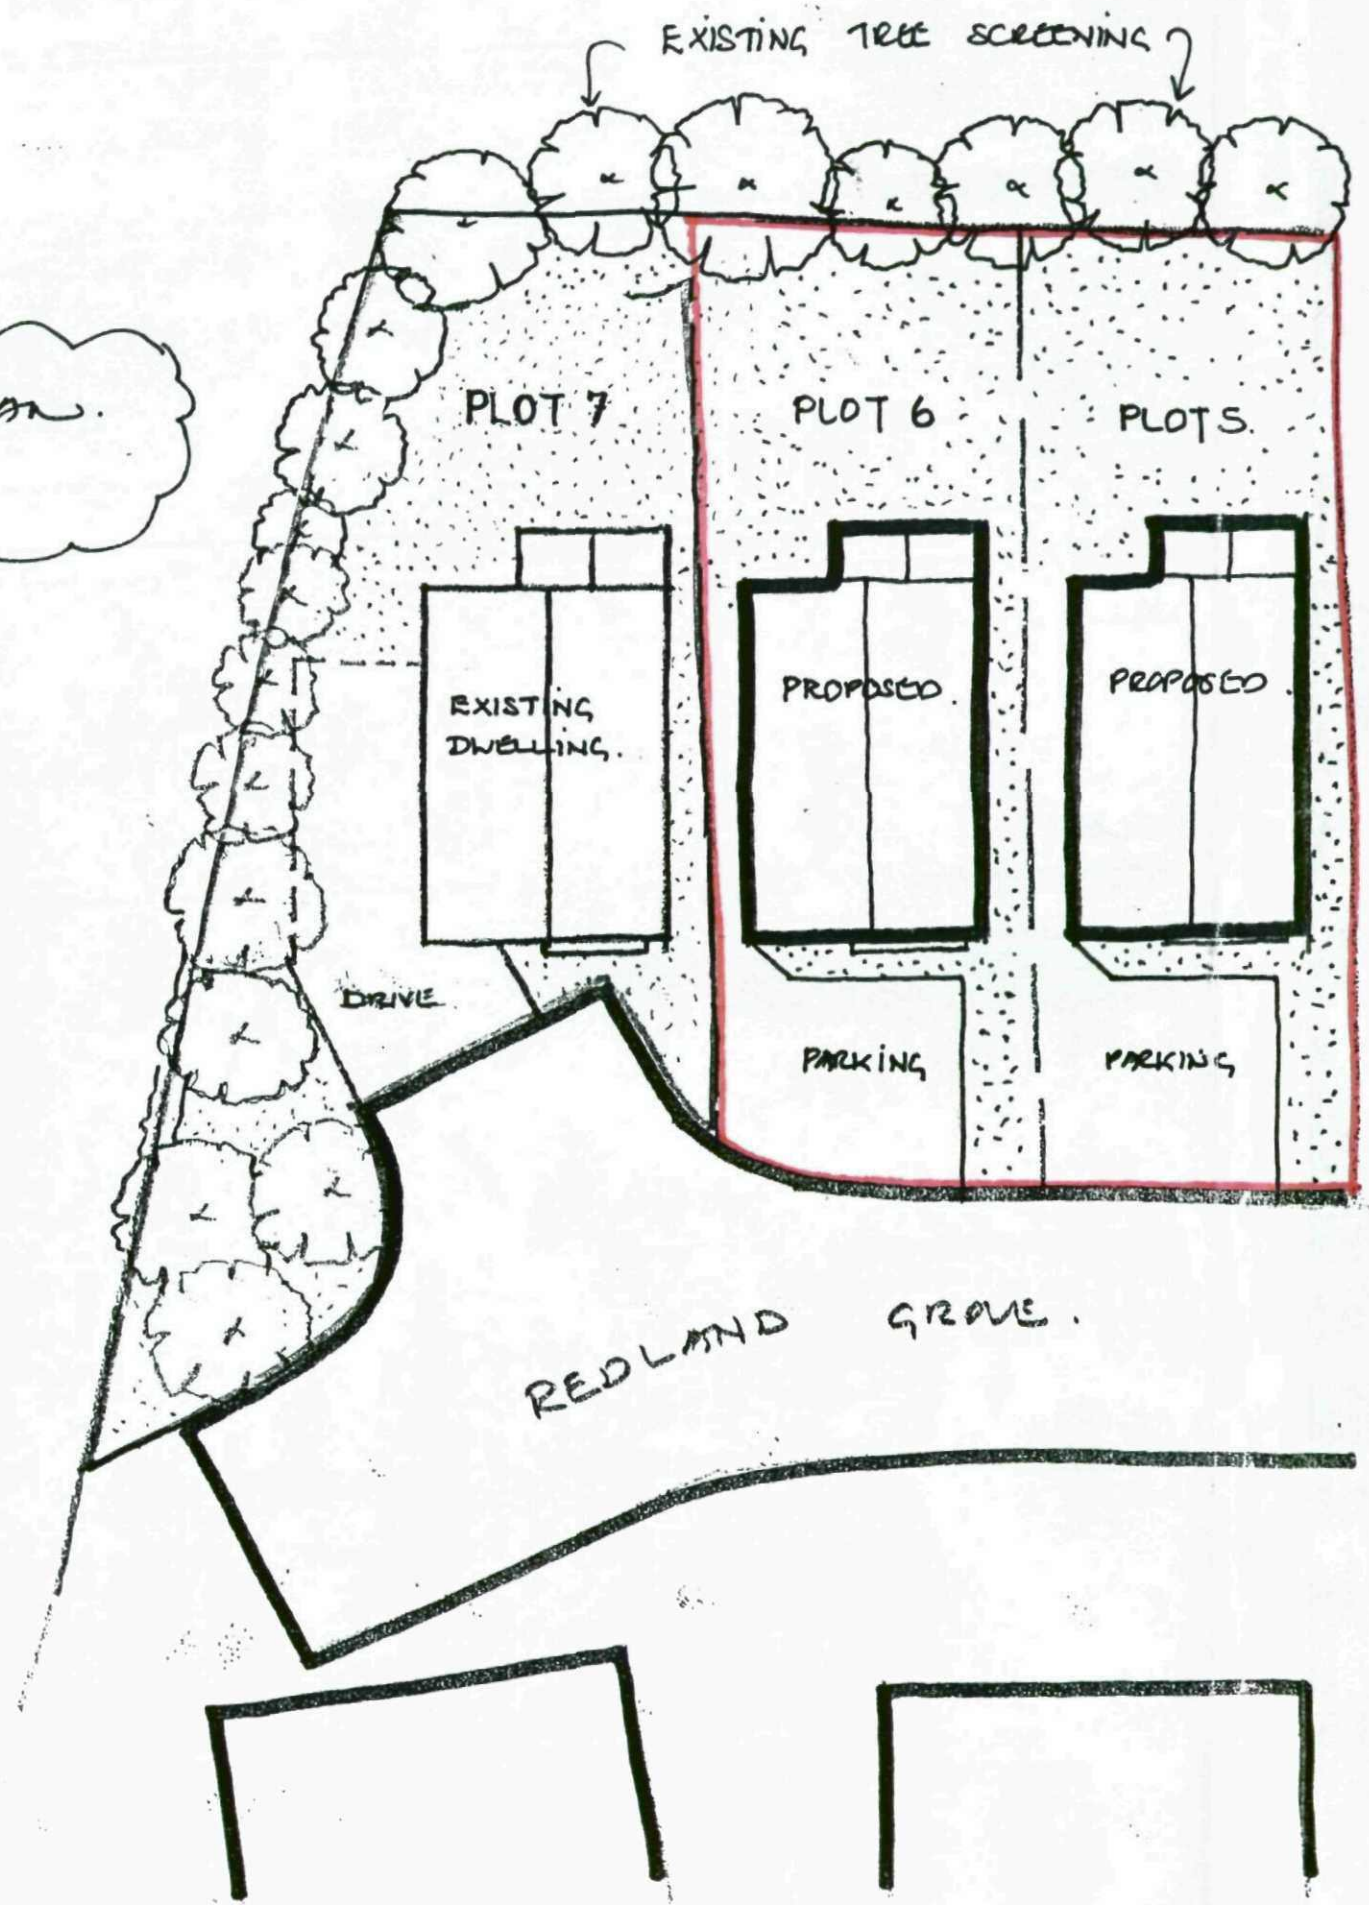

LOCATION PLAN
SCALE 1:1250

ERECTION OF 2N° DETACHED
'CHALET' STYLE DWELLINGS ON
PLOTS 5 & 6 REDLAND GROVE,
AS REPLACEMENTS FOR 2N° DETACHED
Houses PREVIOUSLY APPROVED