


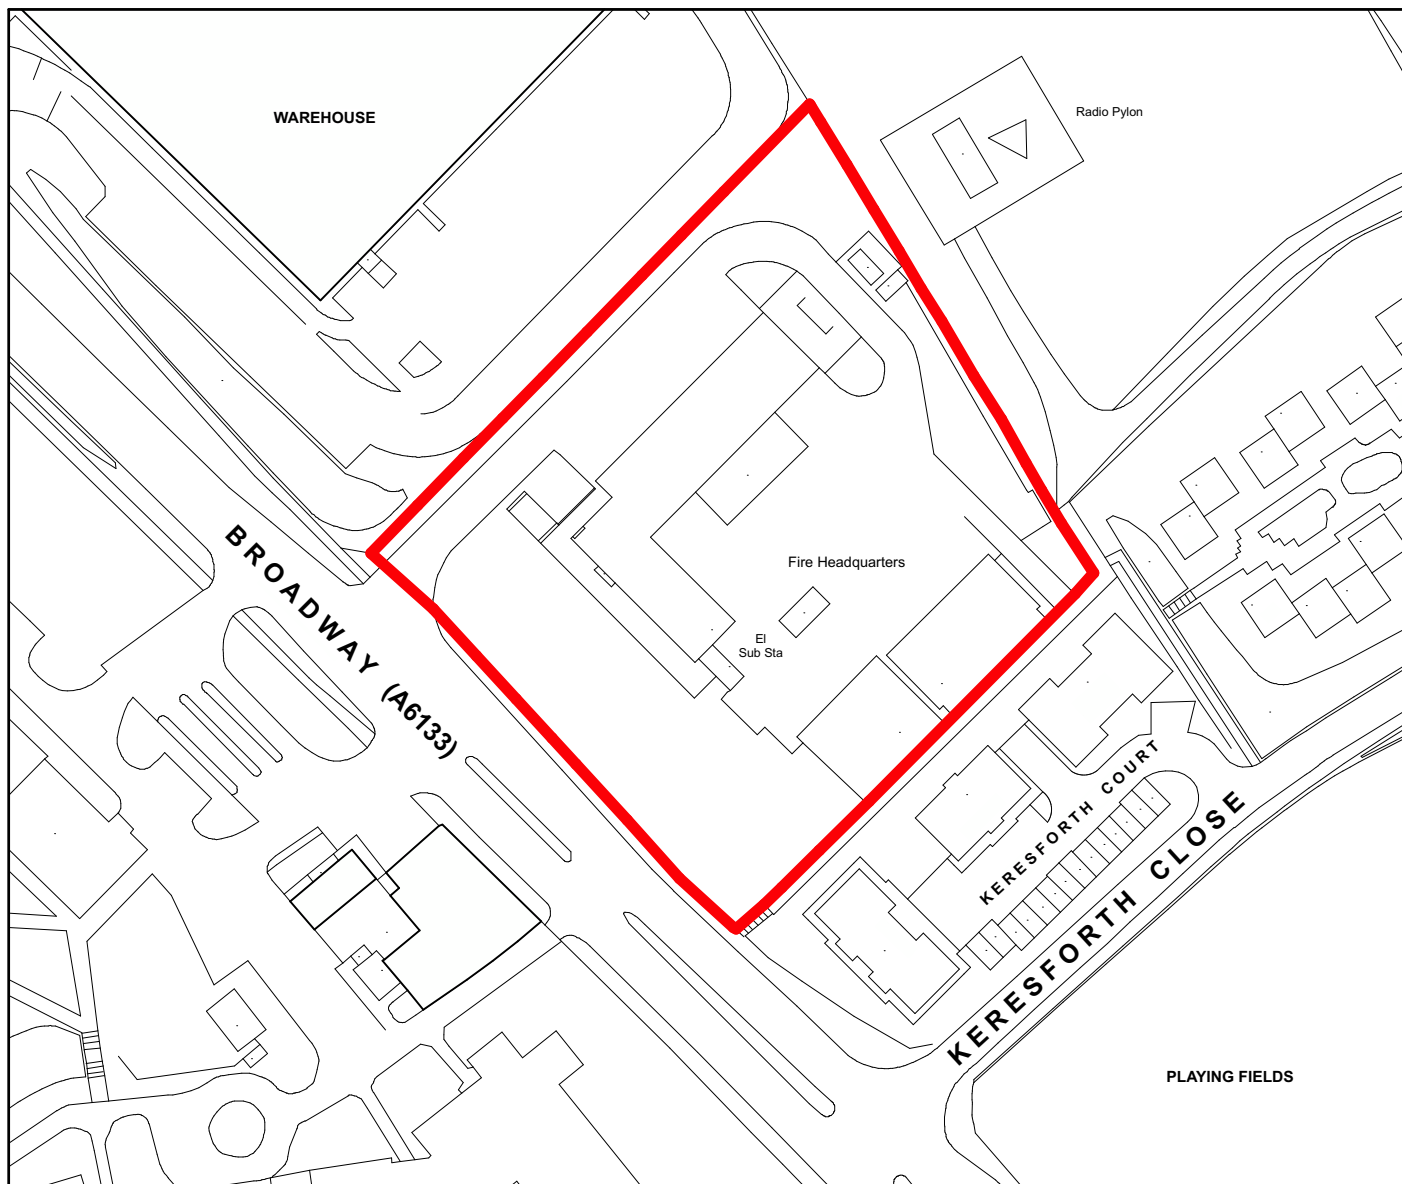

SITE LOCATION PLAN - 1:1250

P02	Issued for Planning.	SB	GQ	20.08.19
P01	First issue	SB	DH	30.01.19

rev	description	drawn	checked	date
-----	-------------	-------	---------	------

Bond Bryan Architects



The Church Studio Springvale Road Sheffield S10 1LP

t +44(0)114 266 2040 w www.bondbryan.com

e barnsley.syfs@bondbryan.co.uk

Barnsley Fire Station Broadway A6133 Barnsley

South Yorkshire Fire and Rescue



SITE LOCATION PLAN

bba project ref	scale(s)	original paper size
18-033	1:1250	A4

name :

project originator volume level type role number

SYFRS - BBA - Z0 - XX - DR - A - 1001

status : suitability description

D5 SUITABLE FOR PLANNING

revision : revision description

P02 PRELIMINARY

This document is © Bond Bryan Architects Ltd. If in doubt ASK. Drawing measurements shall not be obtained by scaling. Verify all dimensions prior to construction. Immediately report any discrepancies on this document to the Architect. This document shall be read in conjunction with associated models, specifications and related consultant's documents.