




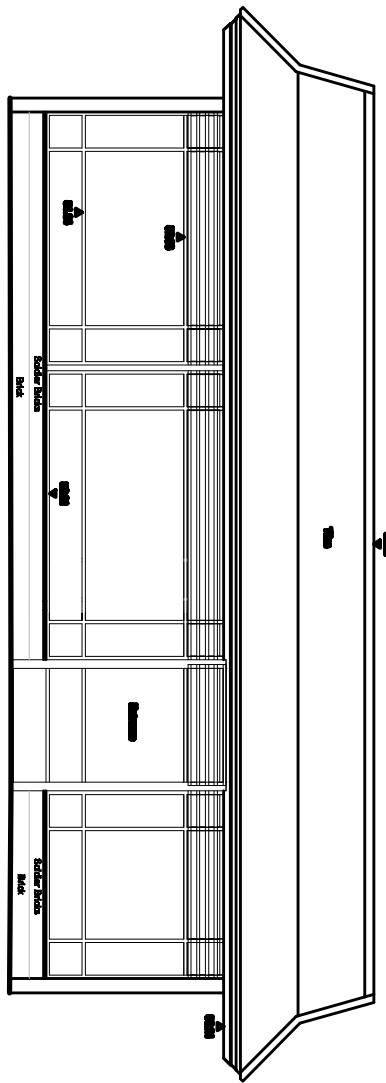


ELEVATION 1

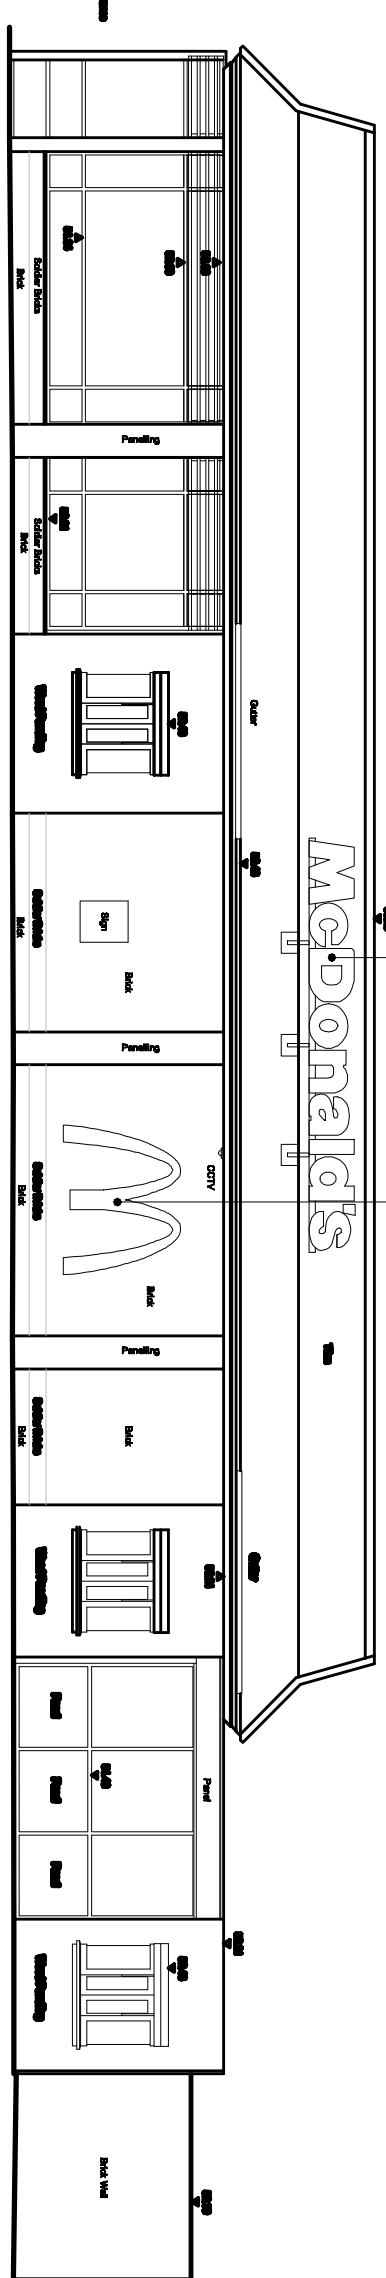

ELEVATION 2

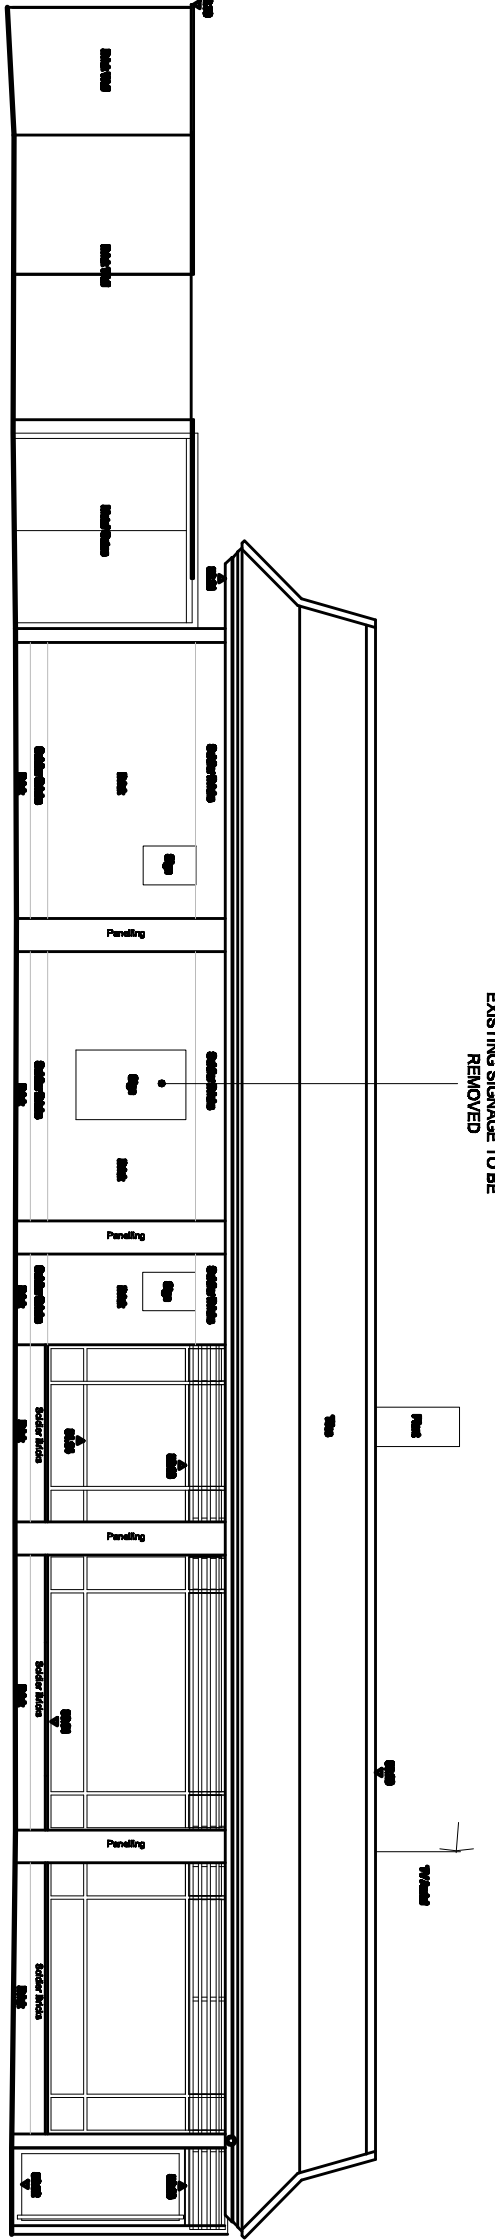


ELEVATION 3

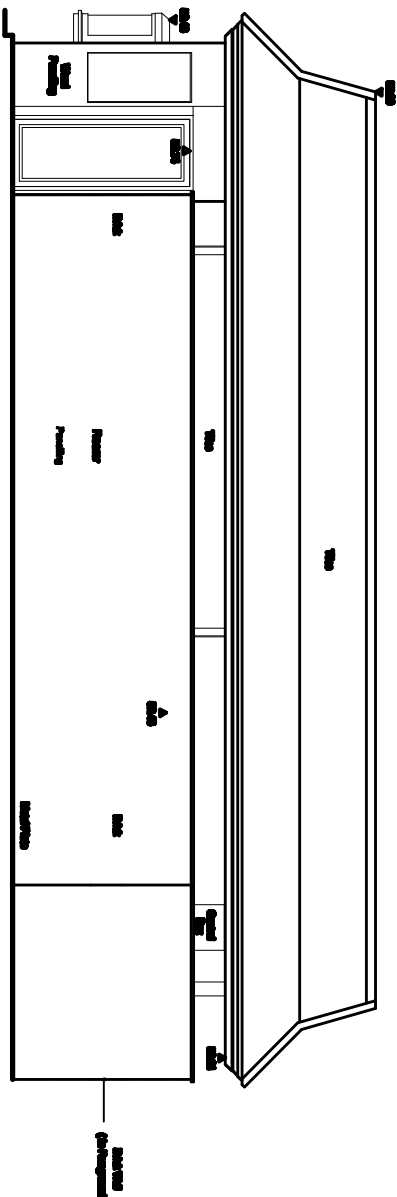


ELEVATION 4


EXISTING ELEVATIONS

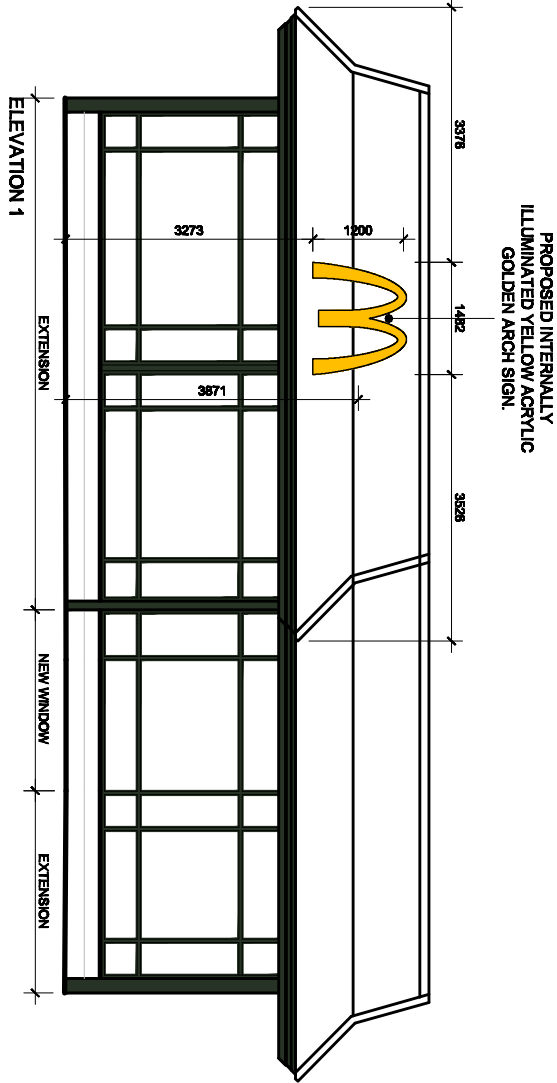

ELEVATION 1

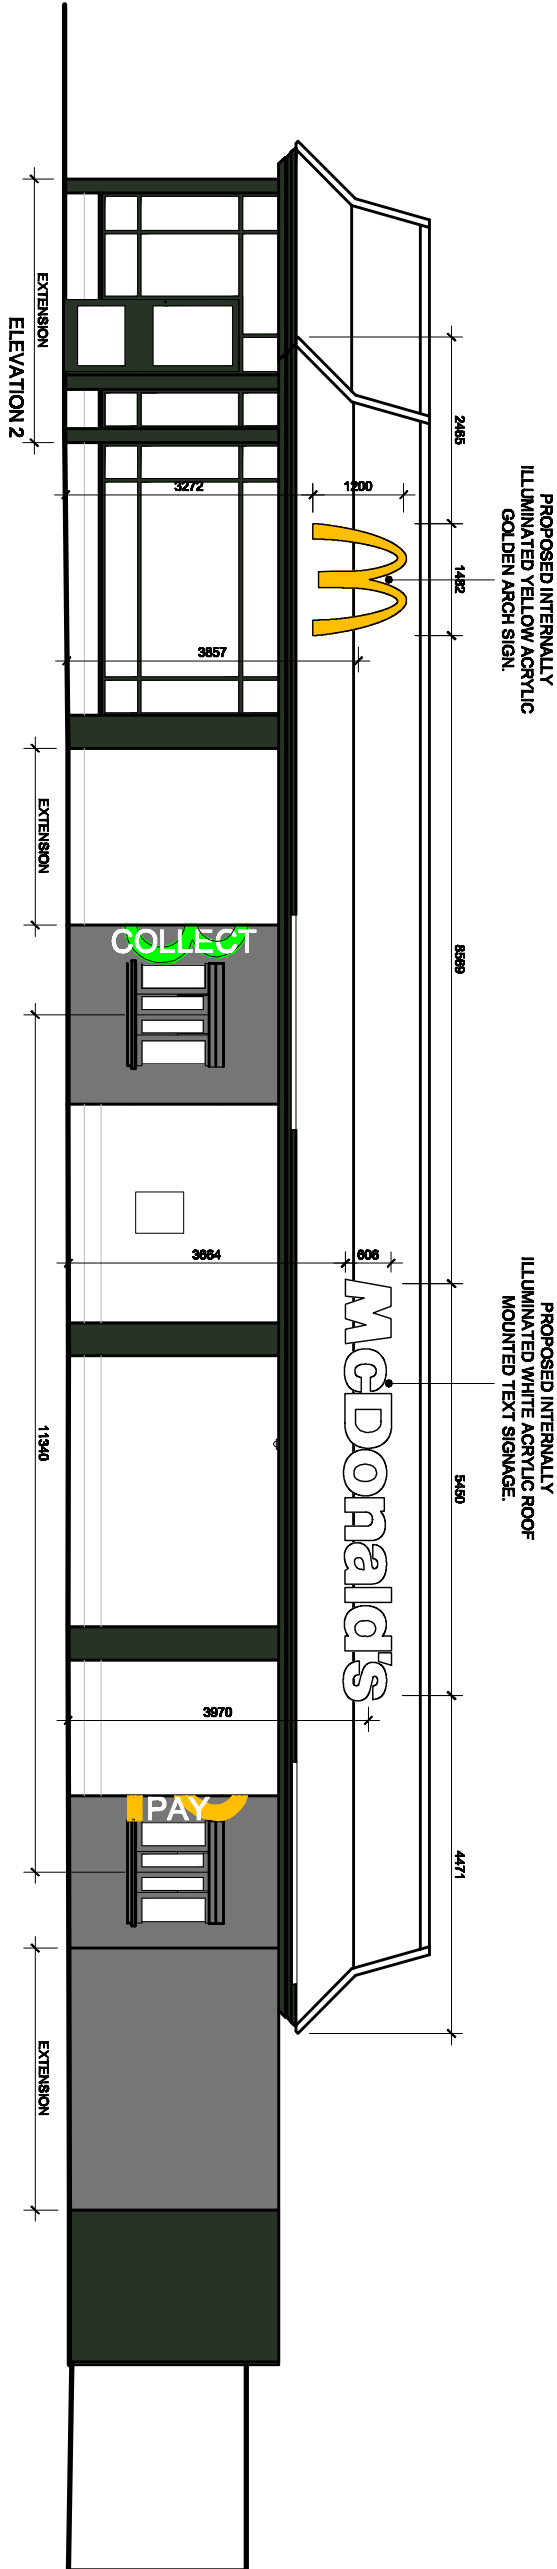

ELEVATION 2

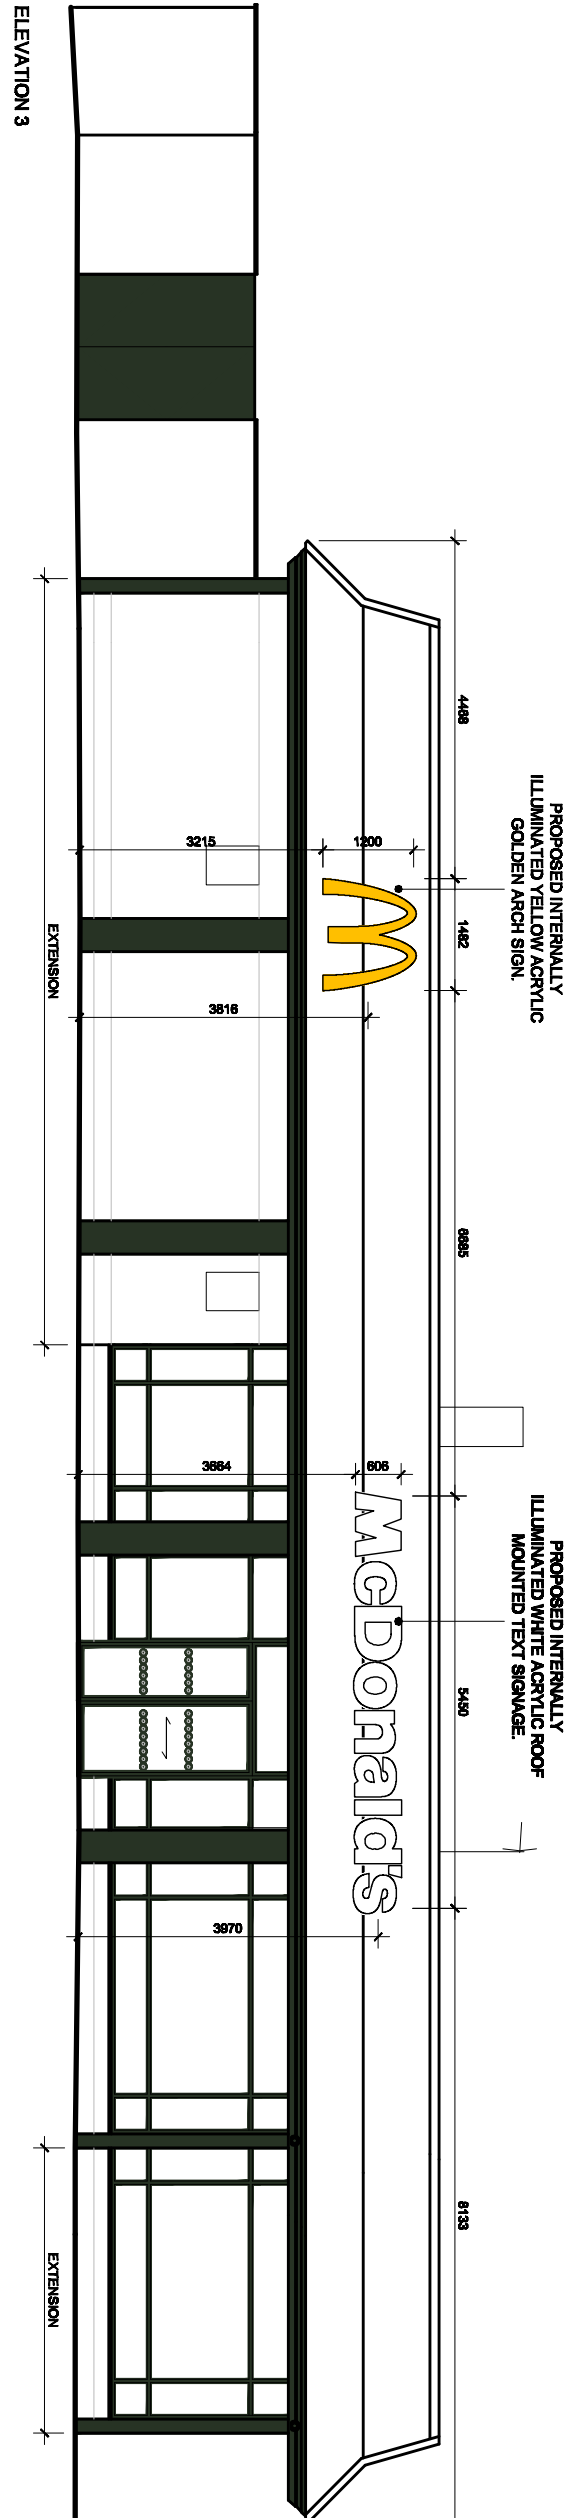


ELEVATION 3




ELEVATION 4

EXISTING ELEVATIONS

SITE SIGNAGE SCHEDULE					
ADVERT REF	QTY	SIZE (mm)	MATERIALS	COLOR	HEIGHT (mm) ABOVE GROUND OF PROJECTION
Sign 5	2	5450W x 1000 x 608H	White acrylic 'McDonald's' text not mounted signage	White	Refer to Elevations
Sign 6	3	1482W x 1000 x 1200H	Yellow acrylic 'Golden Arch' symbol not mounted signage	Yellow	Refer to Elevations

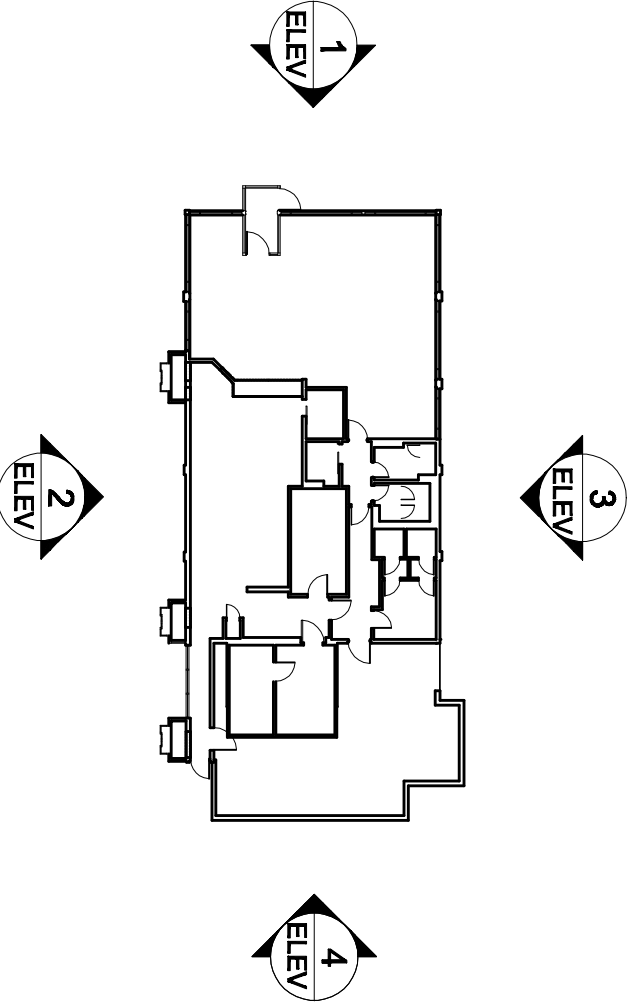

PLAN - NTS

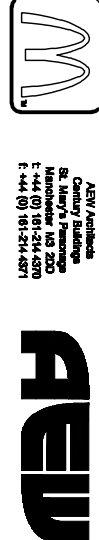

Notes:
All drawings to be used in conjunction with all other drawings as noted on issue sheet.
All signage designed to be removed and discarded as McDonald's PM instruction. Any fixing holes, electrical penetrations etc to be made good, finish with surrounding finishes.
All new signs to be fitted to measured roof via site connections to manufacturers details.

REV	DATE	ISSUED BY	REASON	BY	CHECKED

GENERAL NOTES:
All drawings to be used in conjunction with all other drawings as noted on issue sheet.
All signage designed to be removed and discarded as McDonald's PM instruction. Any fixing holes, electrical penetrations etc to be made good, finish with surrounding finishes.
All new signs to be fitted to measured roof via site connections to manufacturers details.

McDonald's Restaurants Ltd		48581_0584_09	
Existing & Proposed Advert Drawings		-	
Drawn By	Checked By	Rev No.	Rev No.
AEW	LS	10/08/12	48581_0584_09

