



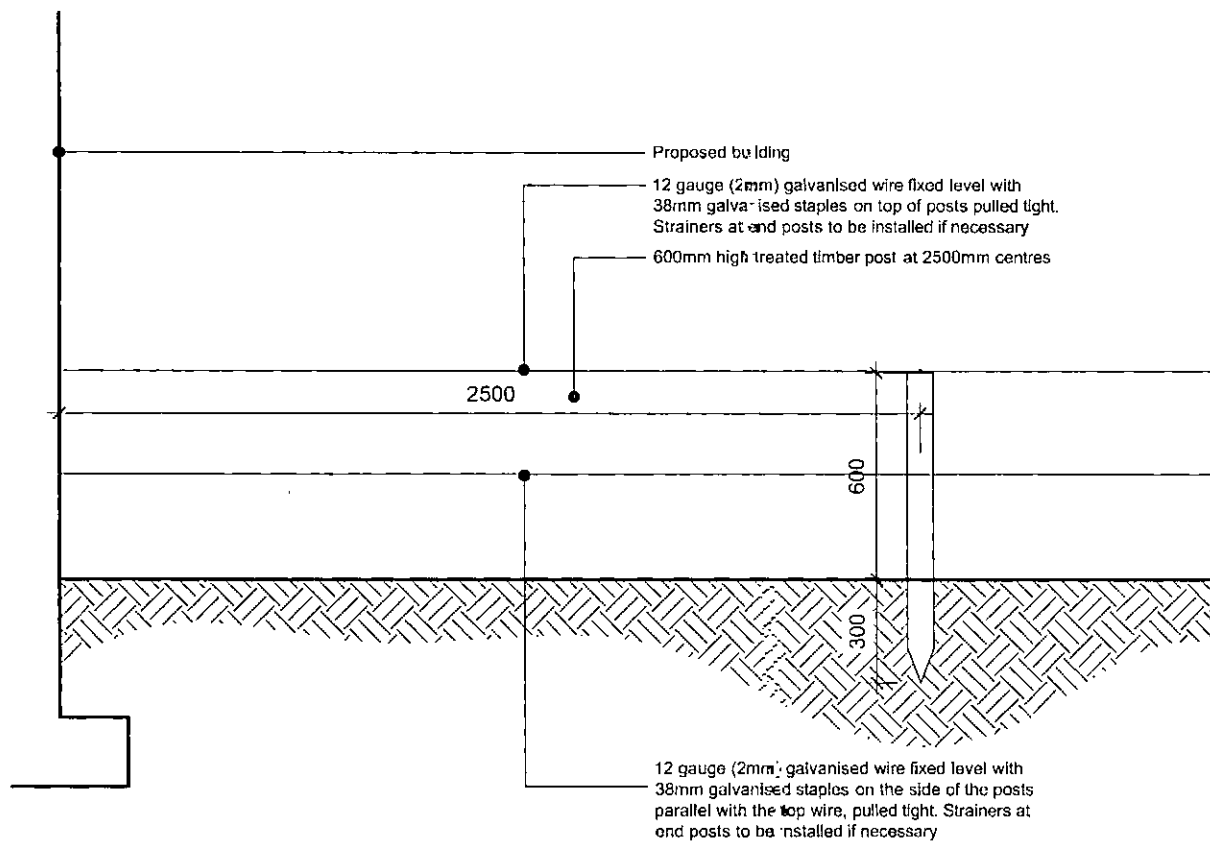

TYPICAL ELEVATION 1:20

Notes:
 Sketch schemes may be based on plan information of unknown origin and is subject to verification and survey.
 Contractors must verify all dimensions on site before commencing any work or shop drawings. This drawing is not to be scaled. Use figured dimensions only.
 Building areas are liable to adjustment over the course of the design process due to ongoing construction detailing developments.

Subject to statutory approvals and survey.

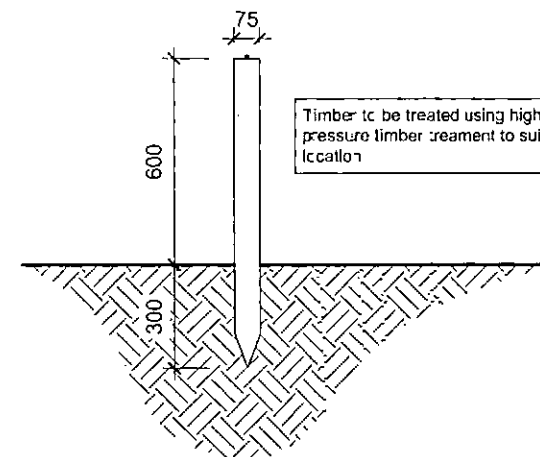

TYPICAL SECTION 1:20

B	Detail updated to suit client comments	20.09.13	TA
A	Detail updated following senior review	15.02.13	DJB

revisions
 status -

edward architectural services ltd

prospect house 32 sovereign street leeds ls1 4bj t 0113 398 4000
 www.eas-limited.co.uk

project Standard Details

client Gleeson Homes & Regeneration

title Boundary Details
 Post and Wire Fence

drawn je checked . date 13.04.11 scale 1:20@A4

job no 0282 drawing no SD103

rev B