


Legend

- Extent of
Wentworth Castle Trust
(WCT) Land ownership
- Extent of
Northern College
Land ownership
- Extent of
Northern College
parts of Home Farm
(Leased from WCT)

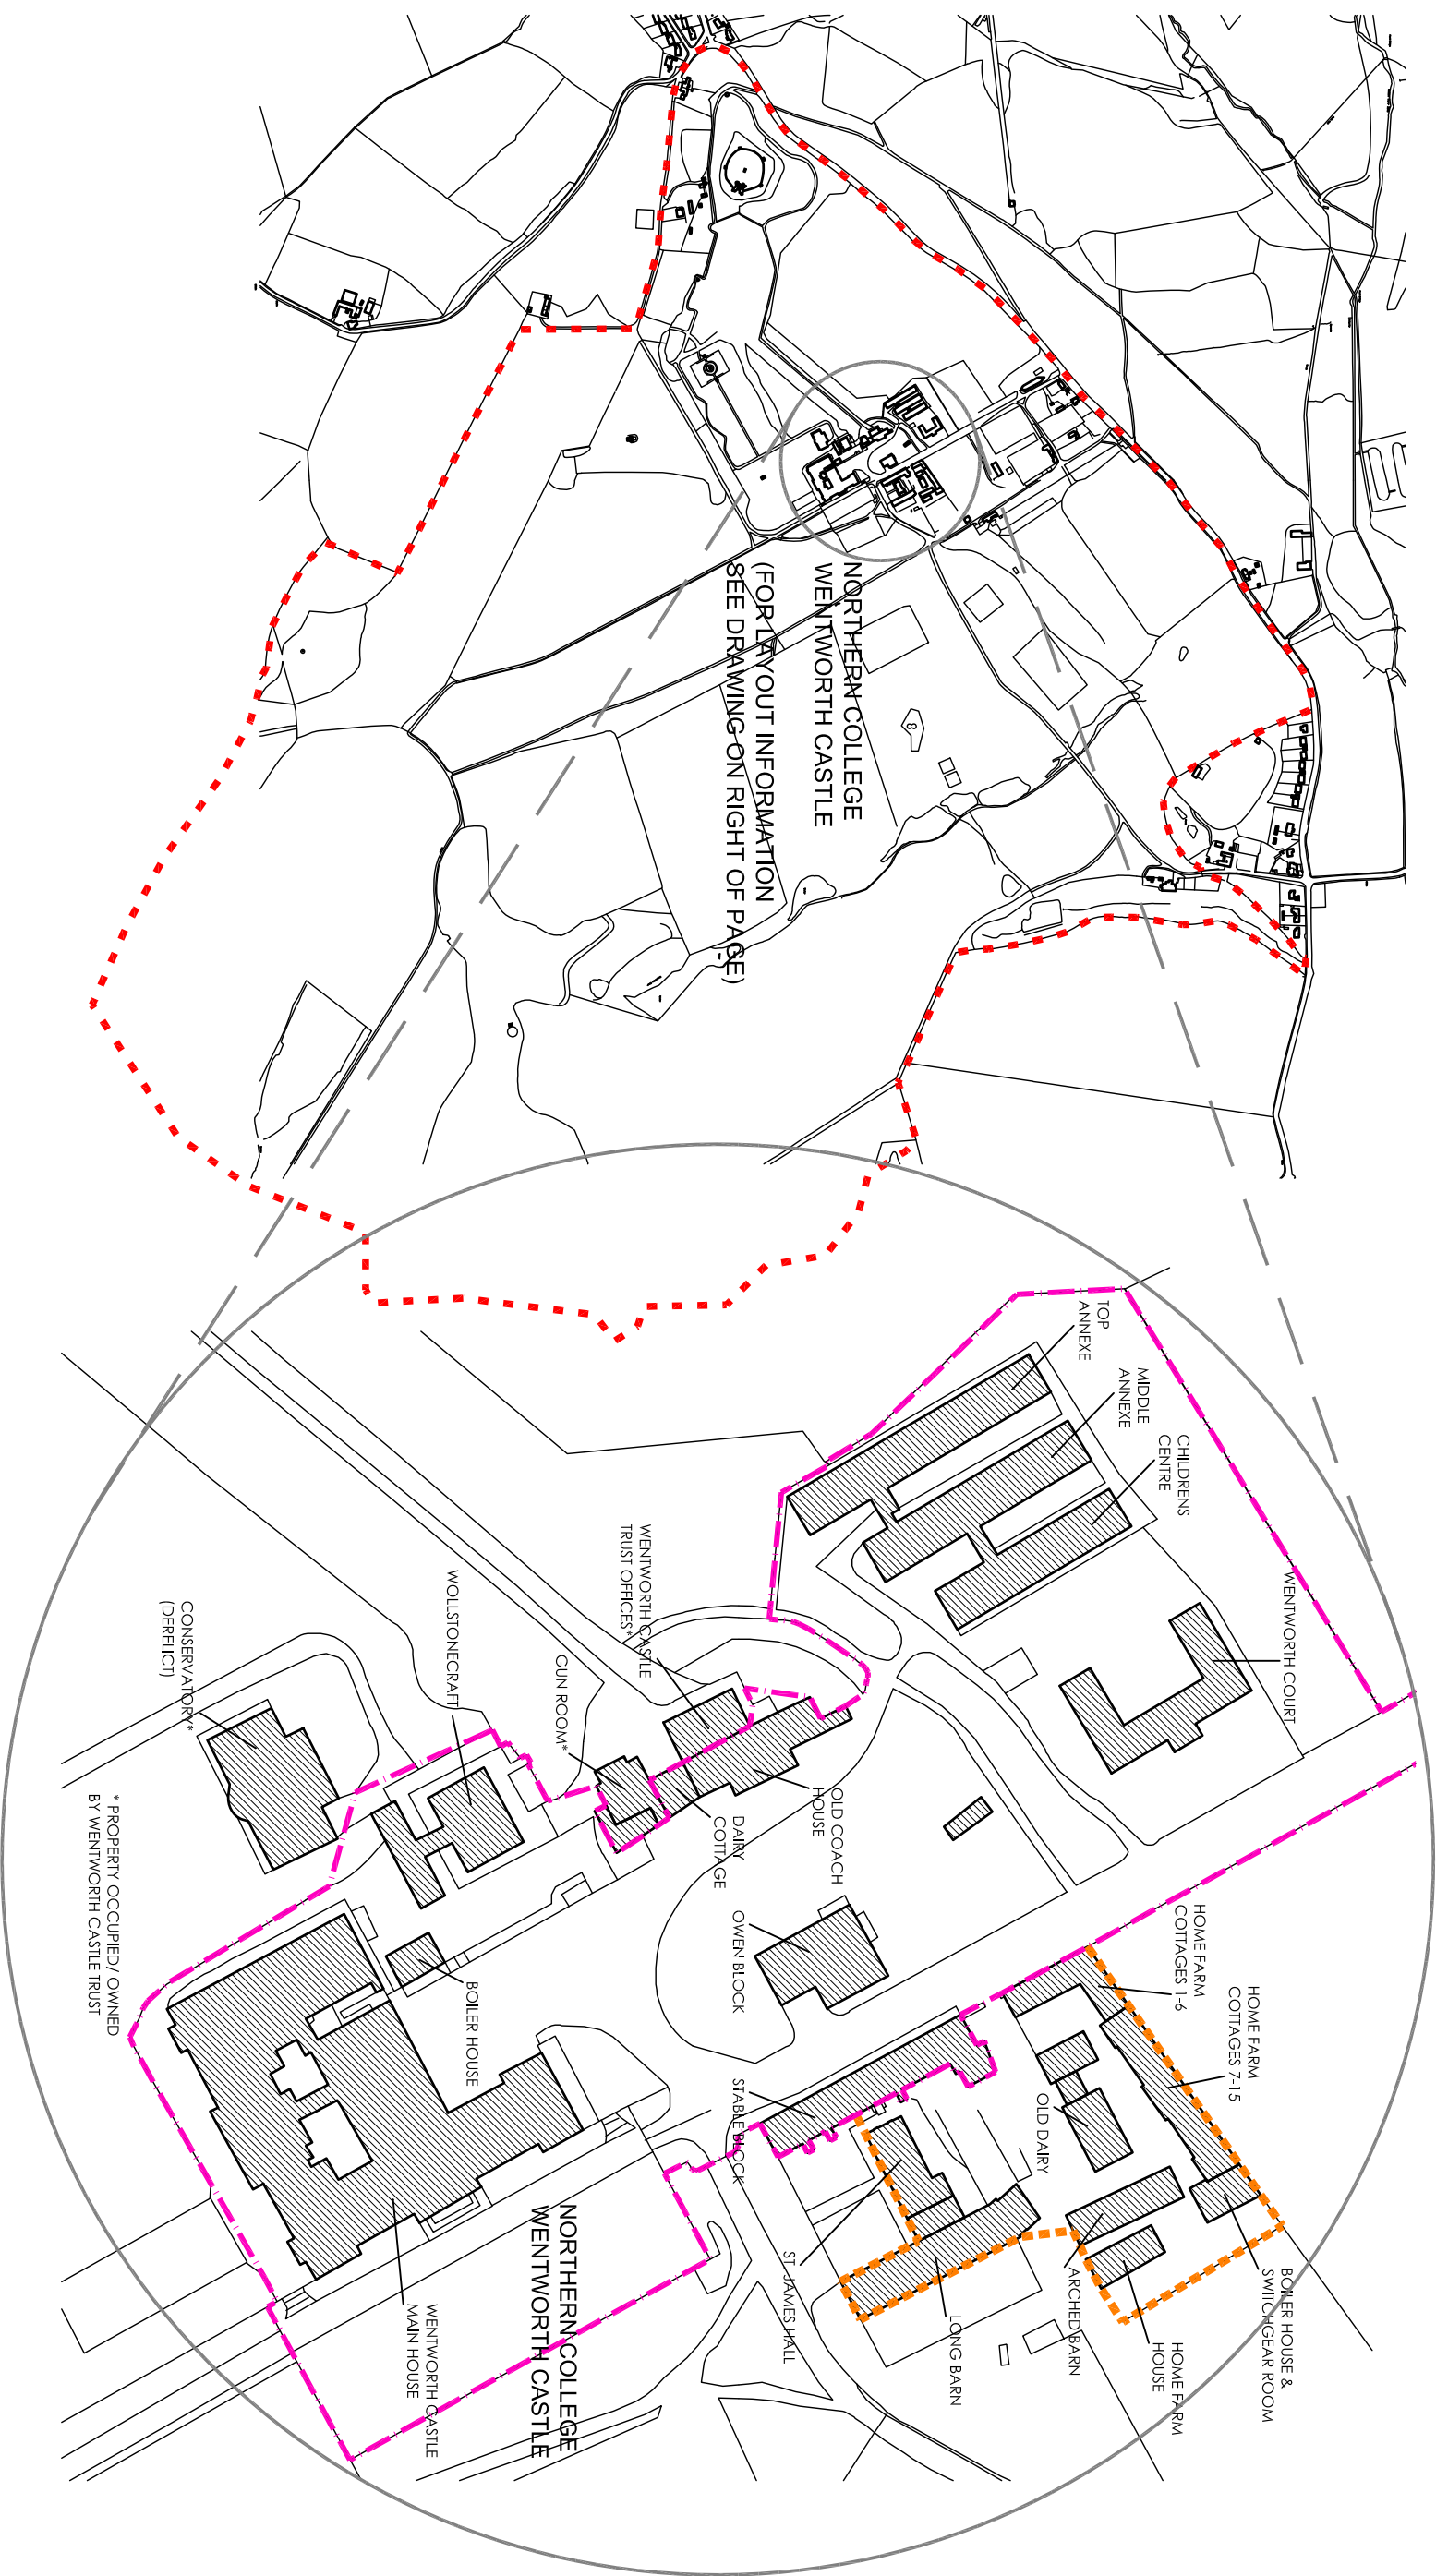

CAMPUS LOCATION PLAN


1:10000 SCALE

CAMPUS LAYOUT PLAN

1:1250 SCALE

Notes

DO NOT SCALE FROM THIS DRAWING
ALL DIMENSIONS MUST BE CHECKED ON SITE

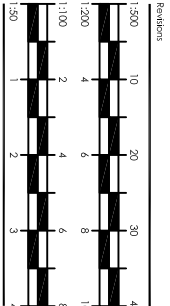

Birkett Cole Lowe
ARCHITECTS

UNIT R10, RIVERSIDE BLOCK
SHEAF BANK BUSINESS PARK
SHEFFIELD S2 3DA
0114 250 8500
0114 250 8509
bcl@bclcl.co.uk

Client
NORTHERN COLLEGE
WENTWORTH CASTLE

Project
Drawing
CAMPUS LOCATION &
CAMPUS LAYOUT PLAN
AS EXISTING

Scale
VARIOUS
By
N/L/S
Date
MAY 2019
Number
01(0-)/01