
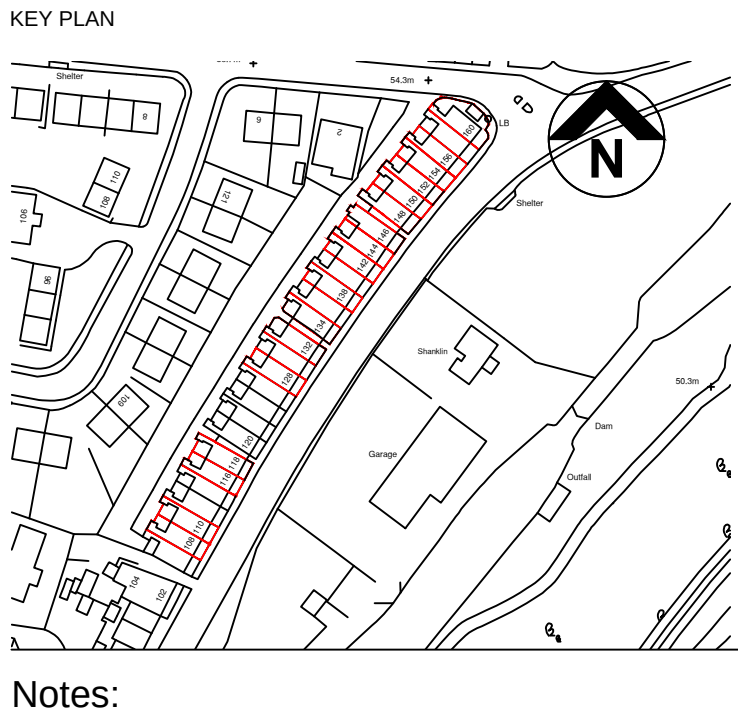
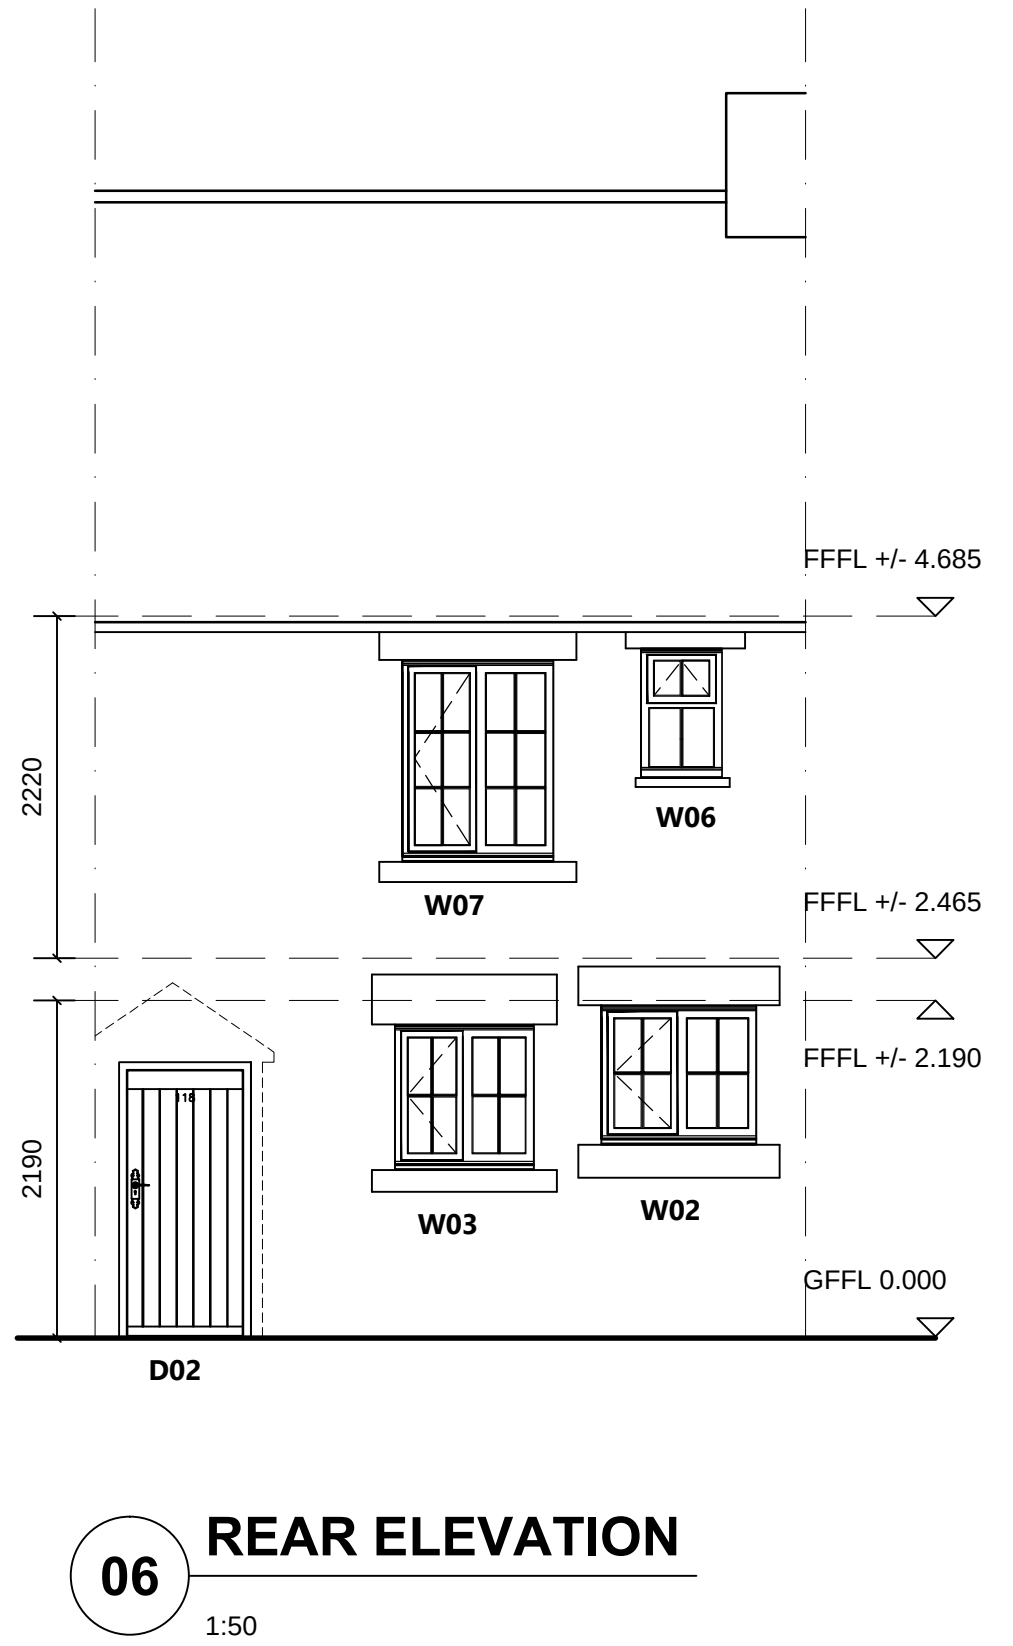


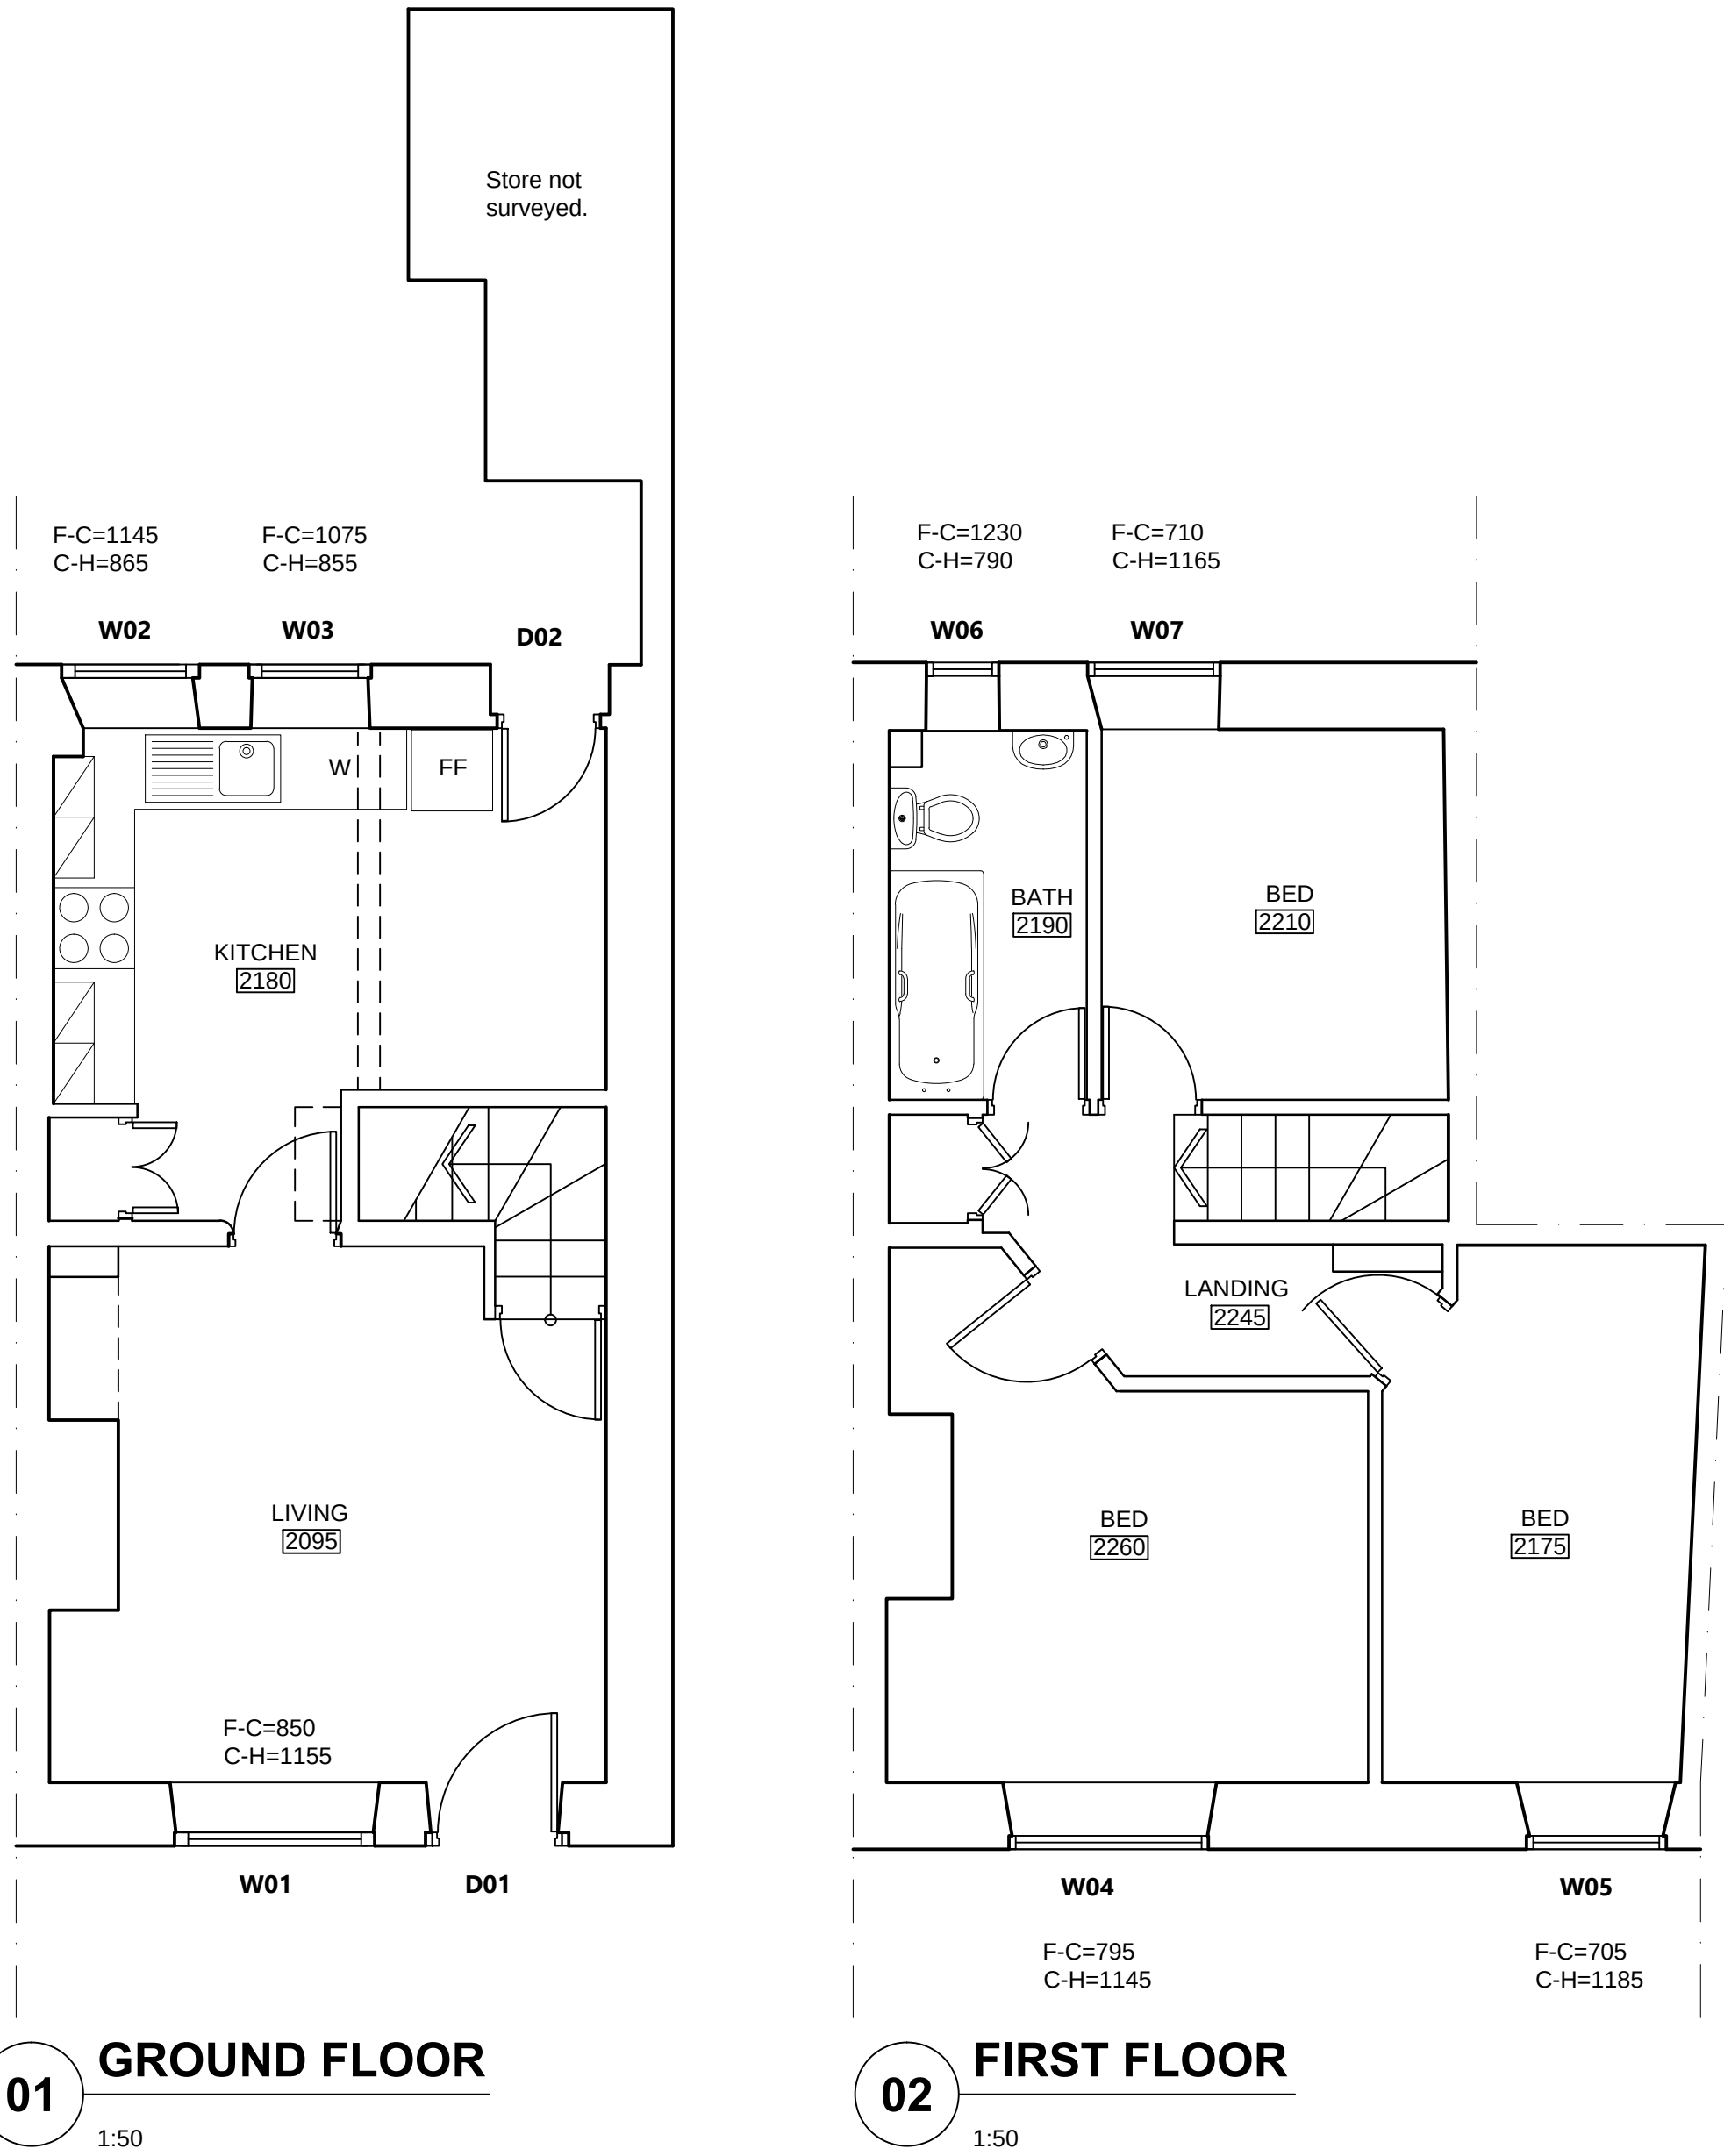

Planning and listed buildings application										THIS DRAWING IS PRODUCED FOR USE IN THIS PROJECT ONLY AND MAY NOT BE USED FOR ANY OTHER PURPOSE. NPS PROPERTY CONSULTANTS LTD ACCEPT NO LIABILITY FOR THE USE OF THIS DRAWING OTHER THAN THE PURPOSE FOR WHICH IT WAS INTENDED IN CONNECTION WITH THIS PROJECT AS RECORDED IN THE PURPOSE FOR ISSUE AND FILE STATUS CODE.										RESPONSIBILITY IS NOT ACCEPTED FOR OTHERS SCALING DIRECTLY FROM THIS DRAWING. DO NOT SCALE FROM THIS DRAWING. USE WRITTEN DIMENSIONS ONLY.										CLIENT Berneslai Homes										PROJECT Listed Buildings Consent - Replacement doors and windows										 NPS Barnsley Ltd Gateway Plaza, Sackville St, Barnsley, South Yorkshire, S70 2RD. Tel: 01226 774605, Email: barnsley@nps.co.uk web: www.nps.co.uk										SCALES 1:50										DISCIPLINE ARCHITECT										PROJECT NUMBER 18-1-1013									
P1 PHepp 29.6.17 LS 29.6.17										THIS DRAWING MAY NOT BE REPRODUCED IN ANY FORM WITHOUT PRIOR WRITTEN AGREEMENT OF NPS PROPERTY CONSULTANTS LTD.										 ORIGINAL SHEET SIZE A1										TITLE 118 Wath Road; Elsecar; Barnsley. Plans and elevations										DRAWING NUMBER NPS-DR-A-(00)-020										REV CODE P1																																							
COMMENT										© CROWN COPYRIGHT AND DATABASE RIGHTS 2017 ORDNANCE SURVEY LICENCE NUMBER 100022264										1:50										STATUS CODE S4										PURPOSE OF ISSUE PLANNING APPROVAL										DRAWN BY PHepp																																							
REV DRAWN DATE CHECKED DATE APPROVED DATE	