



Drawing No.	Rev No.
MMM001 -006	

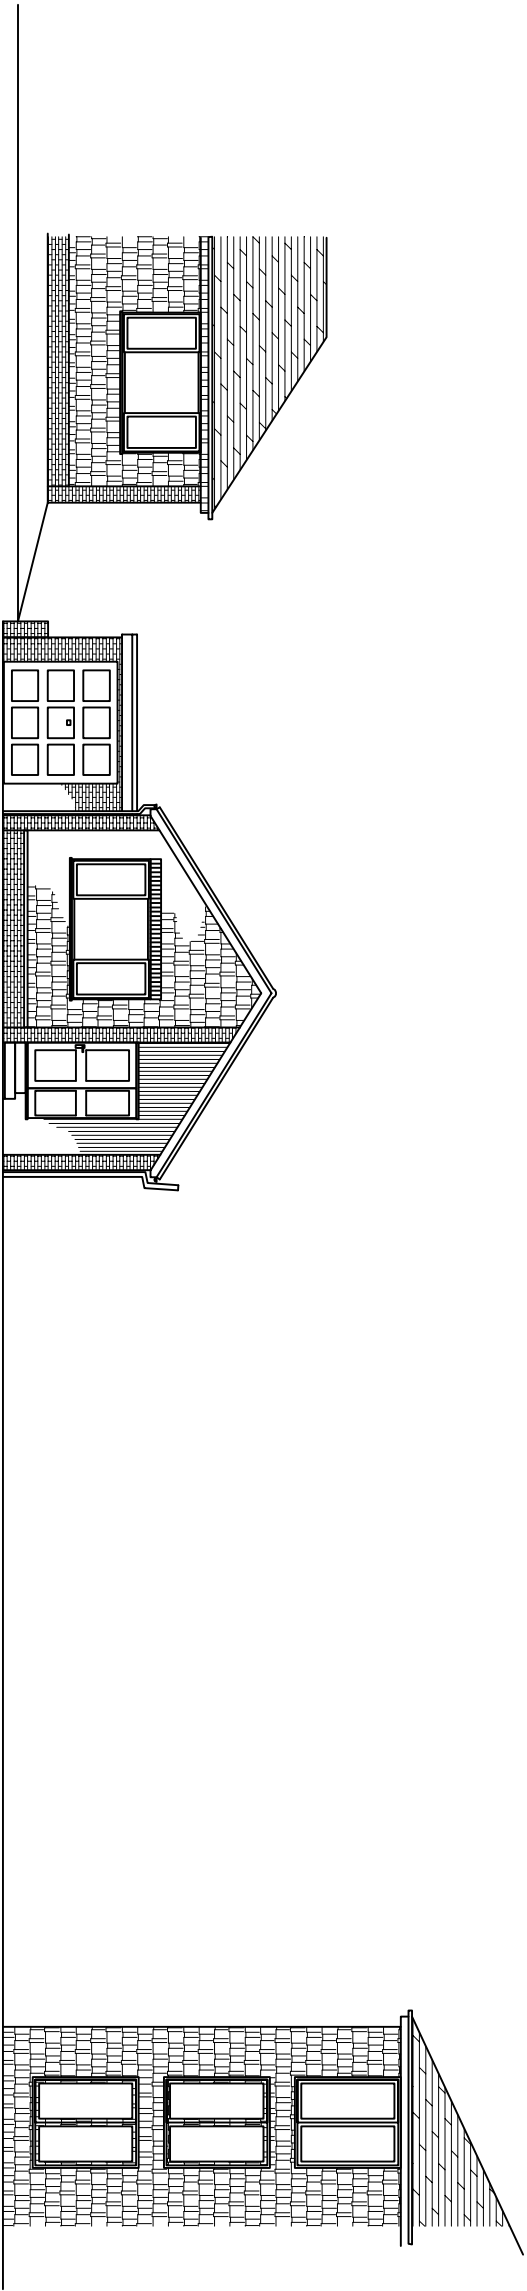

EXISTING STREET SCENE
WALLS & HEDGES OMITTED FOR CLARITY
SCALE 1:150 AT A3

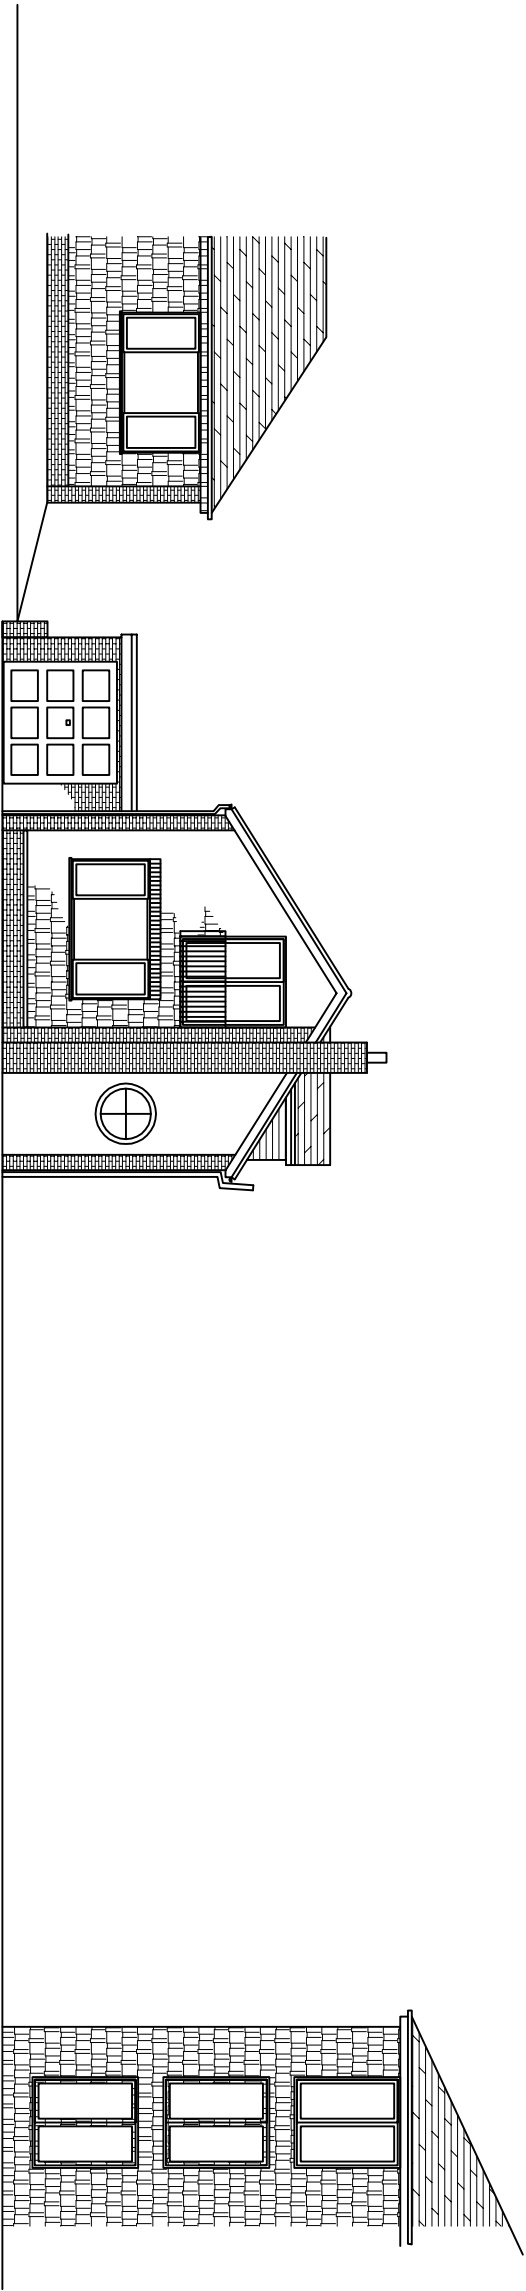

PROPOSED STREET SCENE
WALLS & HEDGES OMITTED FOR CLARITY
SCALE 1:150 AT A3

DO NOT SCALE: Contractor to check all dimensions and report any omissions or errors

NOTES

Rev	Description	By	Chk	App	Date
-----	-------------	----	-----	-----	------

JRB DESIGNS LTD
1 Saville Road
Cudworth
Barnsley
S72 8LT
Tel: 01226 383542
Fax: 01226 380078
Mob: 07970 541192
Email: joine@jrbdesigns.co.uk
This drawing is copyright. © Jrbdesigns Ltd.

Client
MRS. MACK

Drawing Title
STREET SCENE

Address
**34 MILLHOUSE STREET
HOYLAND
BARNSELEY
S74 9LU**

Project Title:
**PROPOSED RAISING OF ROOF
WITH SIDE FACING DORMER**

Purpose of Issue:

PLANNING

Drawing Status
FIRST ISSUE

Scale at A3 AS SHOWN	Drawn By JRB	Date 29/08/2012
Checked By MM	Date 29/08/2012	Approved By MM
Project No. MMM001	Drawing No. 006	Revision -

APPROVAL ☒ INFORMATION ☐ TENDER ☐ CONTRACT ☐ CONSTRUCTION ☐