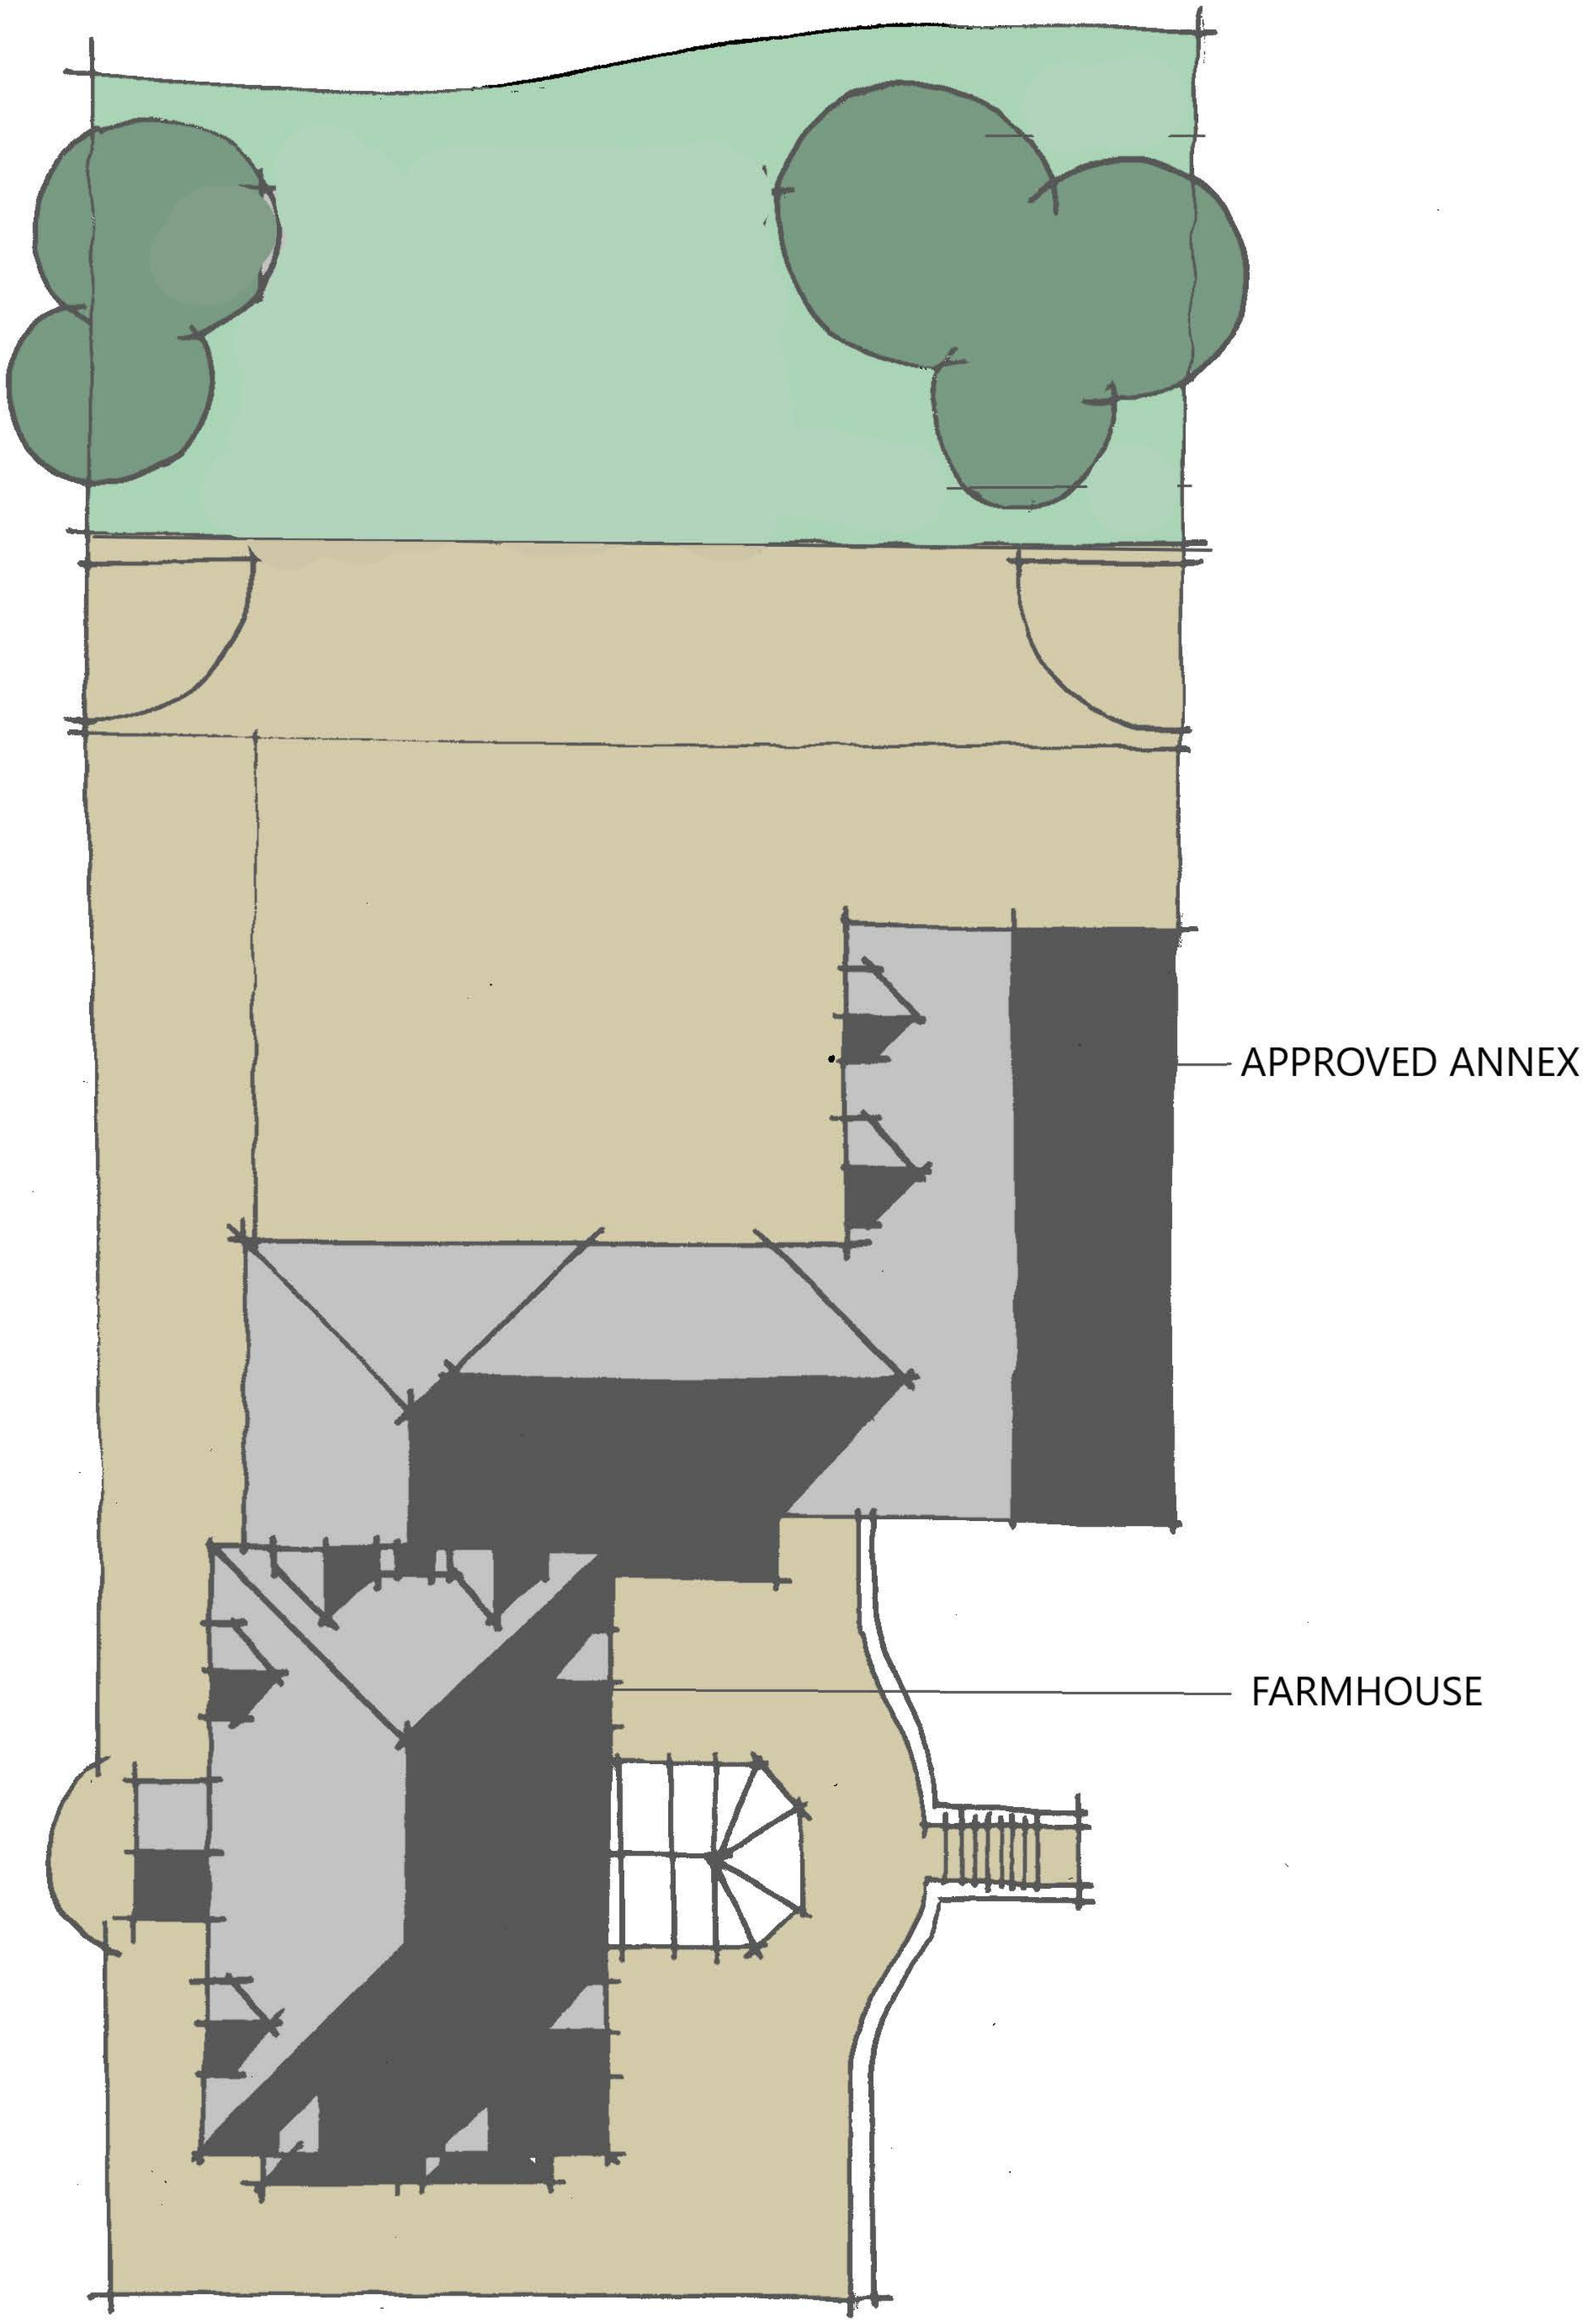

1:200 @ A3 FORMAT

MYSTERY WOOD FARM
CURTILAGE BUILDING 01-11-21

3988-30

W.H.P
ARCHITECTURE