


© Crown Copyright, All Rights Reserved. 2014 Licence Number 0100031673

NOTES

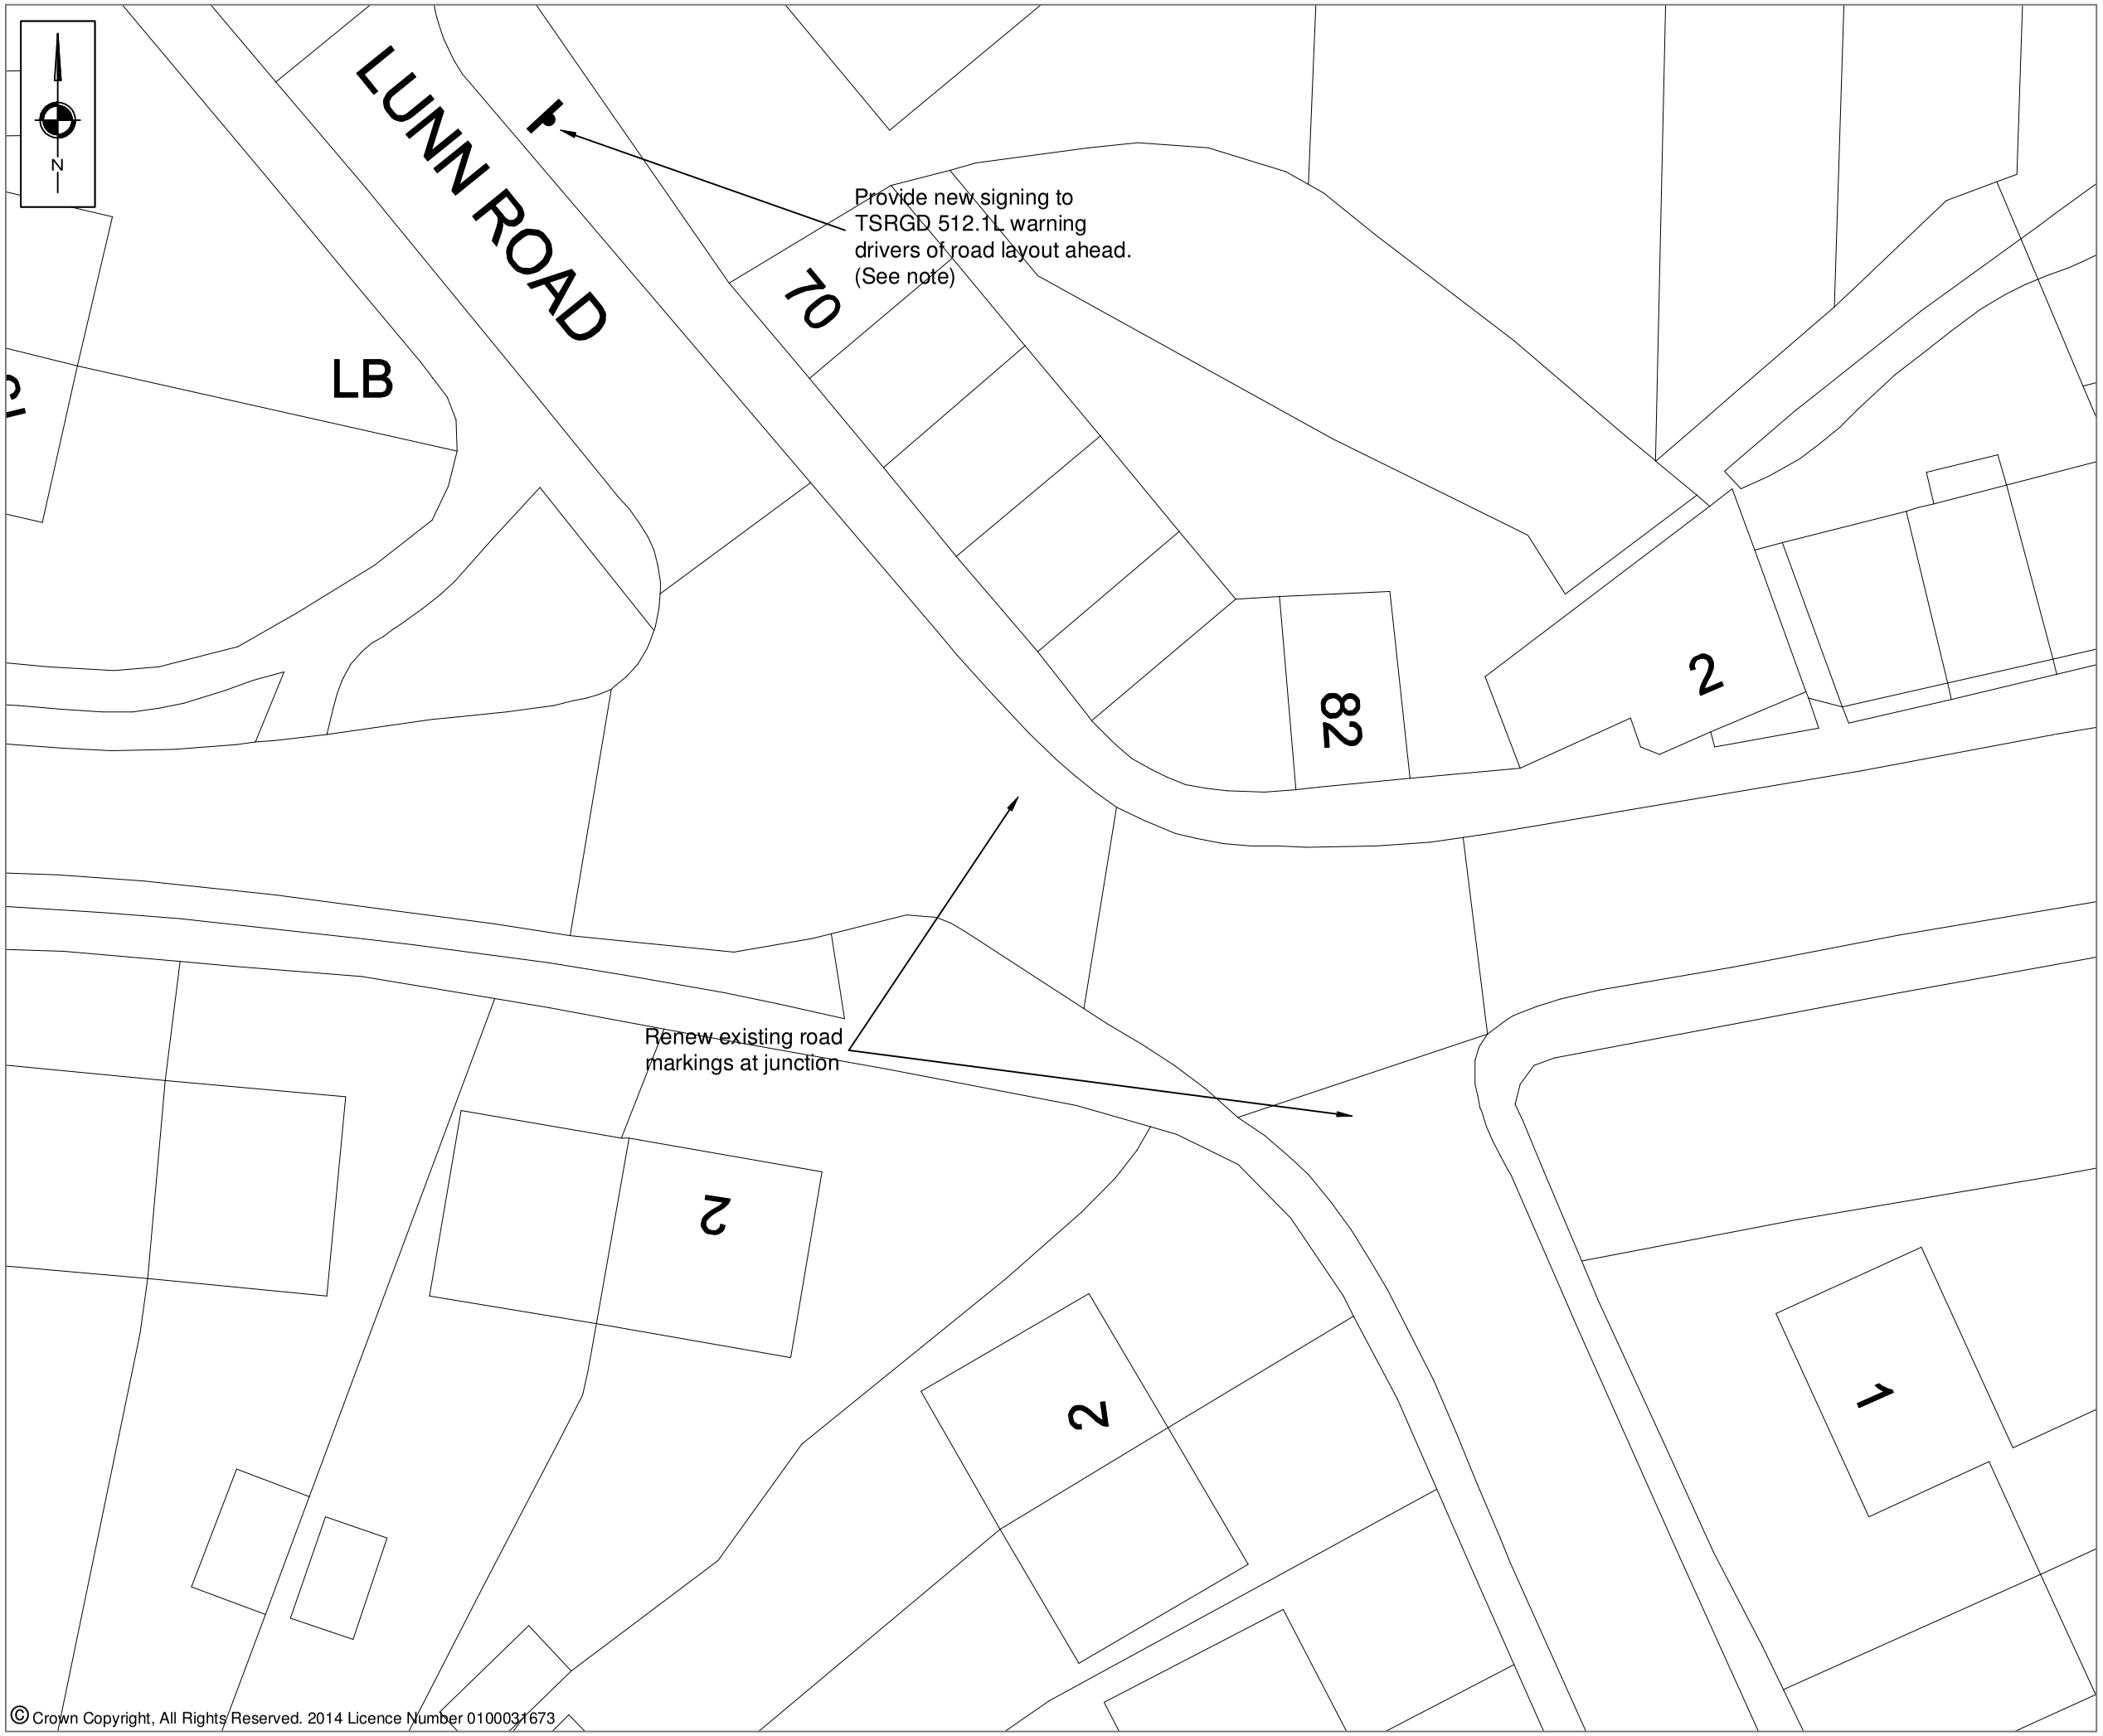

Sign top TSRGD 512.1L.
Location to be detremined
by BMBC Highways.

REVISIONS

REV	DESCRIPTION	DATE	BY
-	-	-	-

S|C|P
Transportation Planning : Infrastructure Design
Riverside Studio, 32 The Calls, Leeds, LS2 7EW, Tel 0113 887 3323
www.scptransport.co.uk, Email info@scptransport.co.uk

Client Name:
BARRATT HOMES

Project Title:
PROPOSED RESIDENTIAL DEVELOPMENT
CARRS LANE, CUDWORTH

Drawing Title:
OFF SITE HIGHWAY IMPROVEMENTS
LUNN ROAD
PROPOSED SIGNING AND RENEWAL OF ROAD MARKINGS

Drawn By:	Date:
TH	OCT 2015
Checked:	Scale:
GWB	1:250 @ A3
Status:	Approved/Unapproved:
PLANNING	-

Drawing No.	Rev.
SCP/14923/SK020	-