



This drawing is the copyright and remains the property of Charrette Architecture Ltd and must not be reproduced in whole or in part without their written permission.
Do not scale from this drawing. Refer to printed dimensions only. All dimensions are to be checked by using site measurements and discrepancies reported to the designers.
This drawing must be read in conjunction with all other Consultants and Subcontractors drawings, together with any written specifications and relevant contract documents

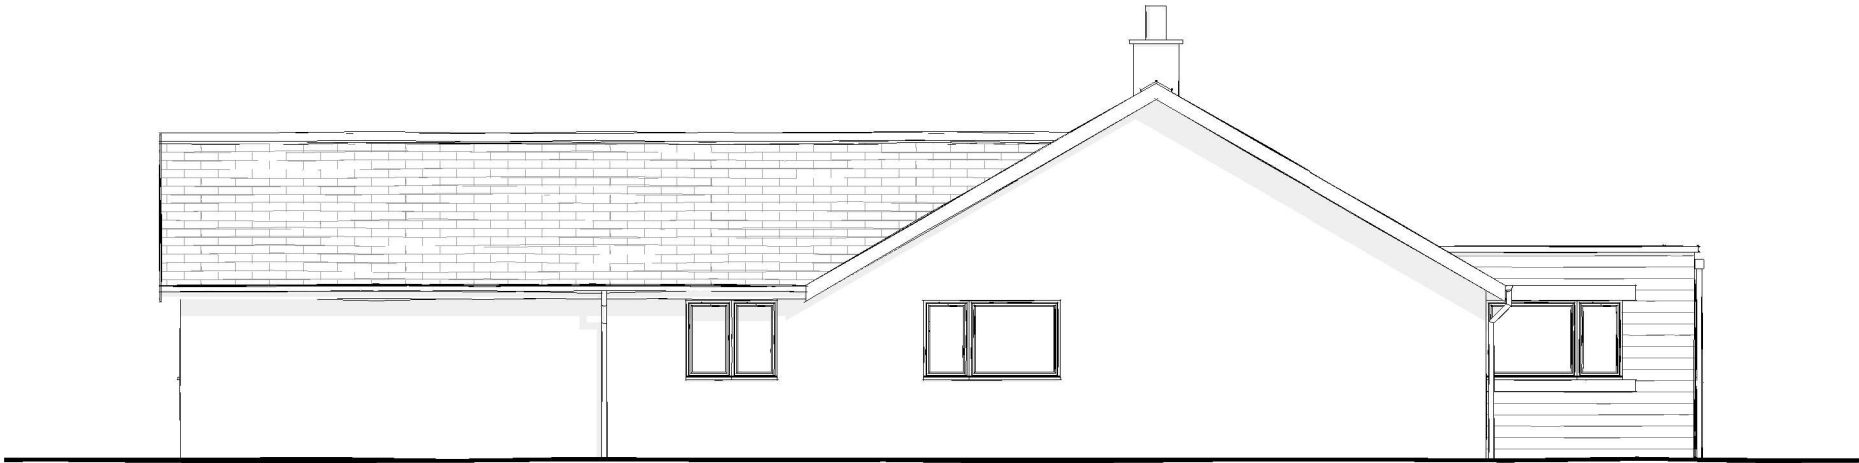

North East
Elevation
Proposed
Scale 1 : 100



South West
Elevation
Proposed
Scale 1 : 100

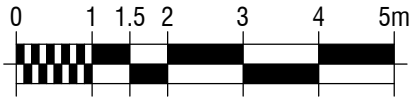

1:100 SCALE BAR

Charrette Architecture Ltd

Charrette Architecture Ltd
Clayton West Huddersfield
West Yorkshire HD8 9QG
Tel: 01484 975770
Mobile: 07801 816598
Email: dale@charrettearchitecture.co.uk
Web: www.charrettearchitecture.co.uk

Project 11 Chapel Lane Penistone Sheffield S36 6AQ	
Date 17/07/21	Scale 1 : 100

Client Mr S Spencer	
Title Elevations Proposed 1	
Sheet Size A3	Drawn DRJ

REV	DESCRIPTION	BY	DATE
Issue Planning			
Project Ref. 120-01	Drawing No. P07	Revision	