COPYRIGHT: This drawing and design and all the information contained therein is the sole copyright of M J H Design and reproduction in any form is forbidden unless permission is obtained in writing.
NOTES:
All dimensions must be checked on site and not scaled from this drawing.

Front Elevation

Side Elevation

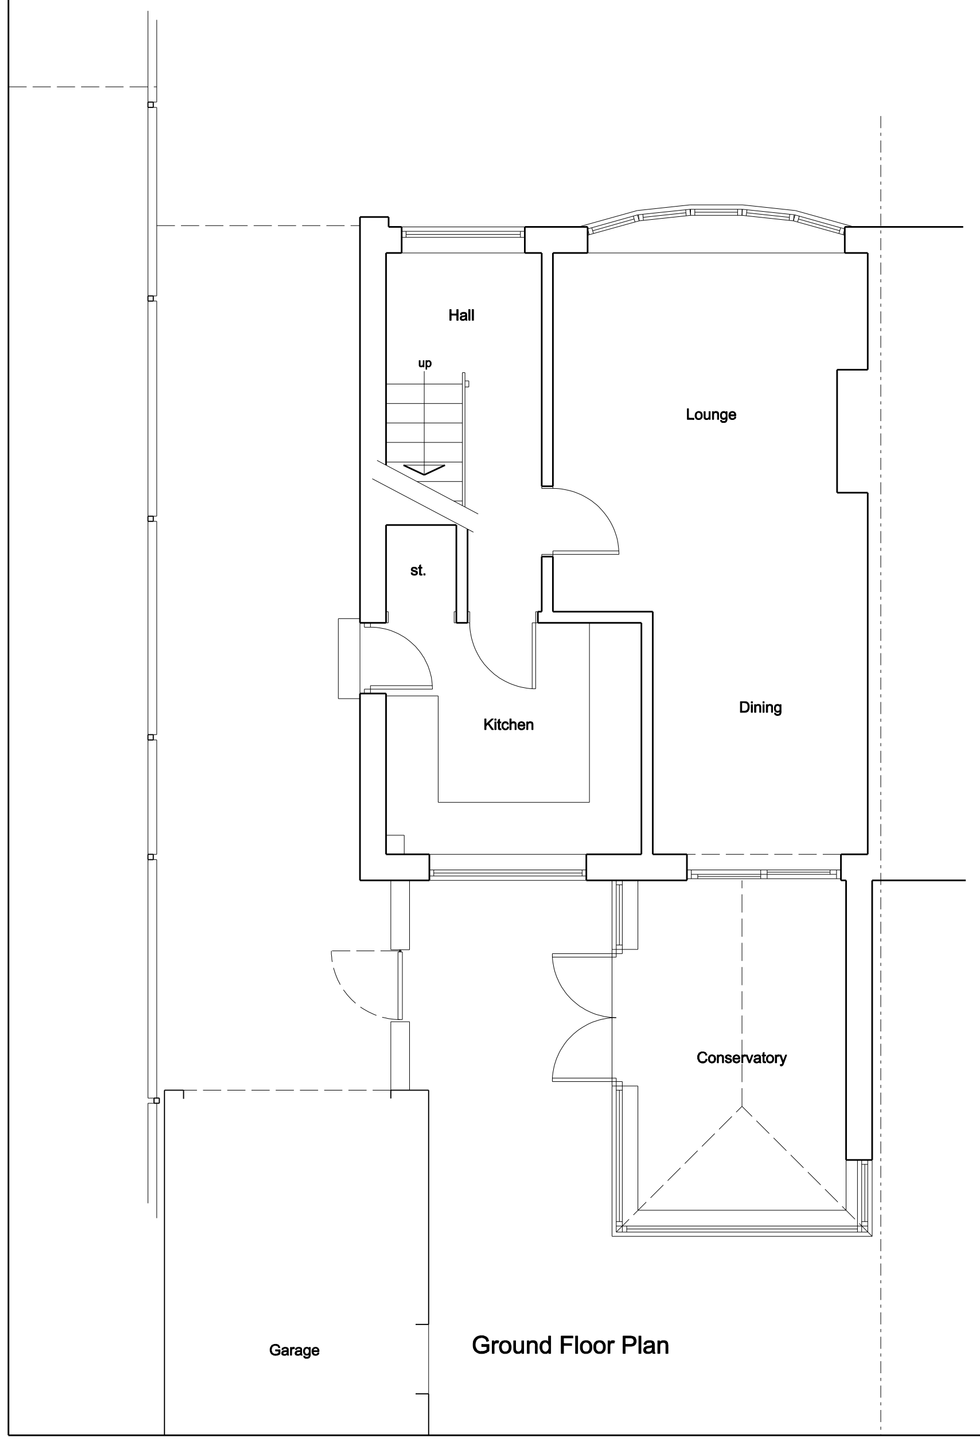

Ground Floor Plan

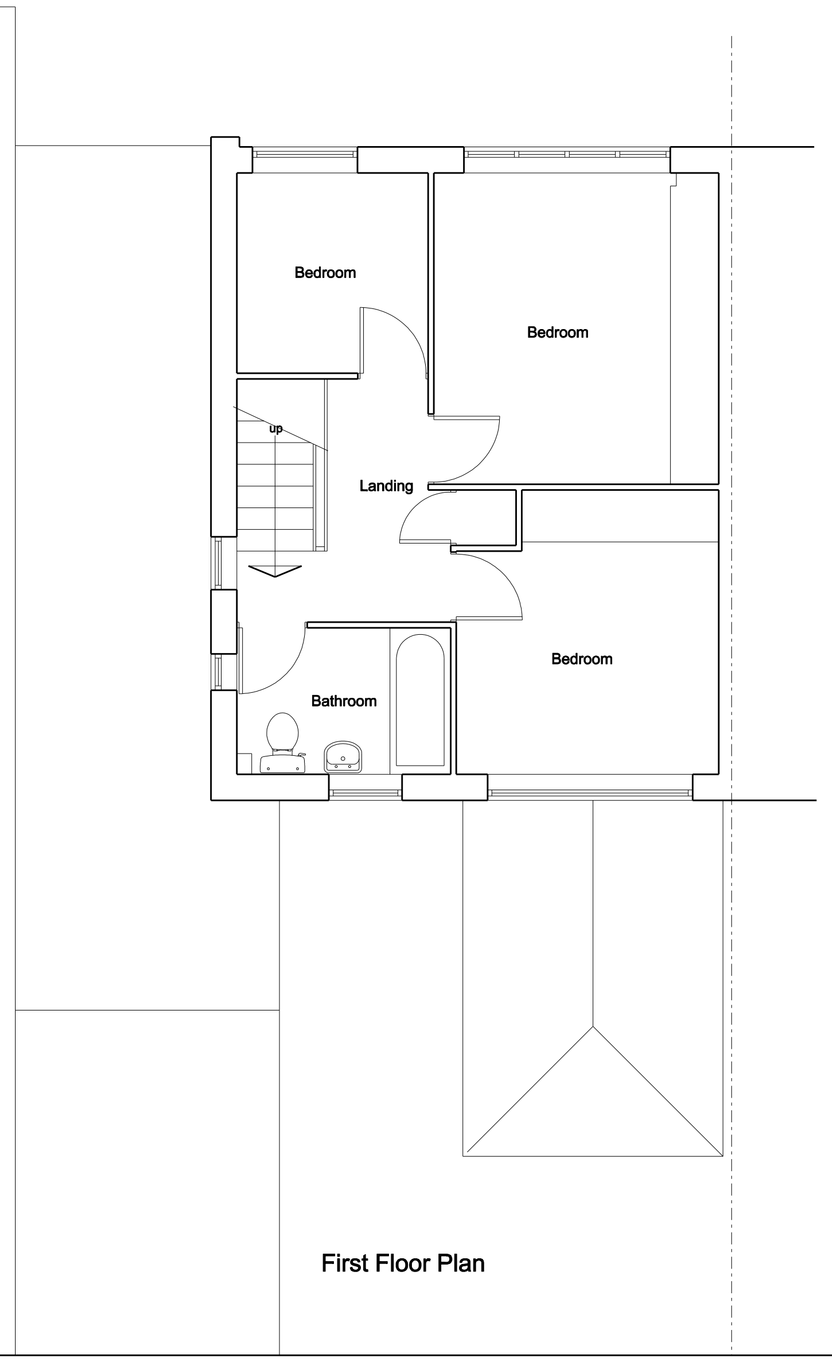

First Floor Plan

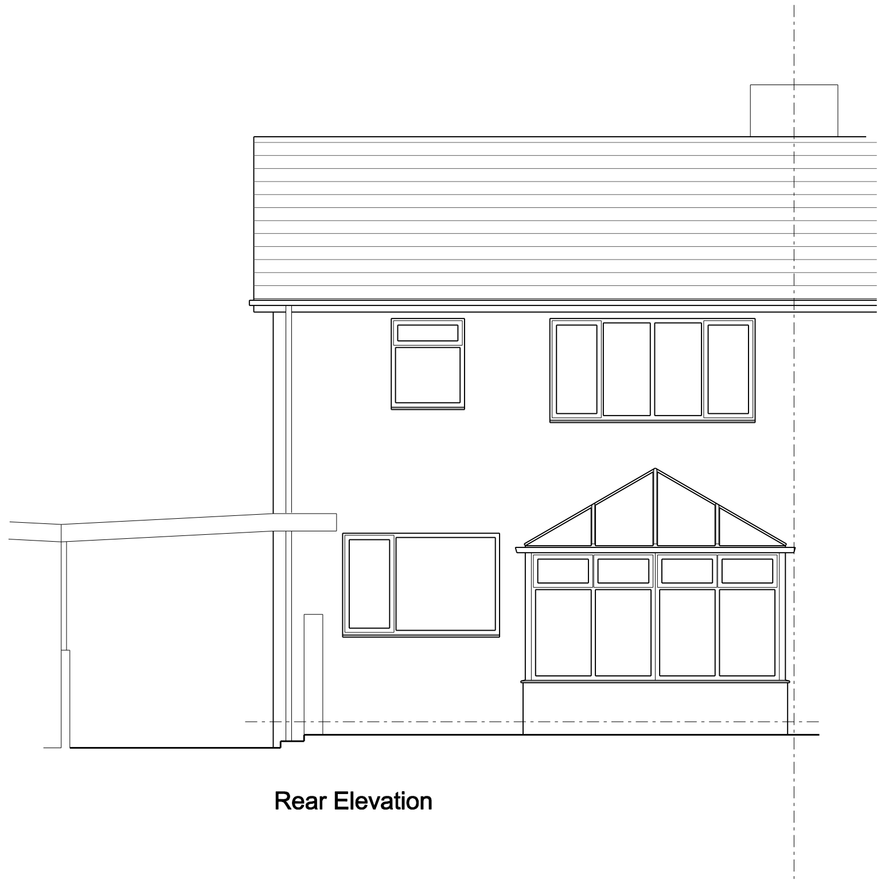

Rear Elevation

A		
	Date	Revisions

© Copyright

MJH Design
Architectural Services

53 Bartholomew Street
Wombwell
Barnsley
S73 8LB

Tel: 07887548711
e-mail: concorde.mjharper@virgin.net

Client
Mr. C. Brook

Project
Proposed Alterations
67 Calder Road
Bolton upon Dearne
Rotherham
S63 8JH

Title
Existing Plans and Elevations

Scale	1:50		
Drawn by	MJH	Date	April 2020
Drawing No.	1221-01	Revision	