





Rear

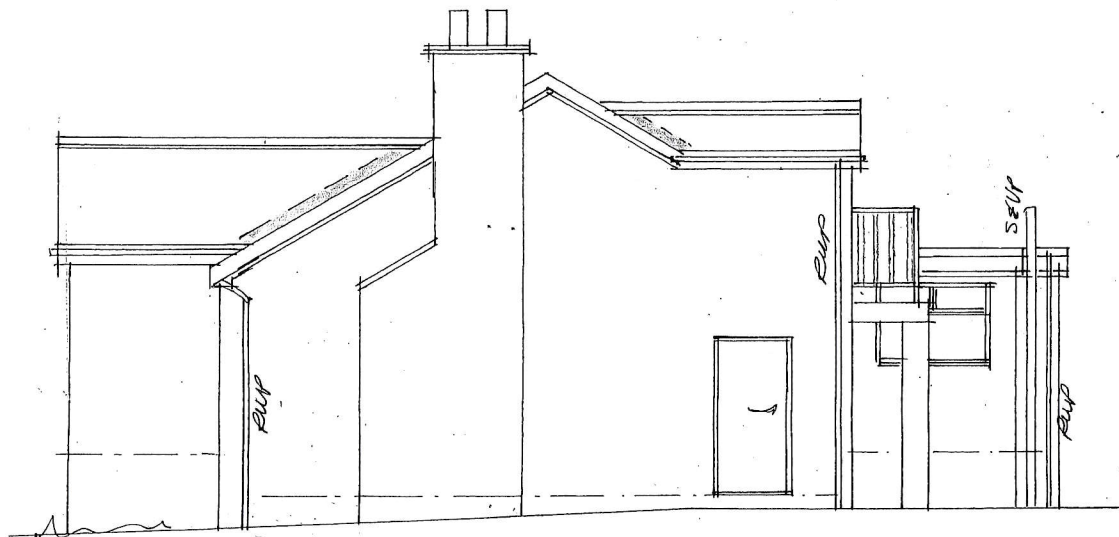

Side

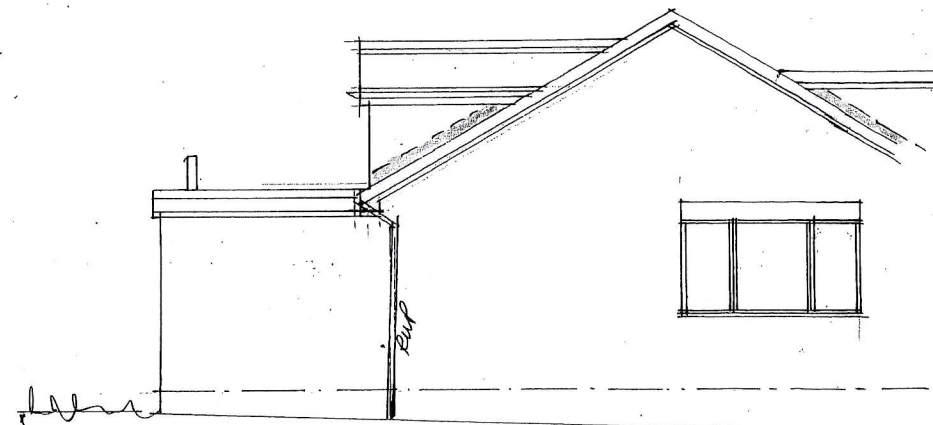


Part Side

Garry
Greetham
Associates
Residential
Design Consultant
Westwood House
18 Carr Lane
Tankersley
Barnsley S75 3BE
Tel 07786062364

Project	Rear Extension & Alterations
Client	Mr & Mrs Mark Grundy
Title	Elevations as Existing
Address	39 Moorland Avenue, Staincross, Barnsley. S75 6NJ
Drawn By	GGG
Scale	1:100 @ A4 Date Oct 26
Drawing No	520-02 Rev

Member of the Chartered Institute
Of Architectural Technologists

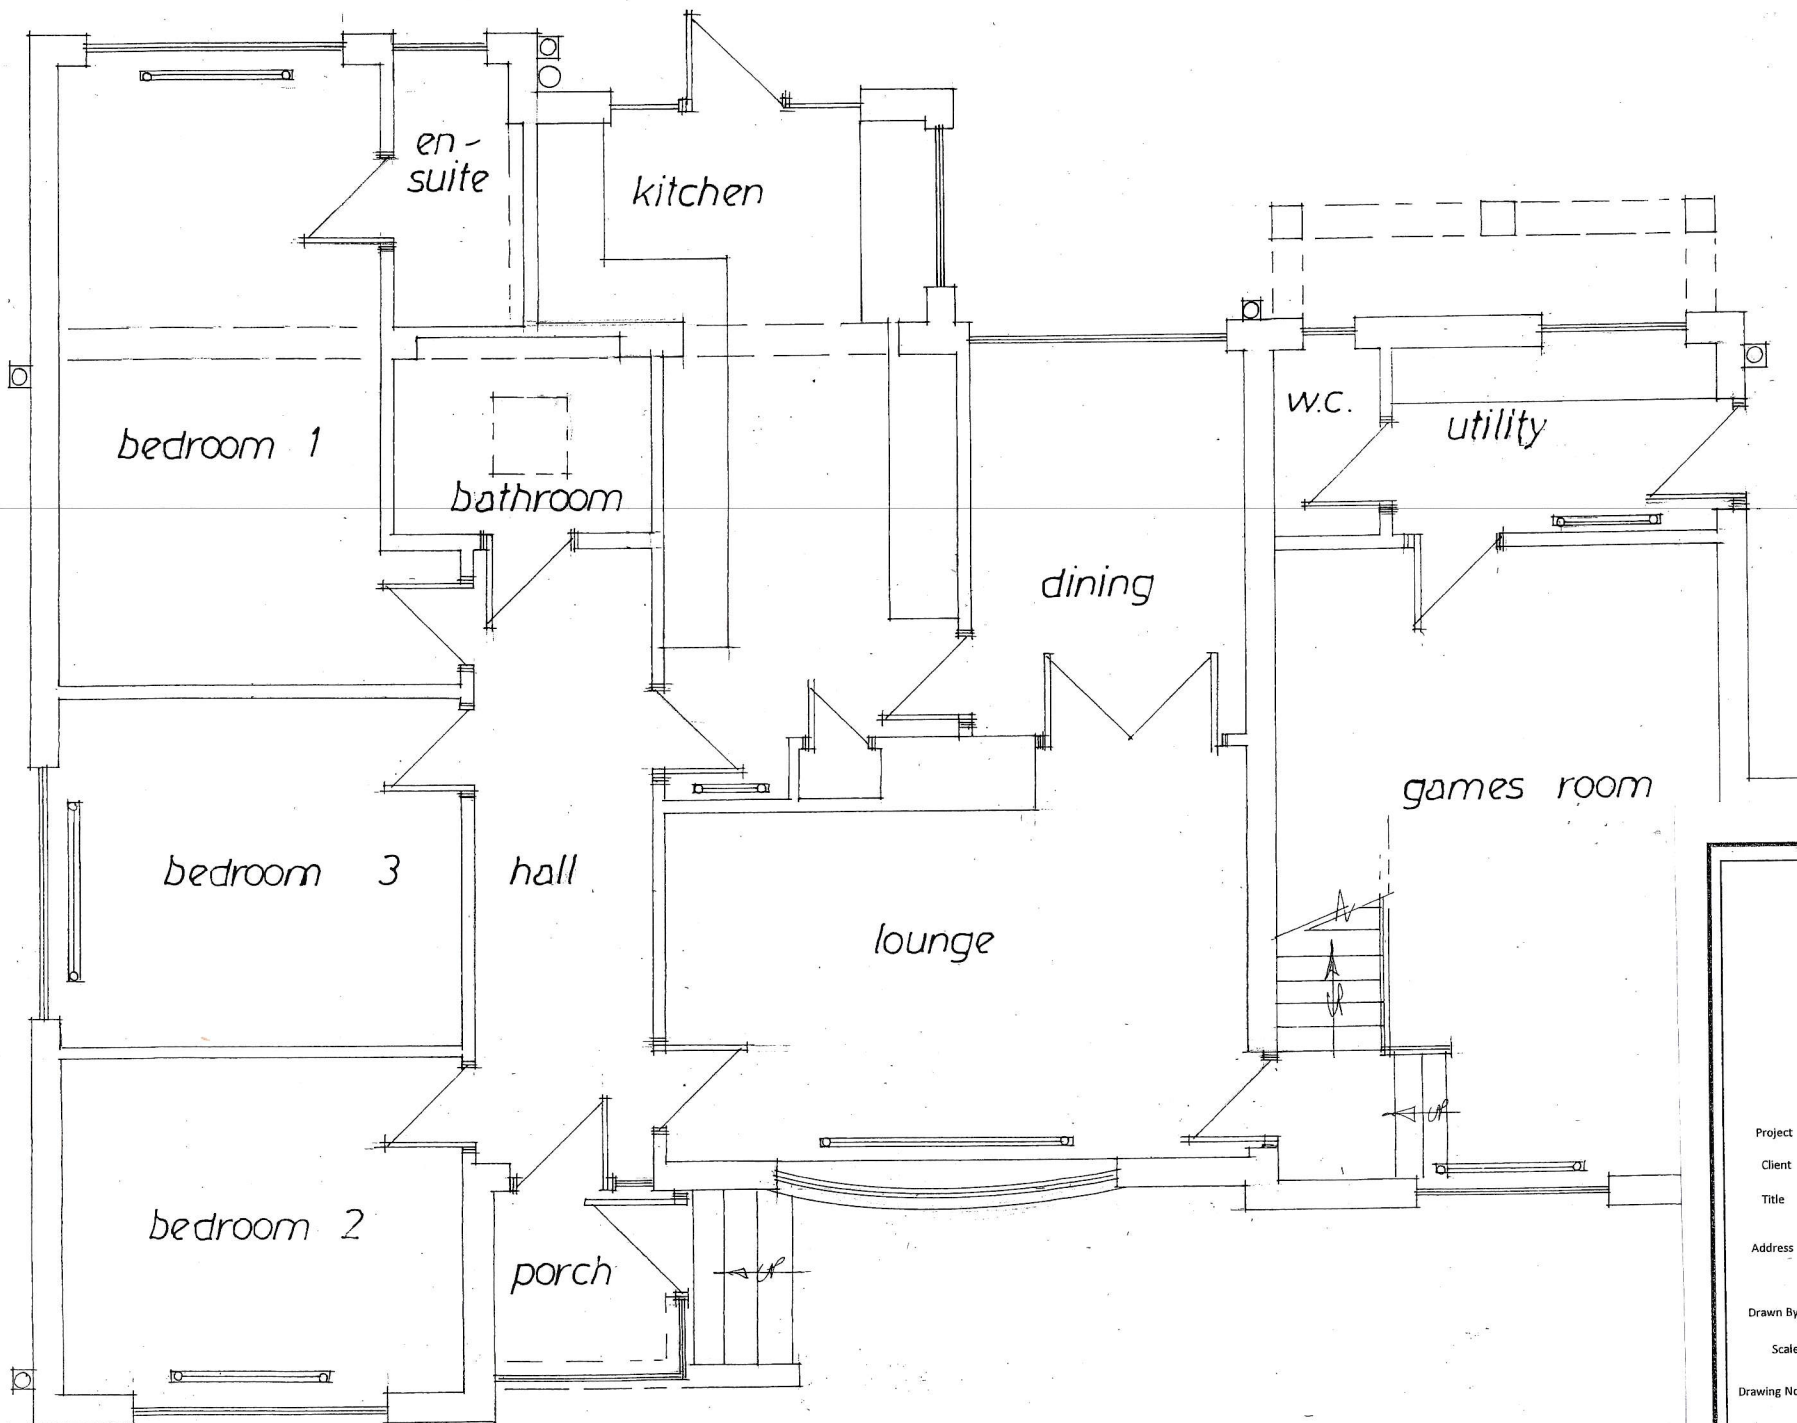

Garry
Greetham
Associates
Residential
Design Consultant
Westwood House
18 Carr Lane
Tankersley
Barnsley S75 3BE
Tel 07786062364


Project	Rear Extension & Alterations
Client	Mr & Mrs Mark Grundy
Title	G. F. Layout as Existing
Address	39 Moorland Avenue, Staincross, Barnsley, S75 6NJ
Drawn By	GGG
Scale	1:50 @ A3 Date Oct 26
Drawing No	520-03 Rev

Member of the Chartered Institute
Of Architectural Technologists




Rear

MATCHING LIGHT
RED BRICKWORK

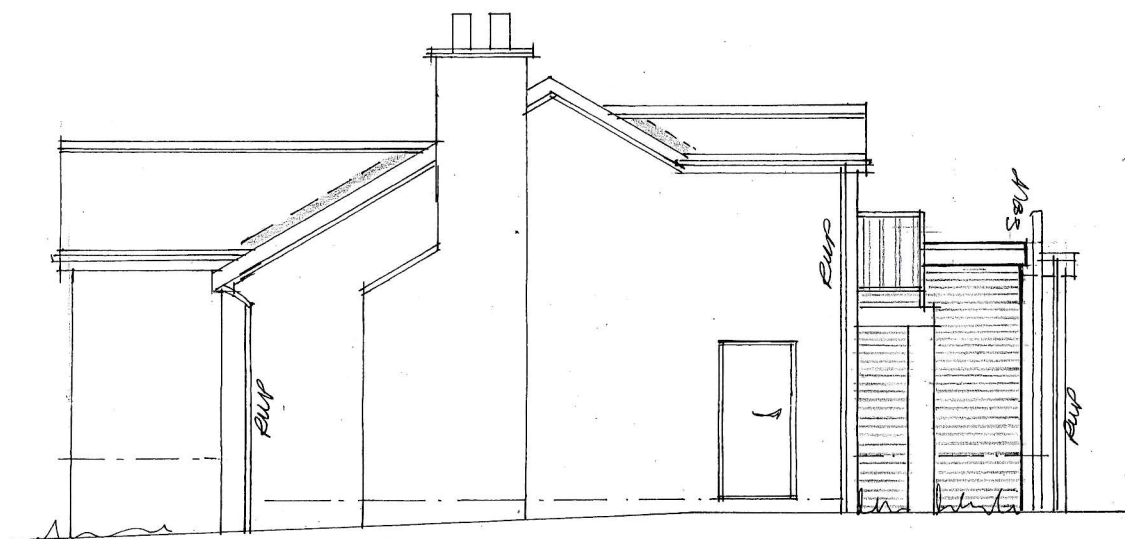

Side

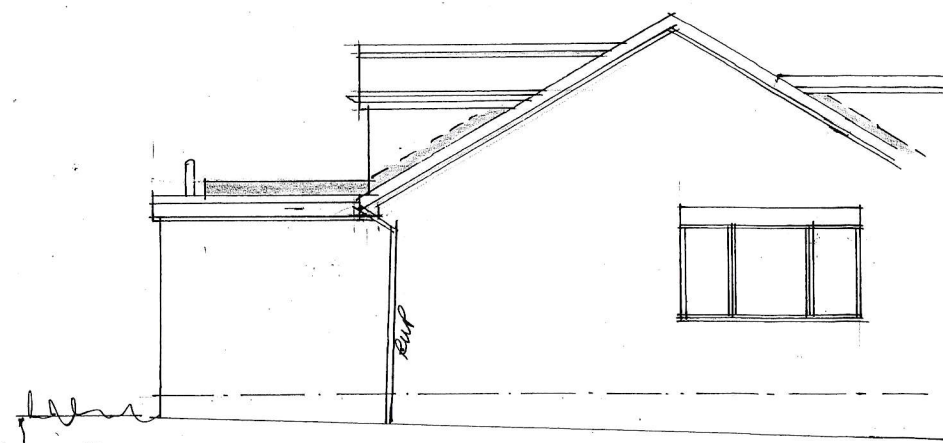


Part Side

Garry
Greetham
Associates
Residential
Design Consultant
Westwood House
18 Carr Lane
Tankersley
Barnsley S75 3BE
Tel 07786062364

Project	Rear Extension & Alterations
Client	Mr & Mrs Mark Grundy
Title	Elevations as Proposed
Address	39 Moorland Avenue, Staincross, Barnsley. S75 6NJ
Drawn By	GGG
Scale	1:100 @ A4 Date Oct 26
Drawing No	520-04 Rev

Member of the Chartered Institute
Of Architectural Technologists

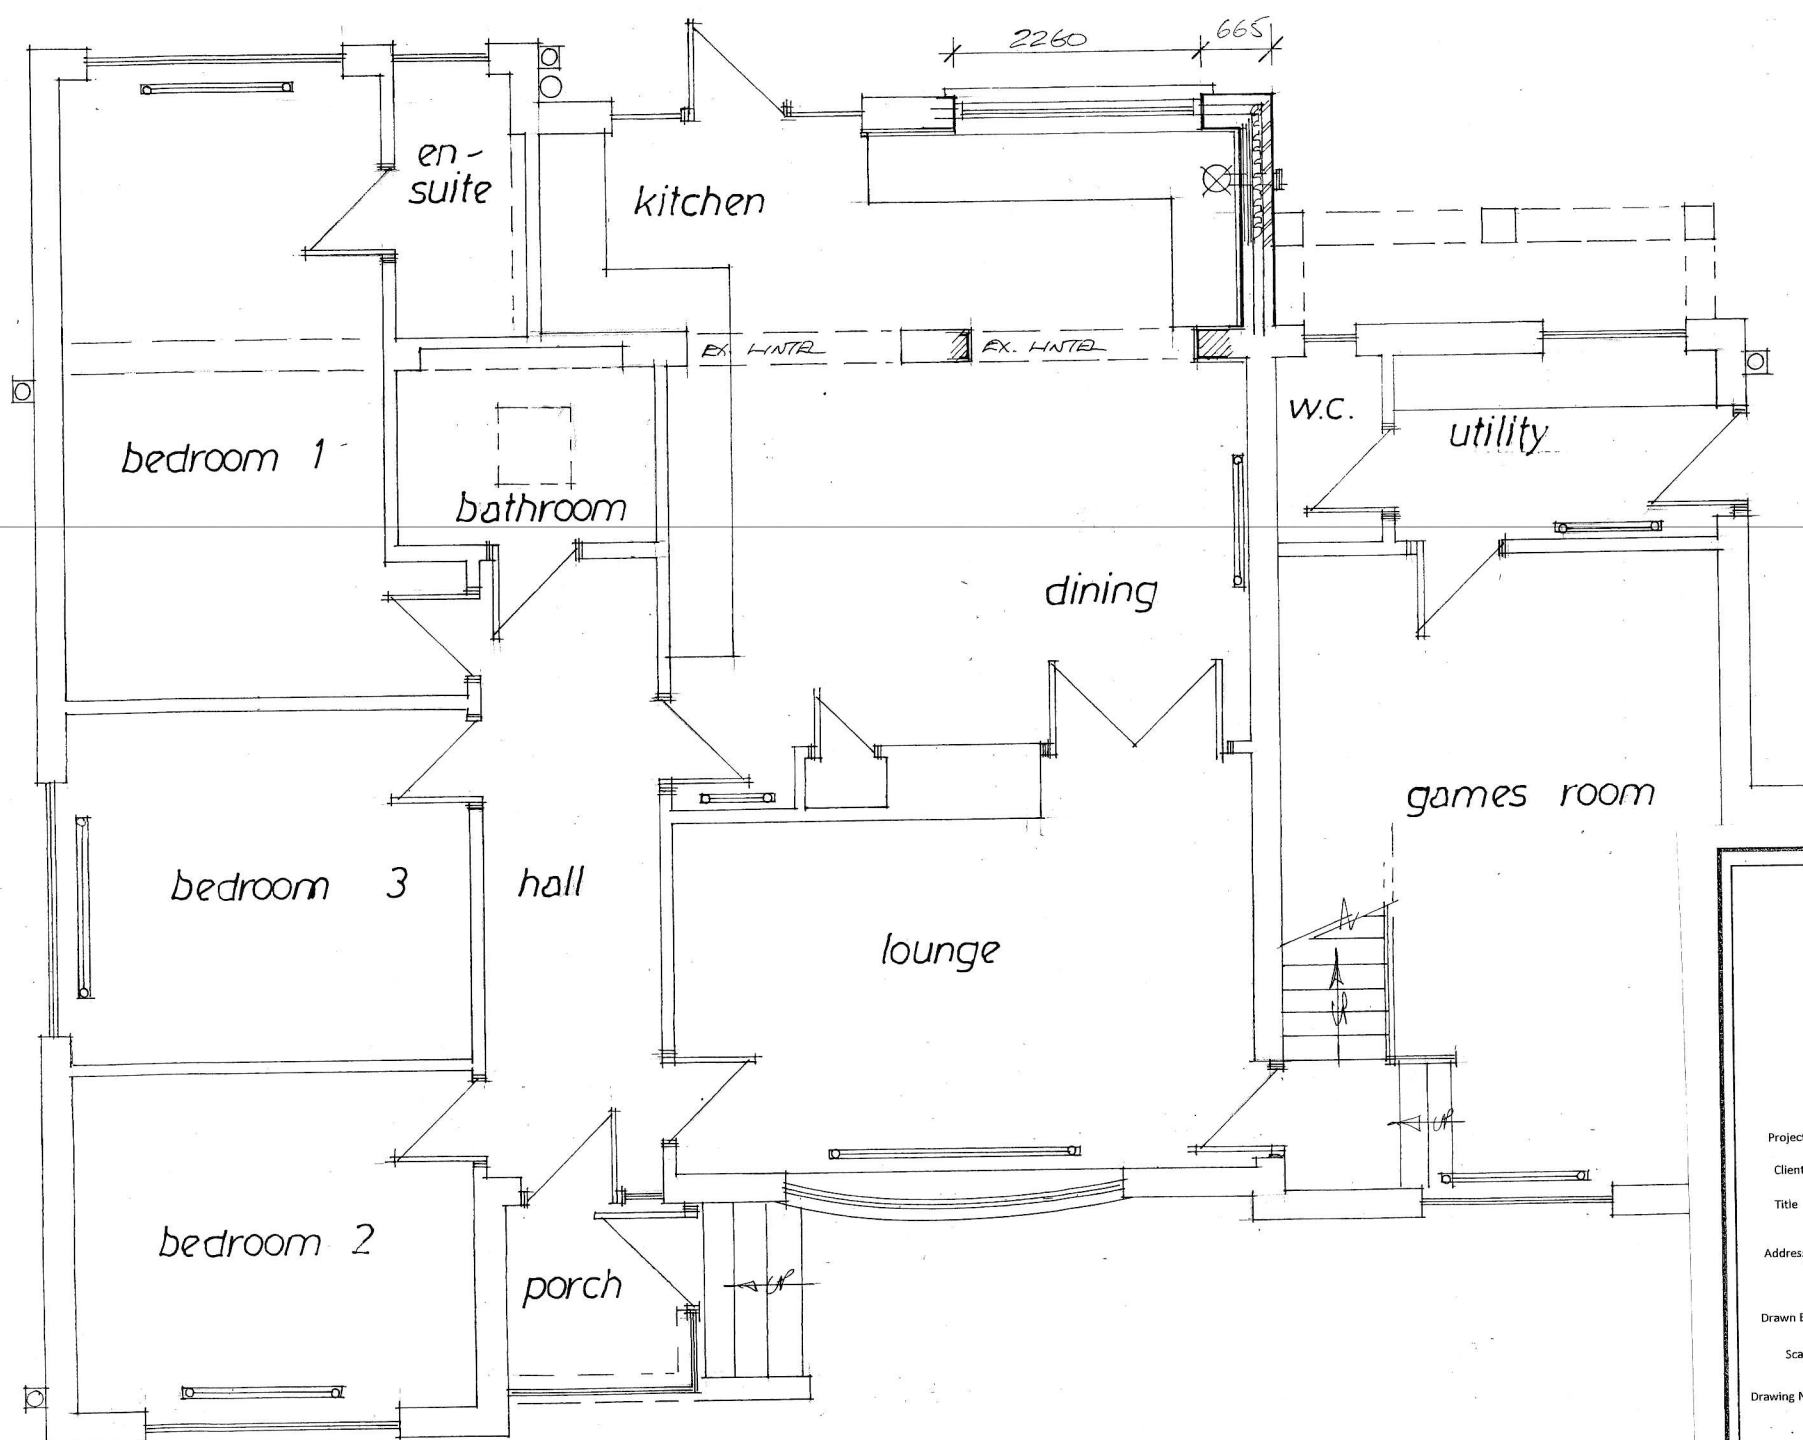

Garry
Greetham
Associates
Residential
Design Consultant
Westwood House
18 Carr Lane
Tankersley
Barnsley S75 3BE
Tel 07786062364

Project Rear Extension & Alterations

Client Mr & Mrs Mark Grundy

Title G. F. Layout as Proposed

Address 39 Moorland Avenue,
Staincross,
Barnsley, S75 6NJ

Drawn By GGG

Scale 1:50 @ A3 Date Oct 26

Drawing No 520-05 Rev

Member of the Chartered Institute
Of Architectural Technologists