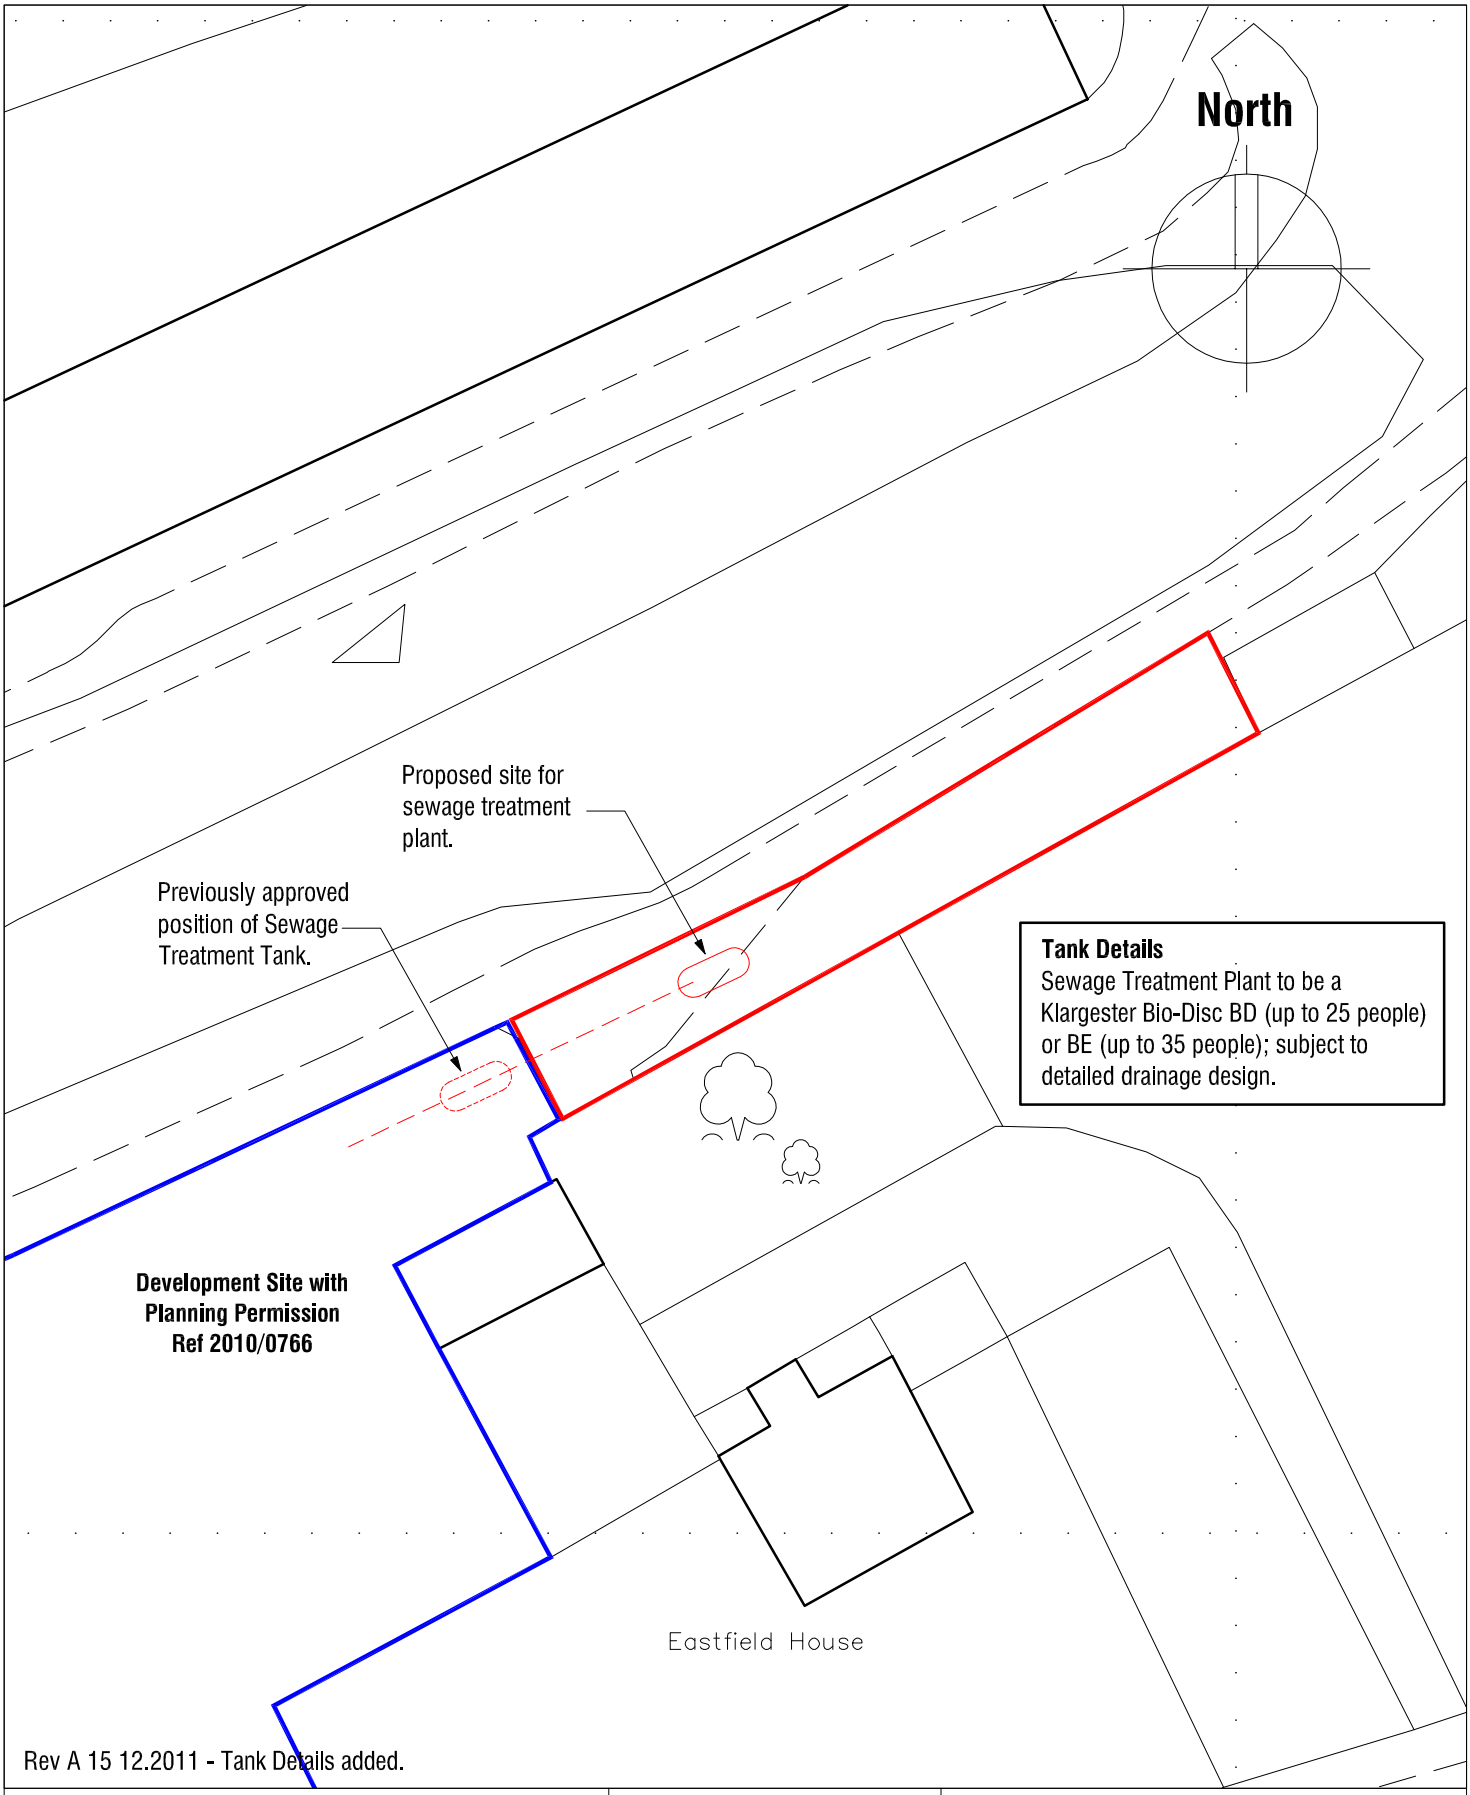


Rev A 15 12.2011 - Tank Details added.

HILL TOP FARM
EASTFIELD LANE
SHEFFIELD
S35 7AY

BLOCK PLAN

Scale 1:500

Date Dec 11

Ref 11.61

Drwg No BP1 Rev A

mboothdesign
architectural design and building consultants

11 Crowden Walk Barnsley
S75 2LU
T: 01226 286256
M: 07881898300
E: mboothdesign@btconnect.com