




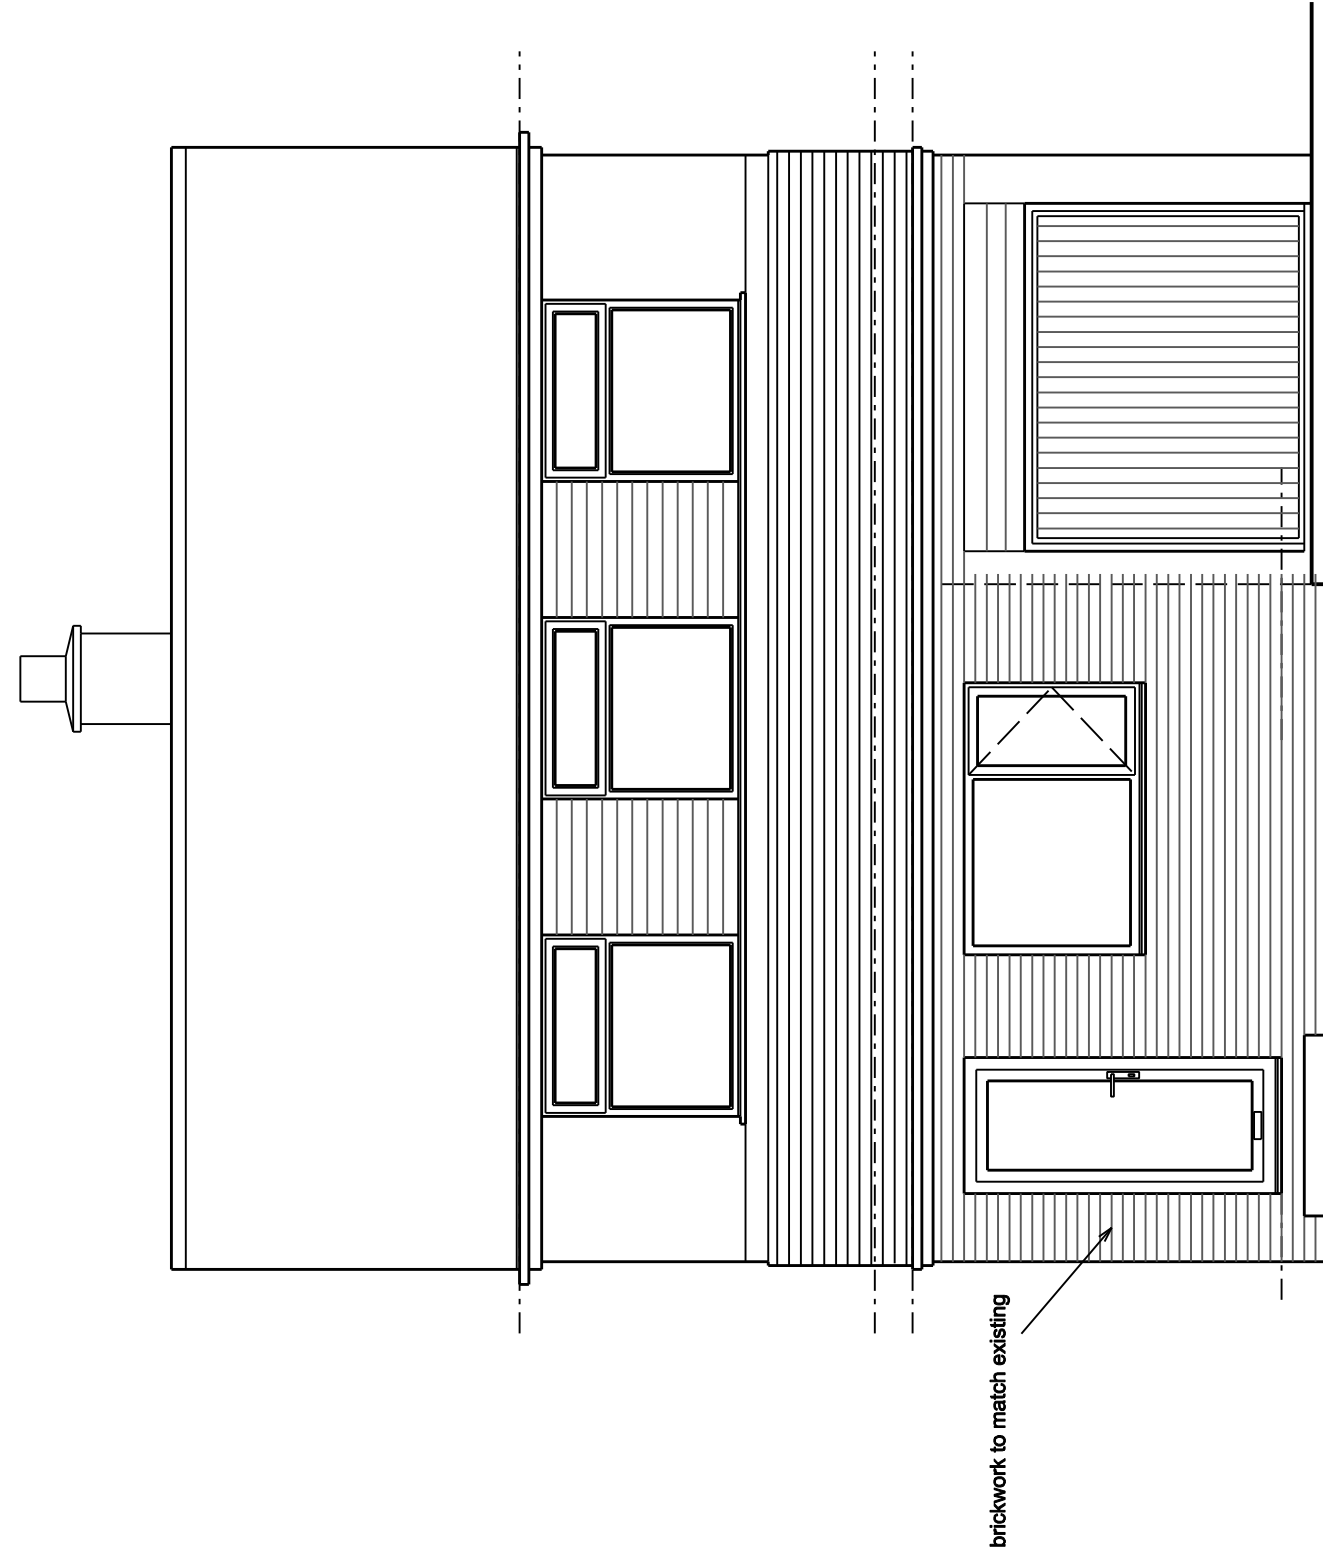


Front Elevation

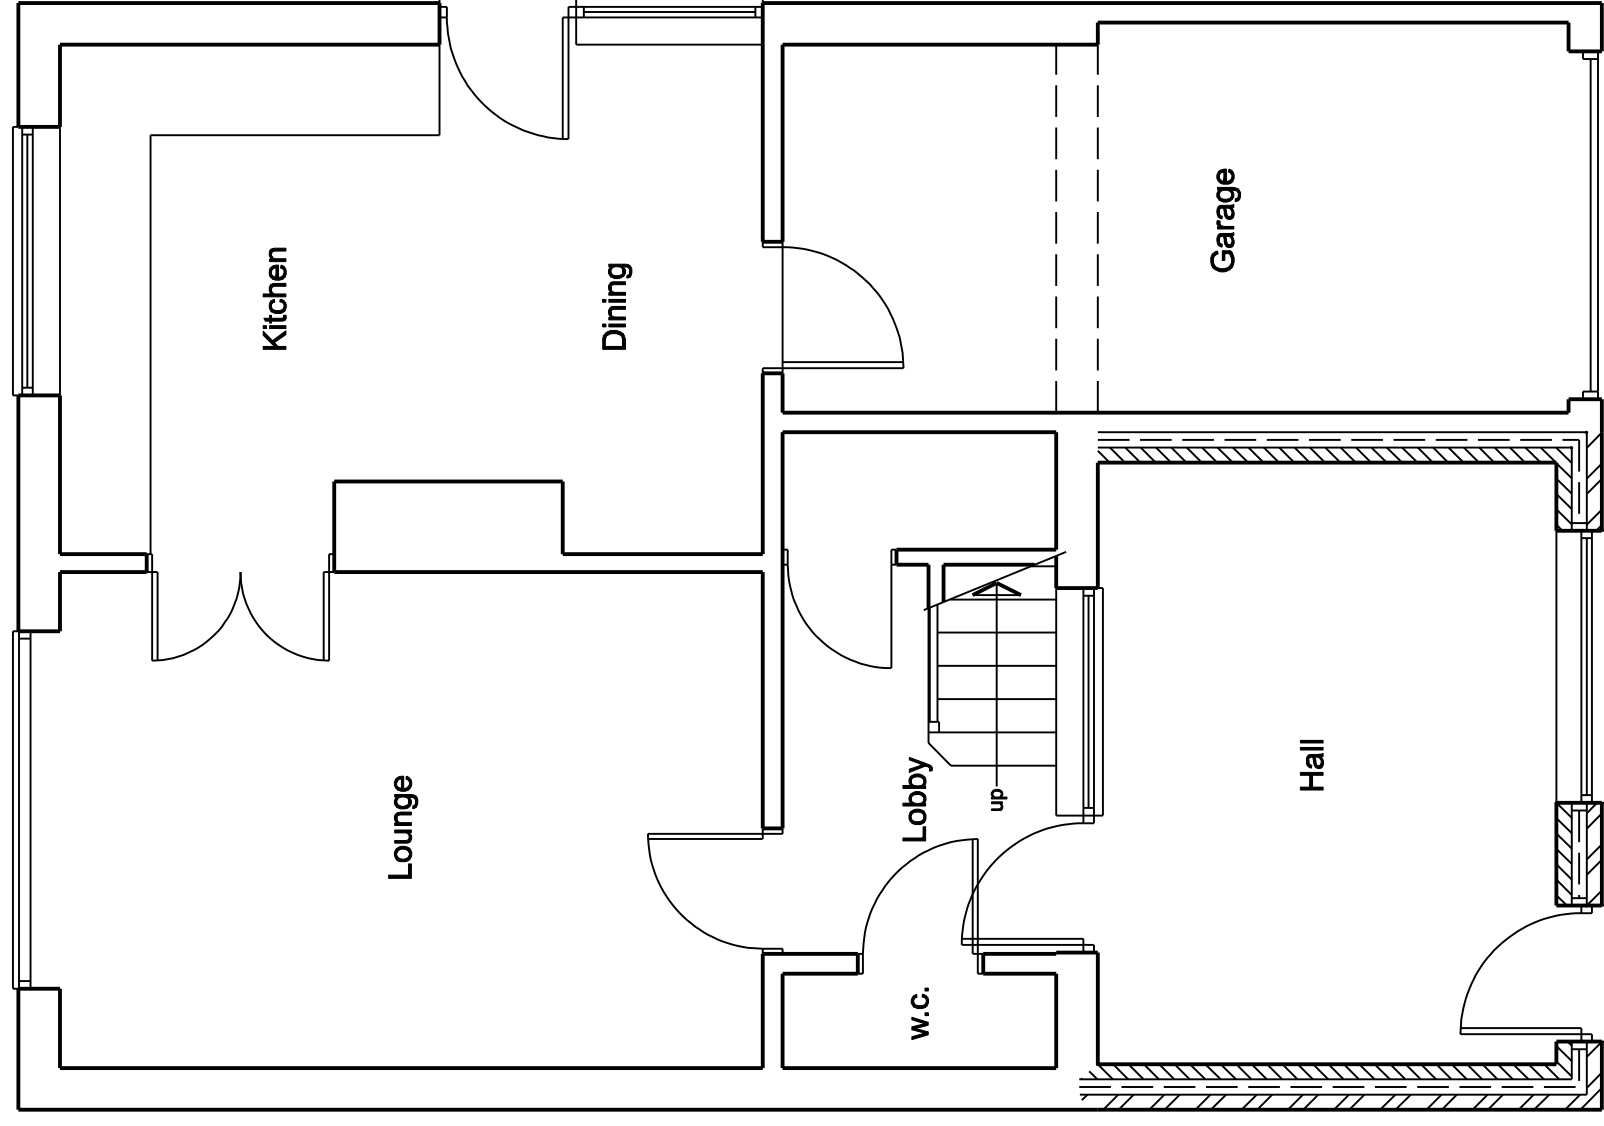


Ground Floor plan

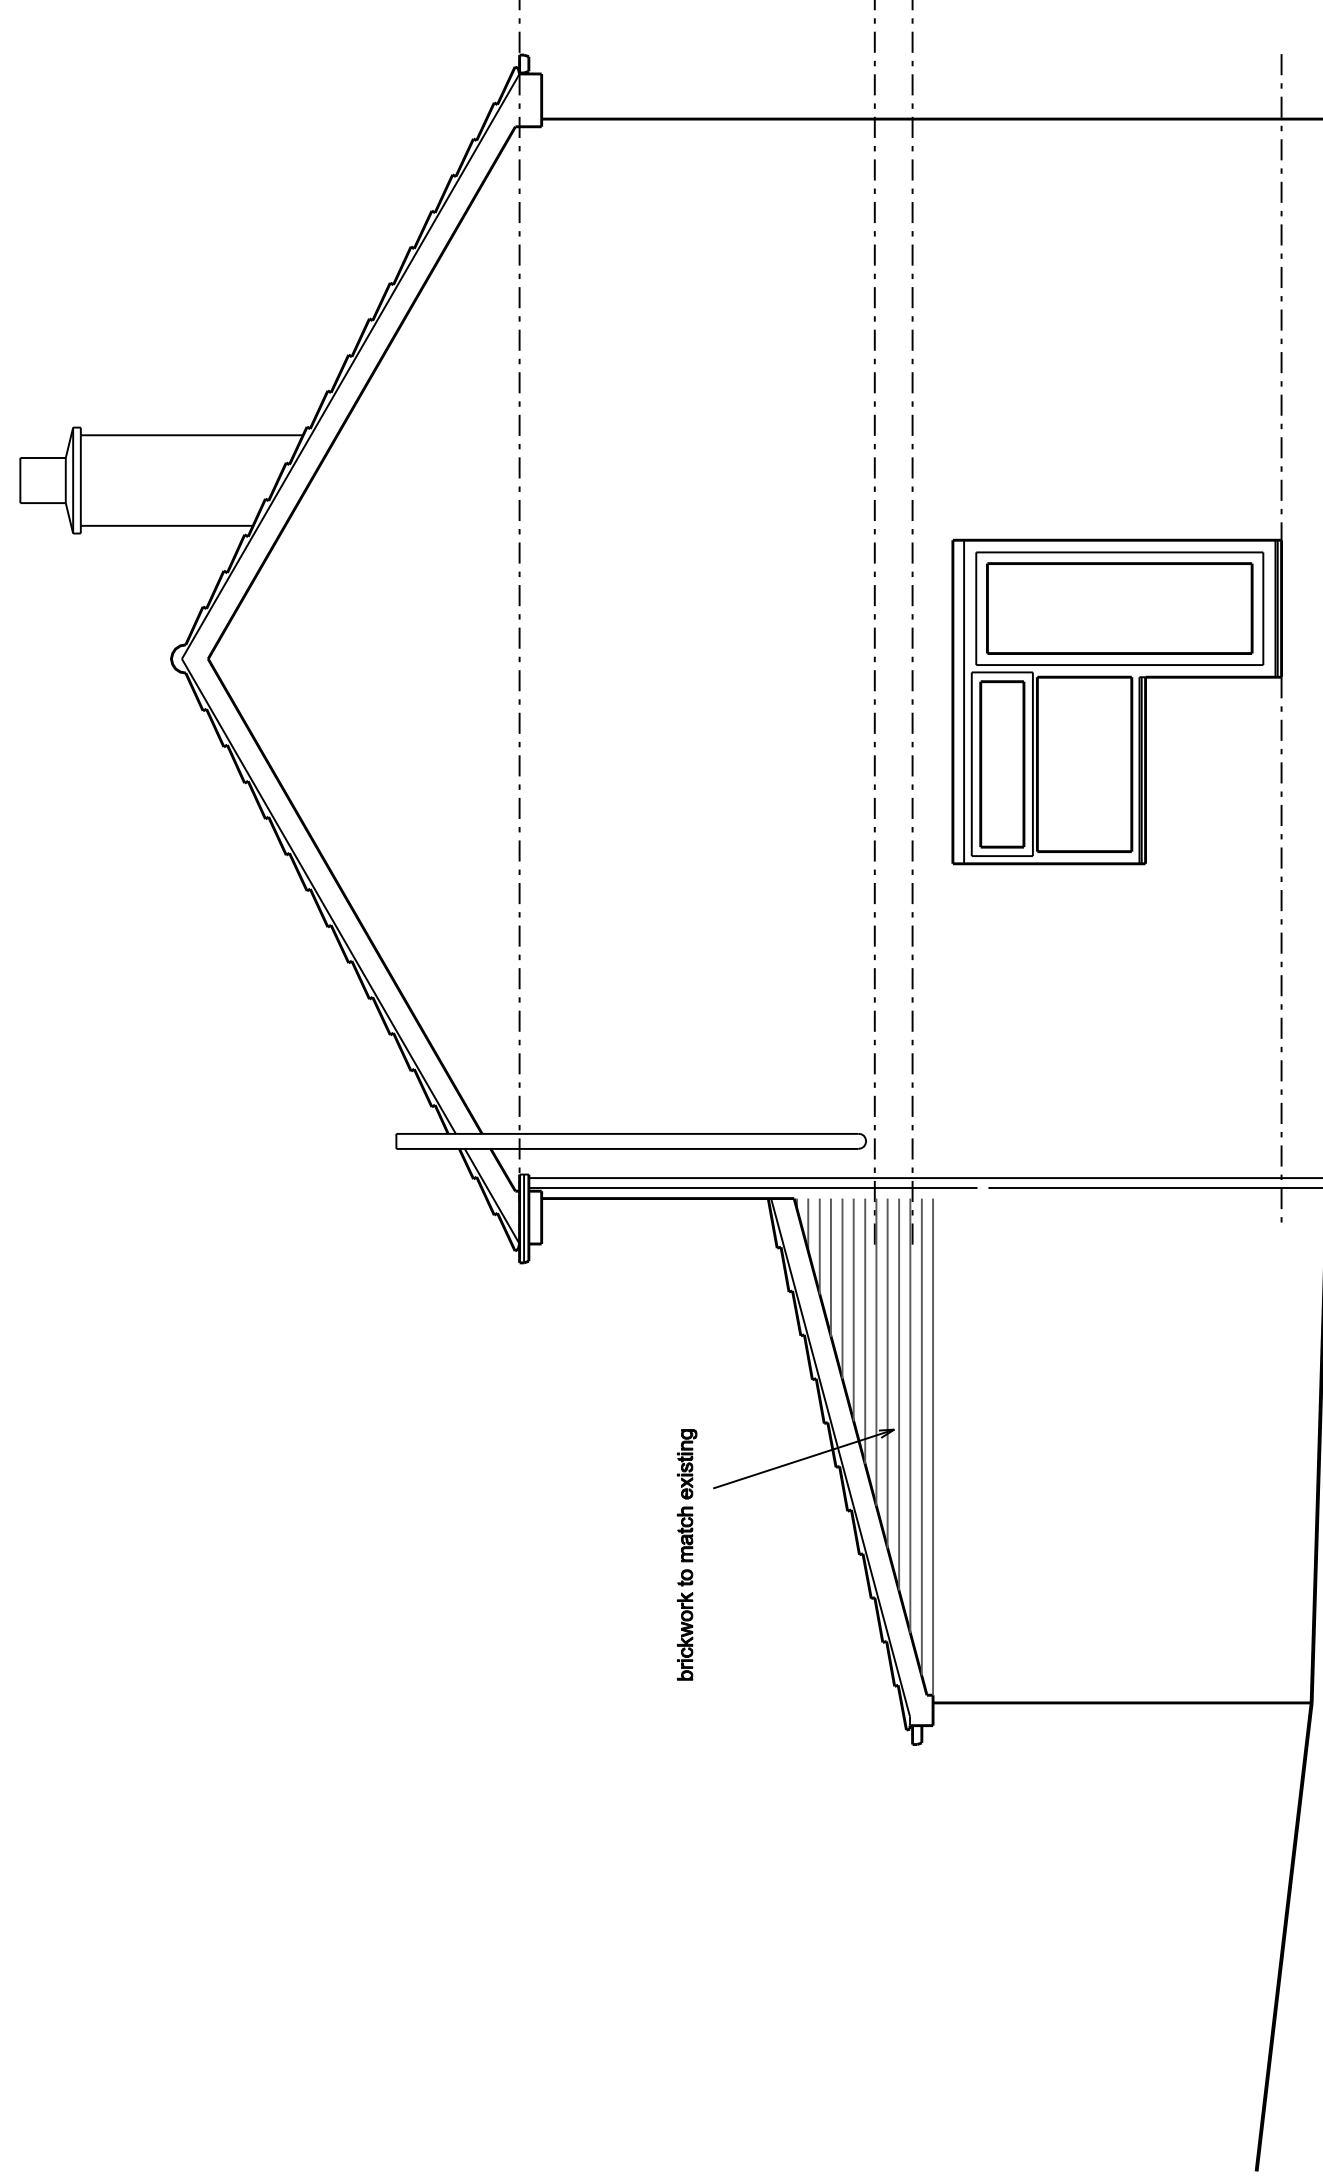

Side Elevation

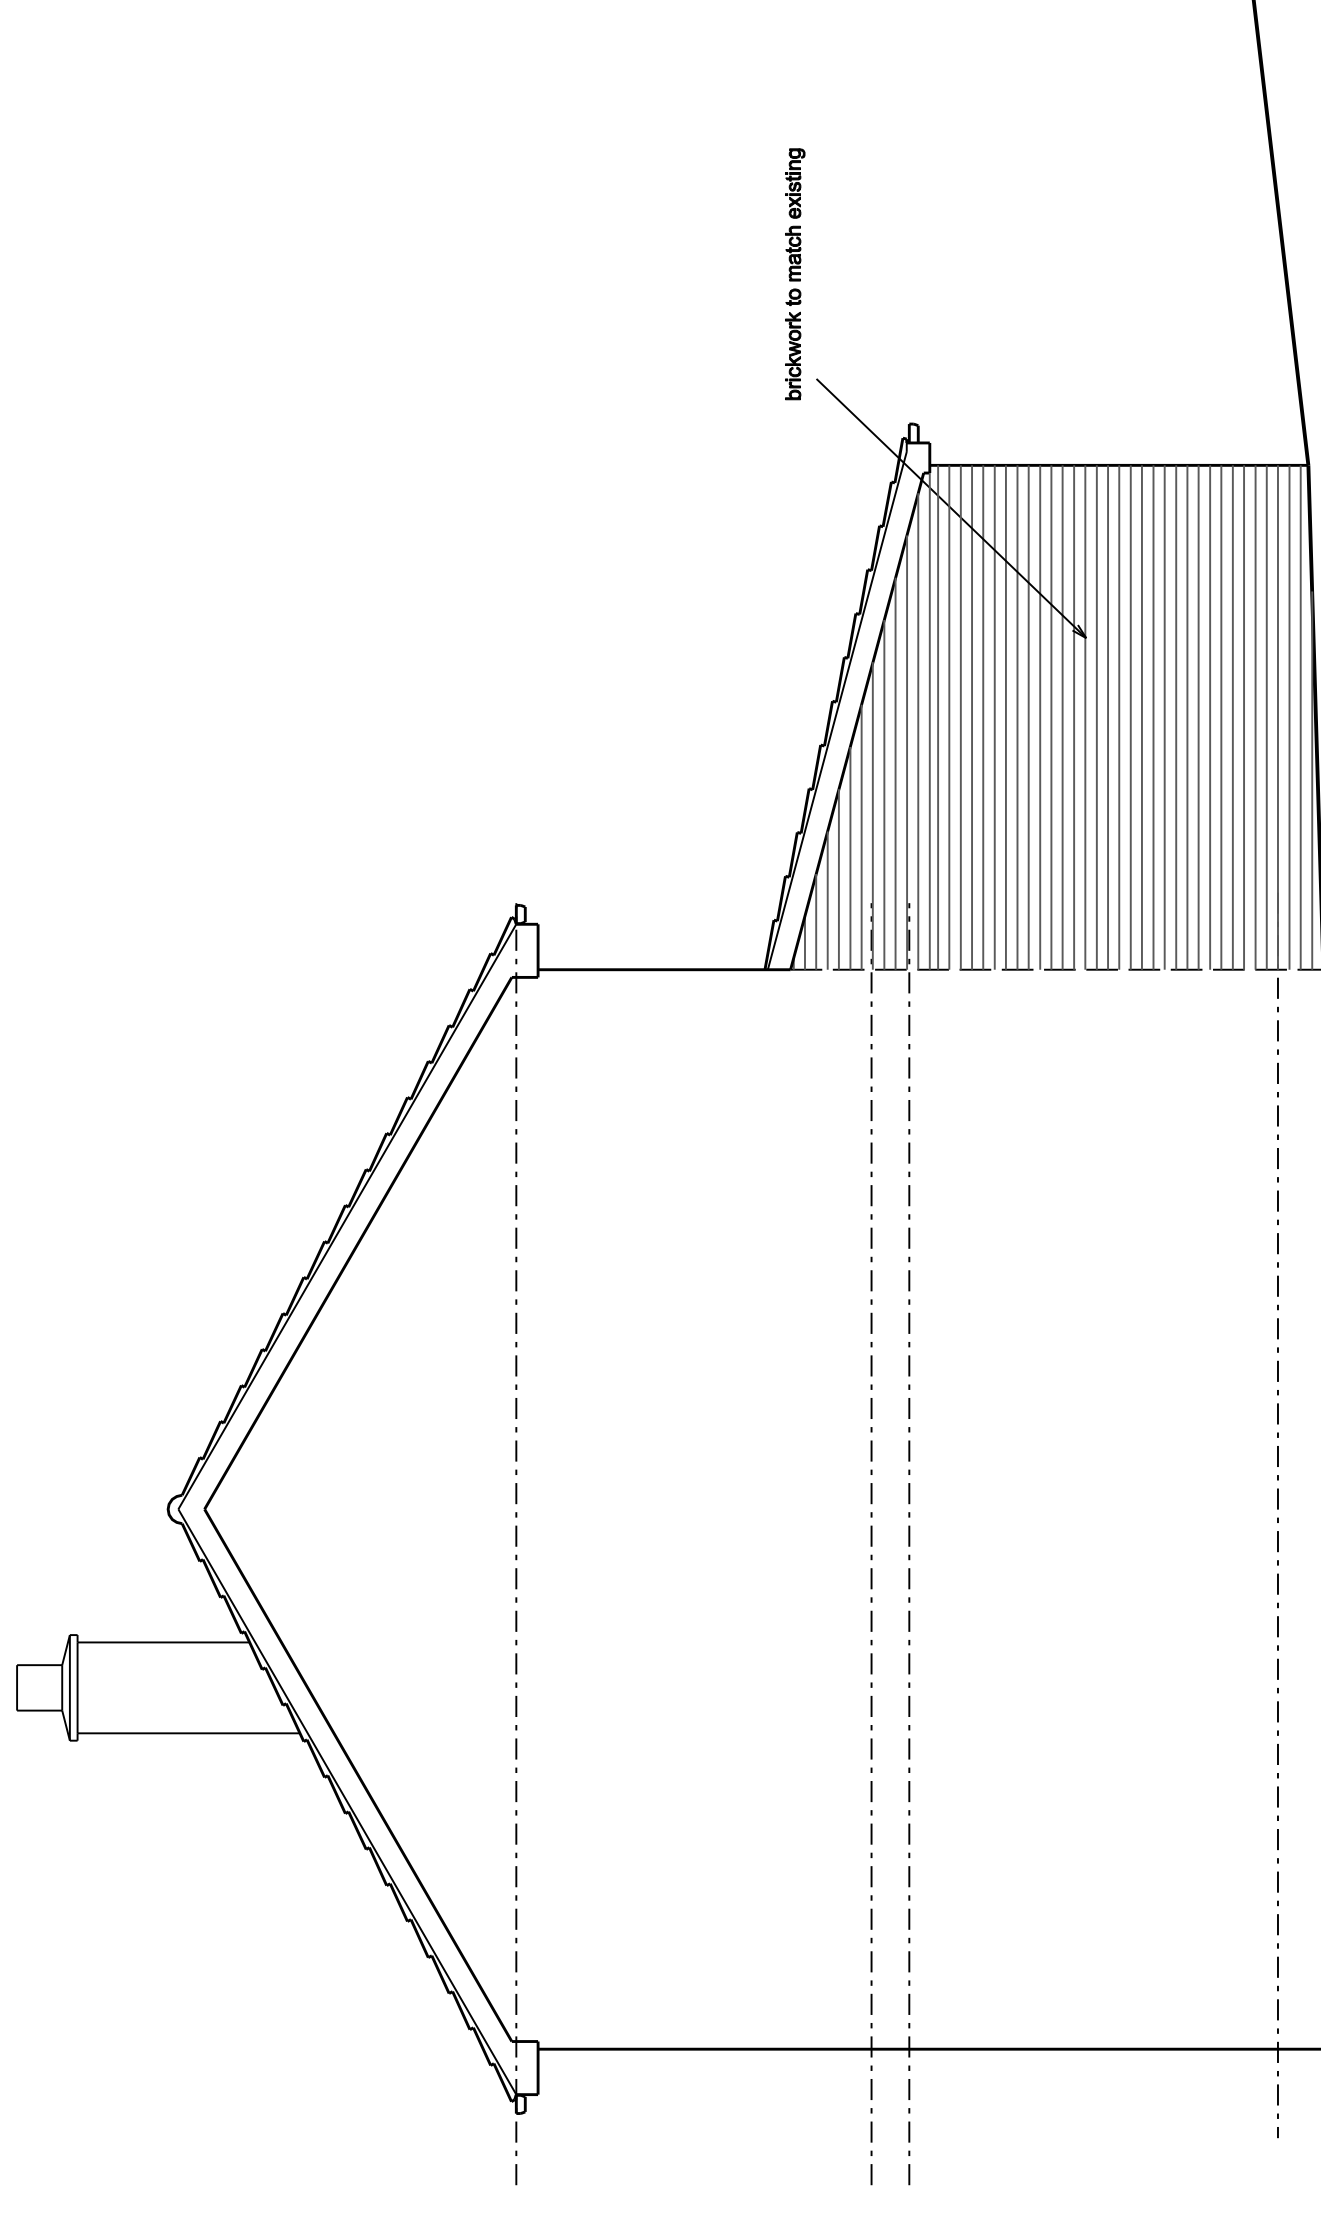

Side Elevation

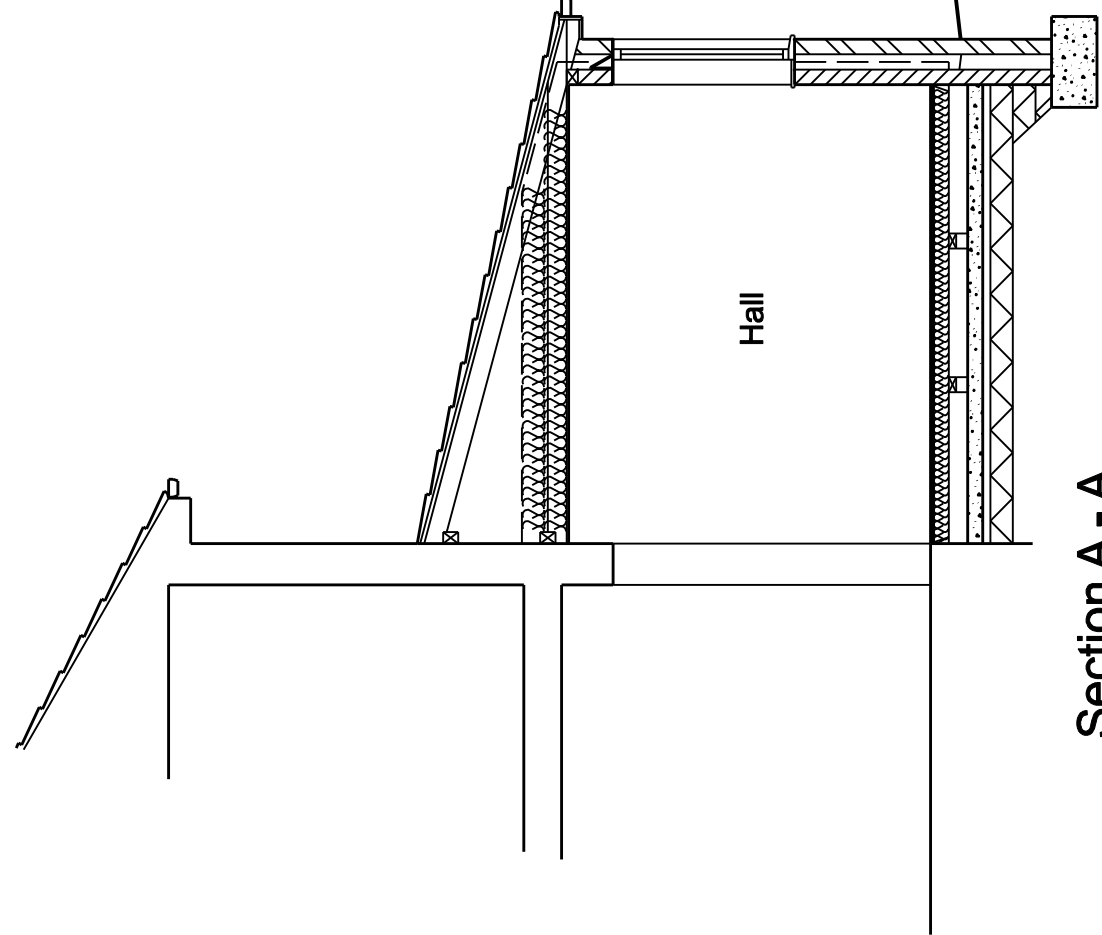

Section A - A

[illegible]