


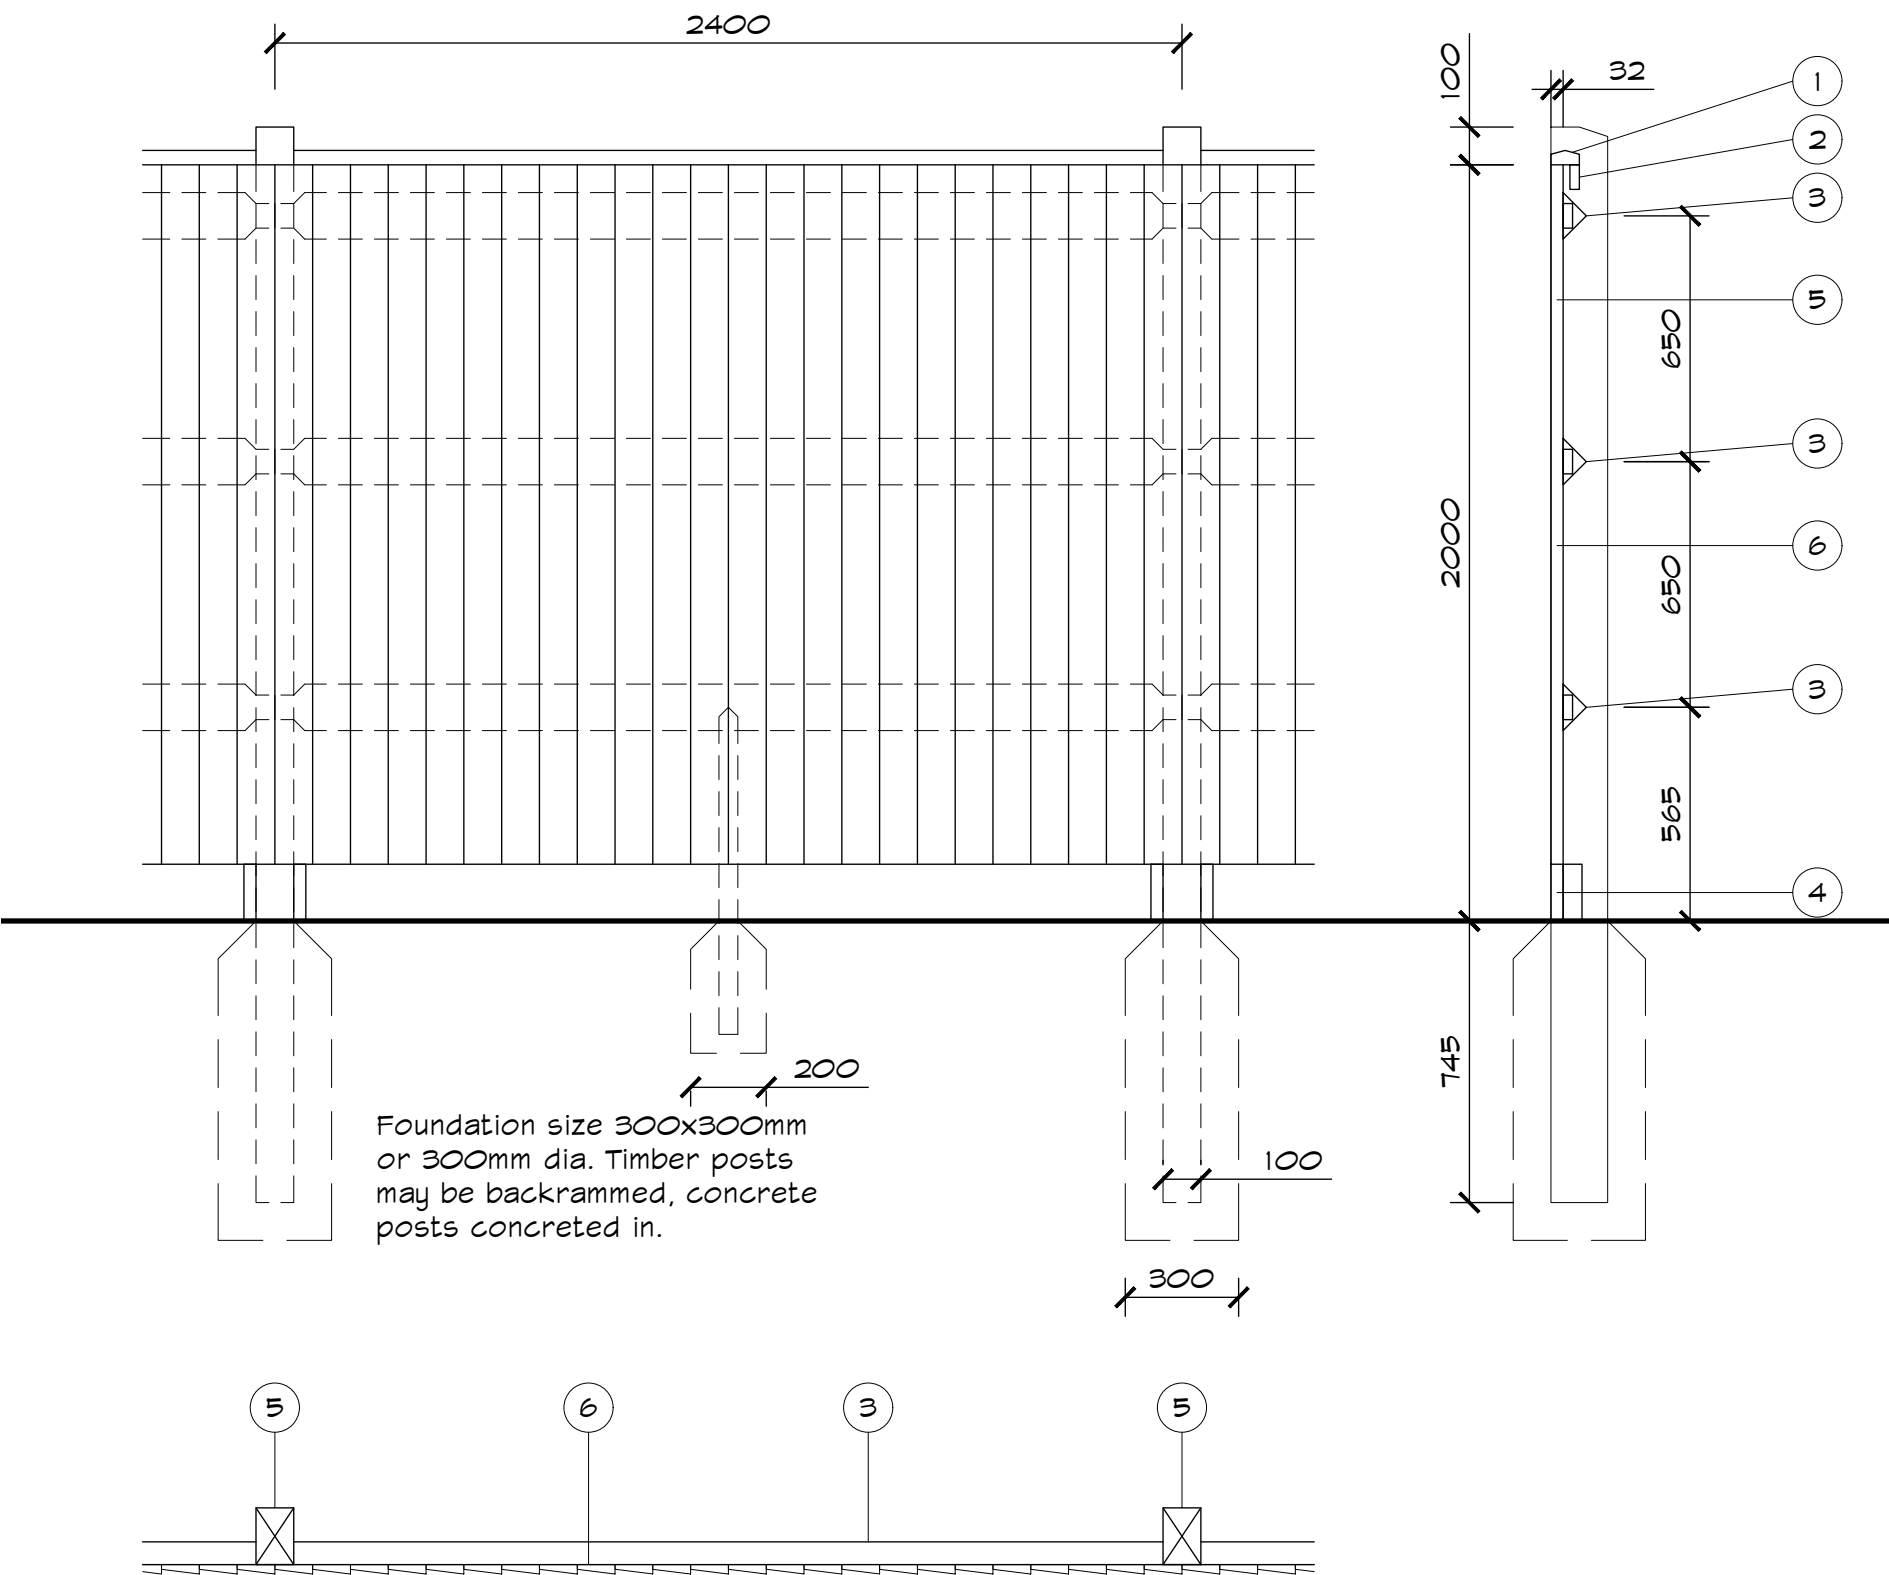

Legend

- 1 - Capping 75x38 twice weathered
- 2 - Counter rail 65x25 (65x25 mortice)
- 3 - Arris rail ex 87x87 tennoned (drive in) (65x25 mortice)
- 4 - Gravel Board 150x32, cleats 150x50x38
- 5 - Posts 2850x150x100 half weathered (4 times morticed) Corner posts 2950x150x150 half weathered (8 times morticed)
- 6 - Feather edge board 150mm board min. 20mm thick with 50mm overlap
- 7 - Centre stump 600x50x50 cut at top to fit bottom rail

Details based on BS1722
Part 5 Type BW 180 A

All timber treated to
BS5589 CAT A 40 year life

Species in accordance with
BS5589 CAT A 40 year life

P01	Preliminary Issue	27.05.21	MC	-
Rev	Description	Date	By	Rvw

Residential Development

at The Fountain
Wellthorpe Lane
Ingbirchworth

for **CONROY BROOK**

Farrar Bamforth Associates Ltd.

Chartered Architectural Technologists

51 Trinity Street, Huddersfield, HD1 4DN
Tel. (01484) 424008 Fax: (01484) 512305
E-mail: design@farrarbamforth.co.uk
Website: www.farrarbamforth.co.uk

Acoustic Fencing

Project	Originator	Zone	Level	Type	Role	Number	Revision
---------	------------	------	-------	------	------	--------	----------

19D43 - FBA - ZZ - XX - DR - A - 9601 - P01

Drawn	Date	Suitability	Revision Status	Scale at A3
MC	May 21	S2	Planning	1 : 20

This document is © Farrar Bamforth Associates Ltd. Drawing measurements shall not be obtained by scaling. Setting out dimensions are to face of structure. Verify all dimensions prior to construction or product manufacture. Immediately report any discrepancies on this document to Farrar Bamforth Associates Ltd. This document shall be read in conjunction with associated models, specifications and related consultants documents.