


Michael Clynych
Architect & Town Planner
14 Huddersfield Road
Ingbirchworth
S36 7GF

01226 766308

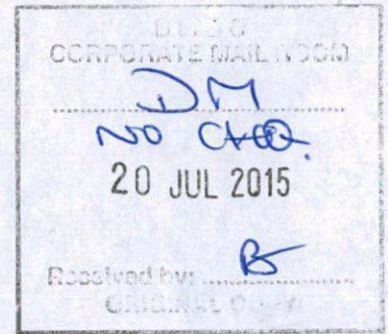

17 July 2015

BMBC Planning Services
PO Box 604
Barnsley

Dear Laura,

2015/0117


Further to our discussion on 3 July with Mr. Smith I have amended the site conditions. A dedicated parking space is provided next to the proposal. Also the grain hopper will be removed and the redundant storage barn will be removed as now agreed with the applicant.

A private amenity area will now be available to the property to the west shown on the amended layout.

Please let me know if you need further clarification to allow the application to be approved.

Yours sincerely,

A handwritten signature in dark ink, consisting of a large, stylized 'M' followed by a flourish.

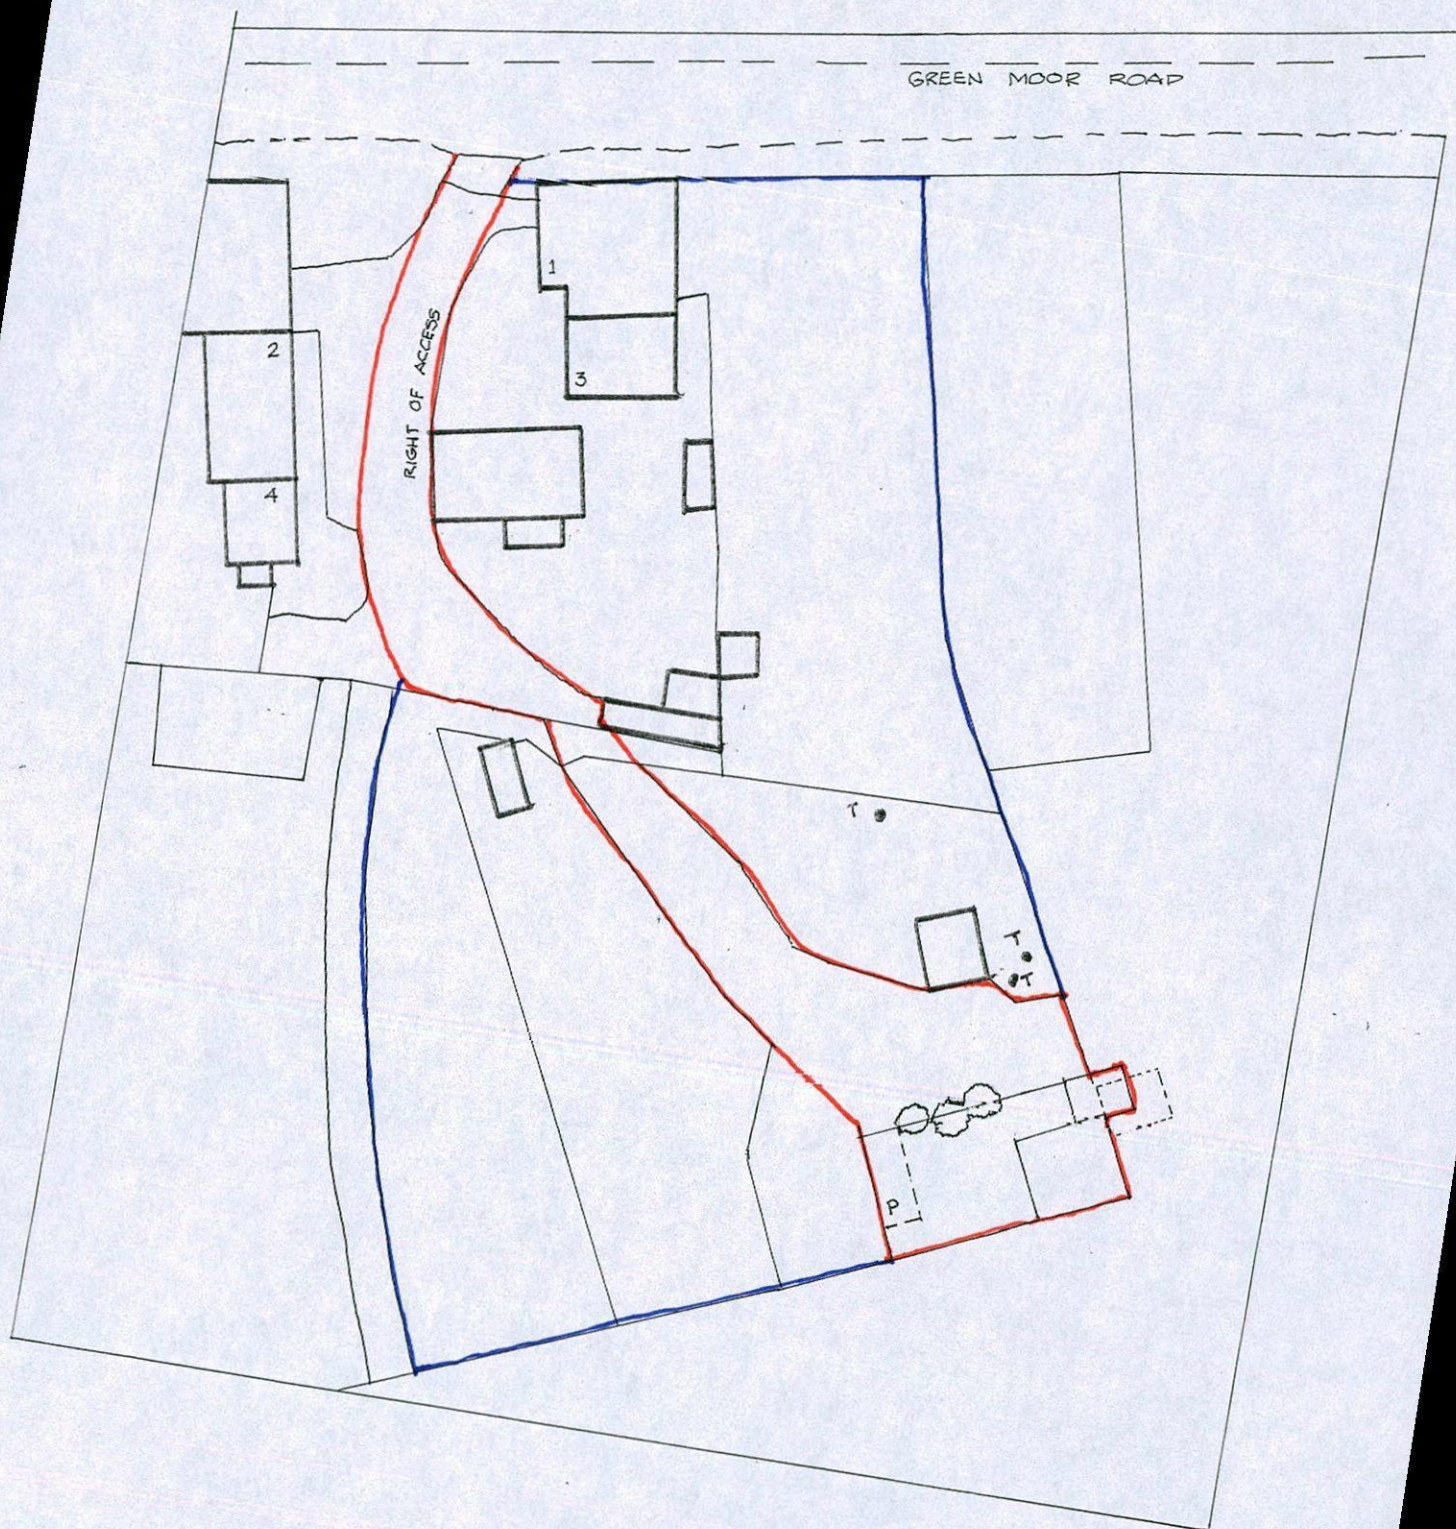

SITE LAYOUT 1:500

1/2015

GREEN MOOR ROAD

MICHAEL A. CLYDE
 Dip. Arch. Dip. T. P. A.R.I.B.A.
 Architect & Town Planner
 14 Huddersfield Road, Huddersfield
 Huddersfield S16 7GF Tel: 01274 760100

AMENDED 7/15.