



Backfill to trenches to be Type 2 stone or other suitable material which must be approved by BMBC Highway Authority.


TYPE 5A ROAD CONSTRUCTION

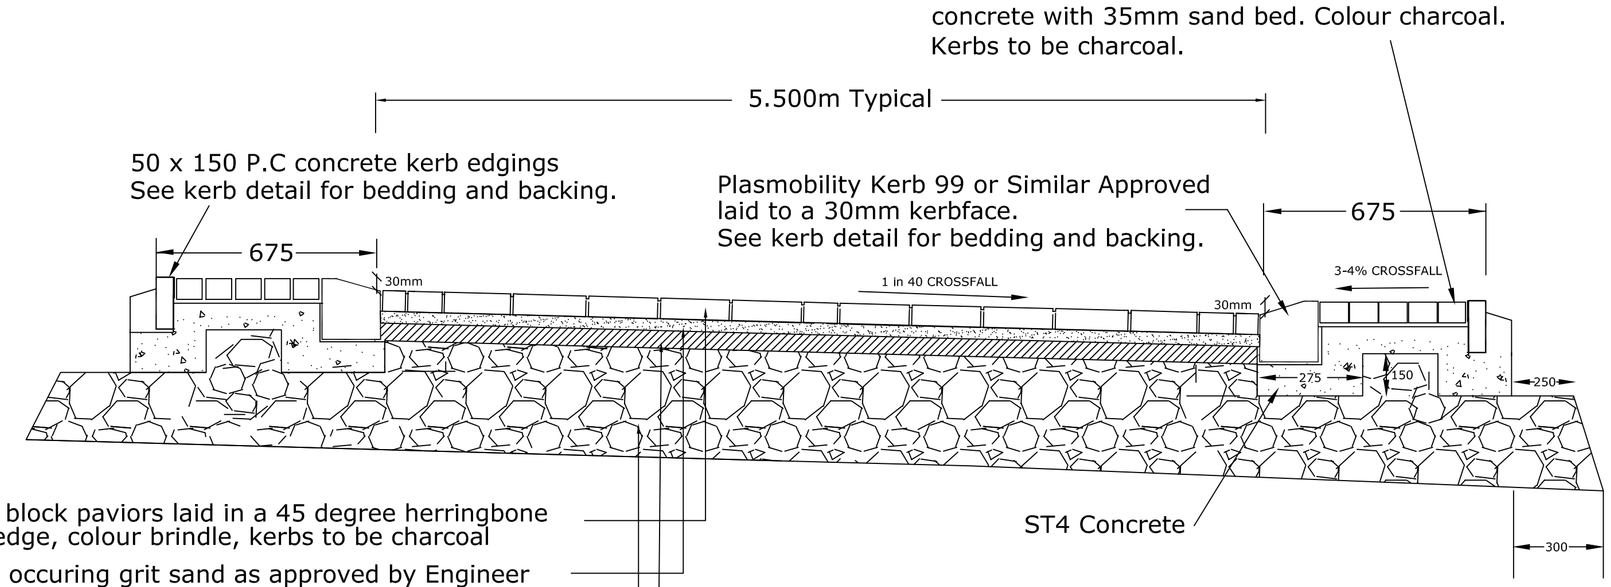

MEWS COURT (TYPE 5B)

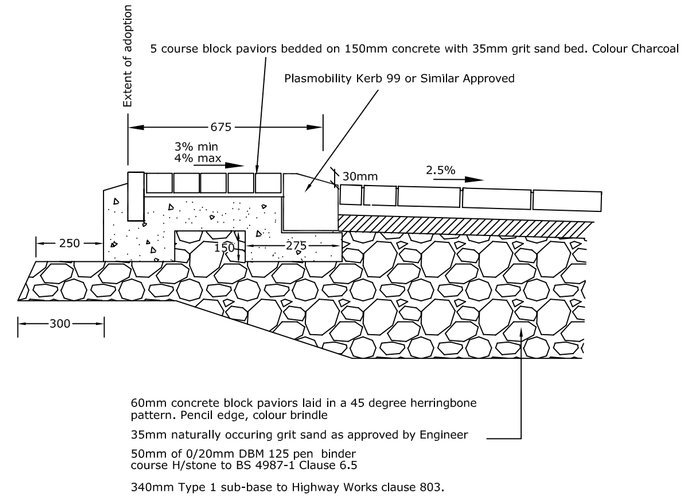

HARD MARGIN DETAIL

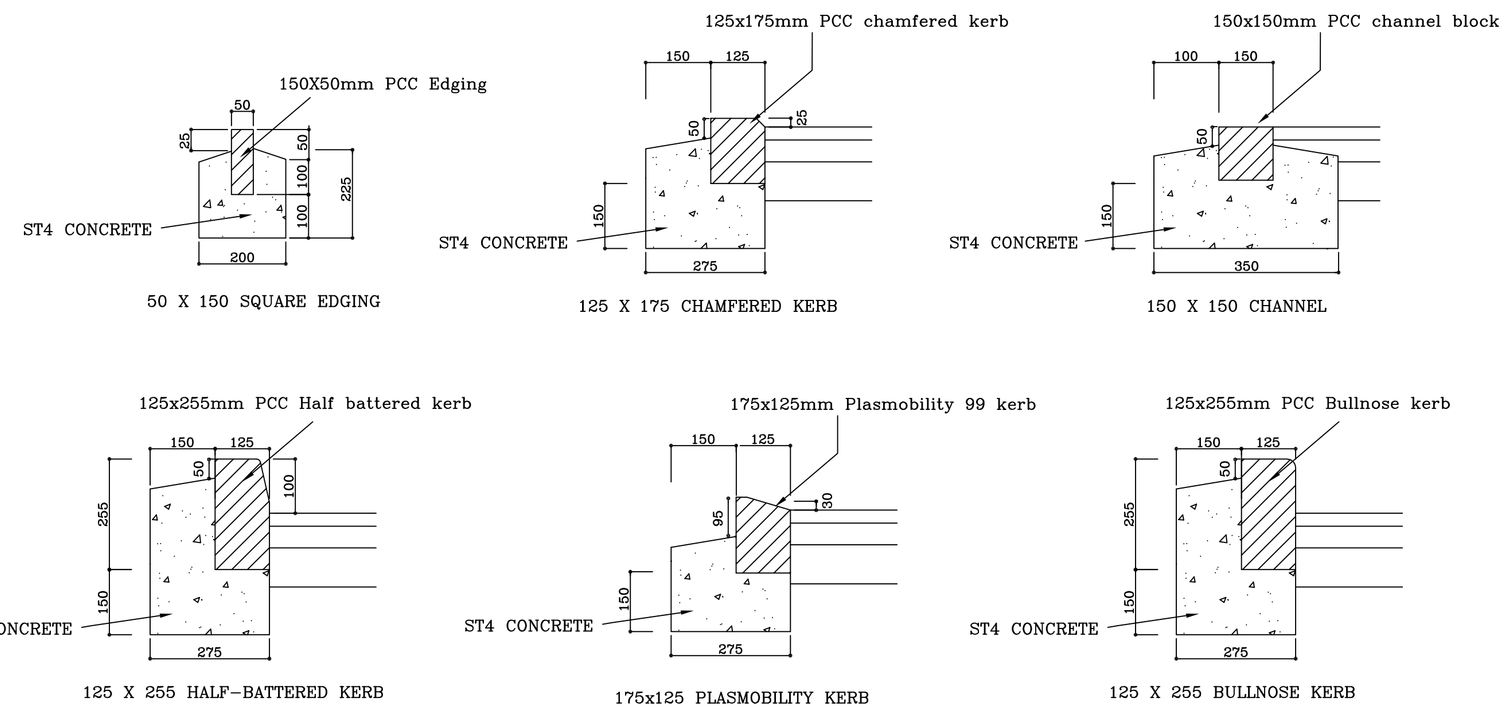

DETAILS (KERBS AND EDGINGS)

All adoptable roads are to be constructed in accordance with the South Yorkshire Design Guide specification.

Rev	Details	Date	Drwn.	Chk.

Gates Homes

Cross Lane
Royston, Barnsley

Road Construction details
Sheet 1 of 2

Dwg No. : STE/20/16/03/01

Date : 28-10-20

Scale : Not to scale

Copyright © Shaun Tonge Engineering

SHAUN TONGE ENGINEERING
11 Broomhead Road. Wombwell. Barnsley. S73 0SA.
Tel 01226 755929. Mobile 07528 278070 . Email Shauntongeengineering@yahoo.co.uk

A1